




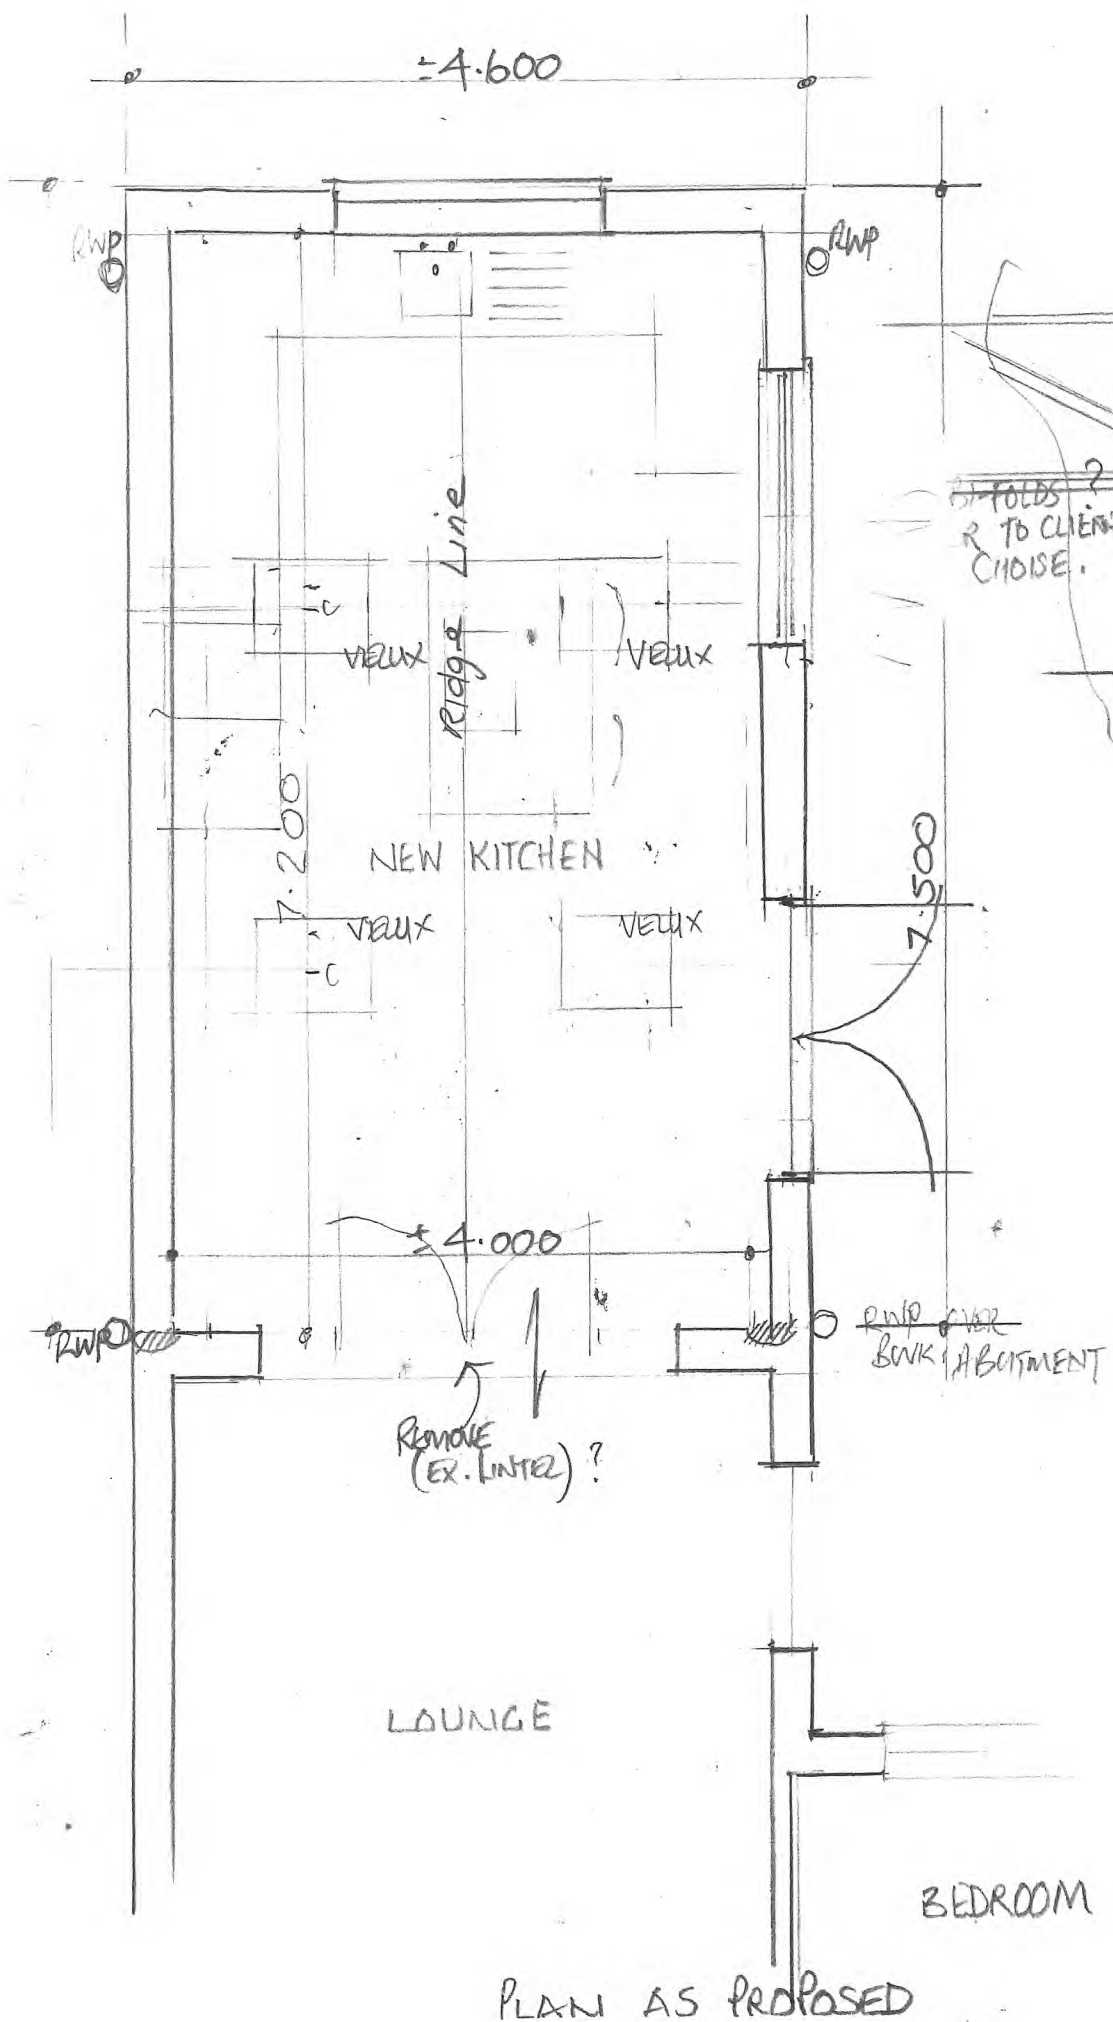


PLAN AS PROPOSED

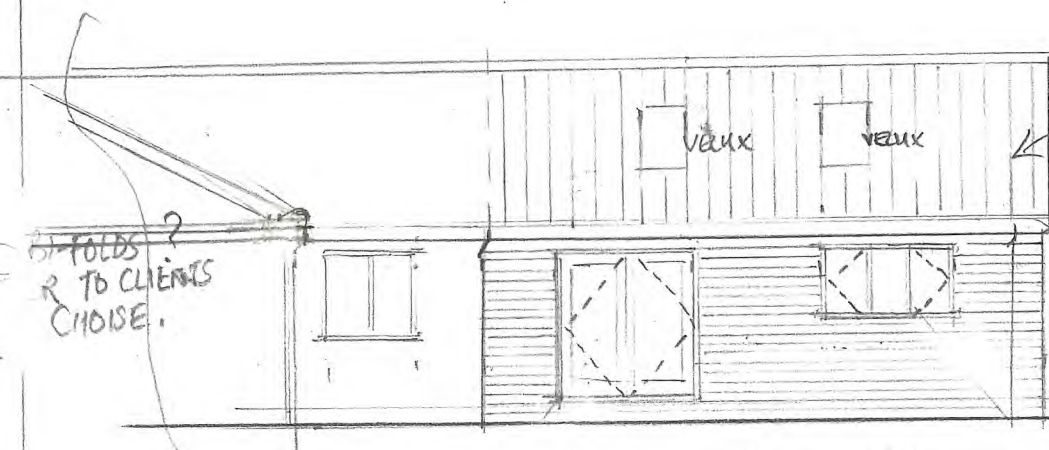


SIDE ELEVATION (PROPOSED)

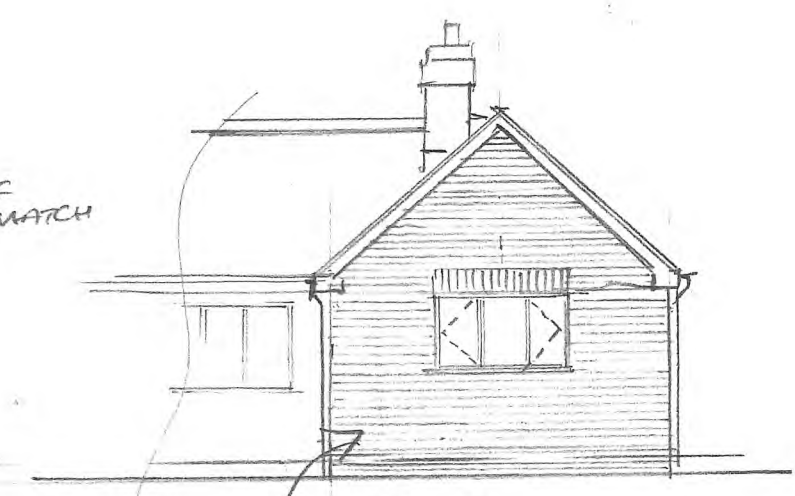

REAR ELEVATION (PROPOSED)

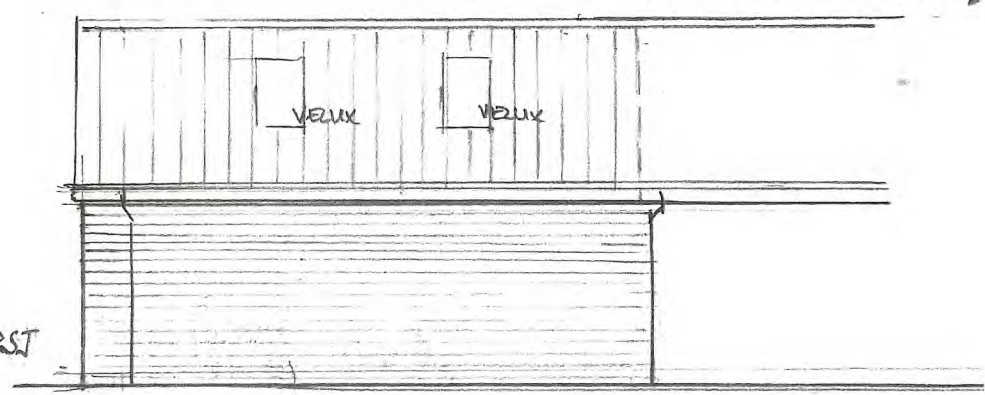

SIDE ELEVATION (PROPOSED)

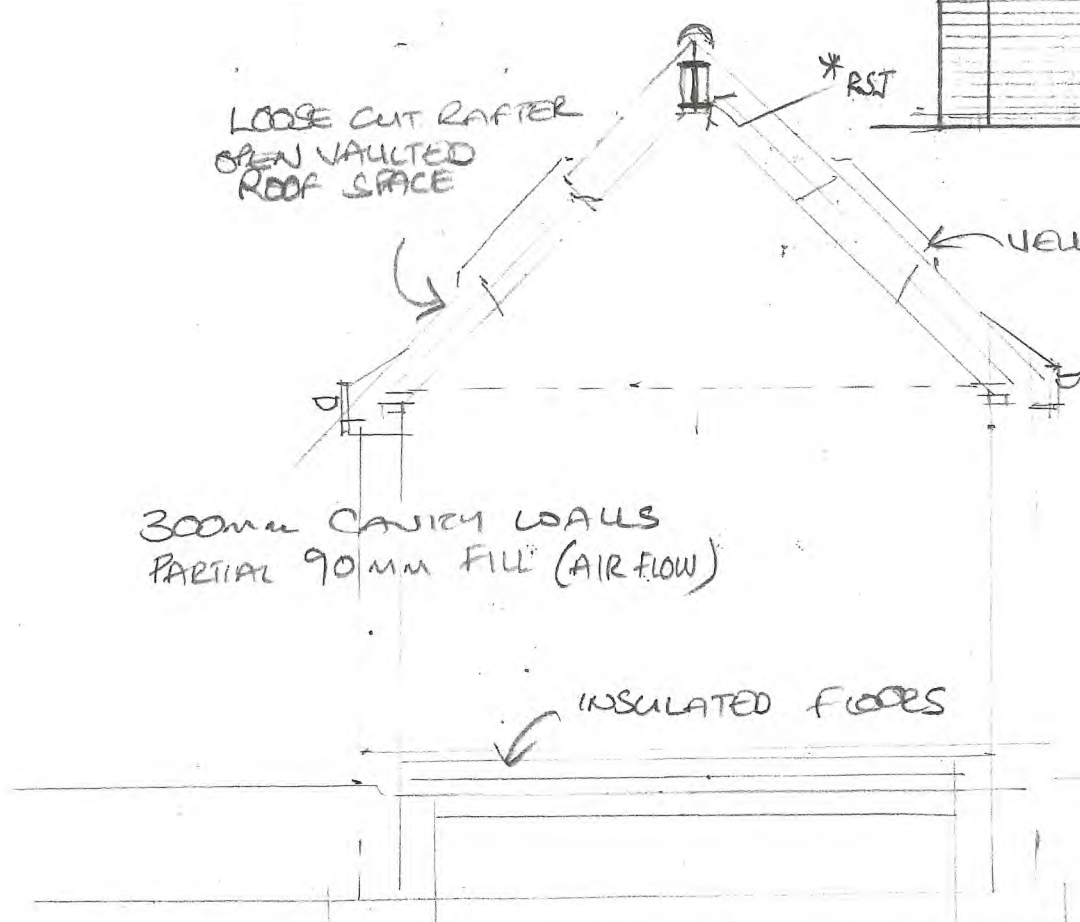

TYPICAL SECTION

PROJECT: PROPOSED REAR EXTENSION
 SITE : 159 RAILWAY LANE (SOUTH)
 SUTTON BRIDGE Lincs.
 CLIENTS: MR & MRS J. DUCKMANTON
 DRAW NO: DUCKMANTON 01. 26
 DATE: JAN 2026
 SCALES 1:100, 1:50