


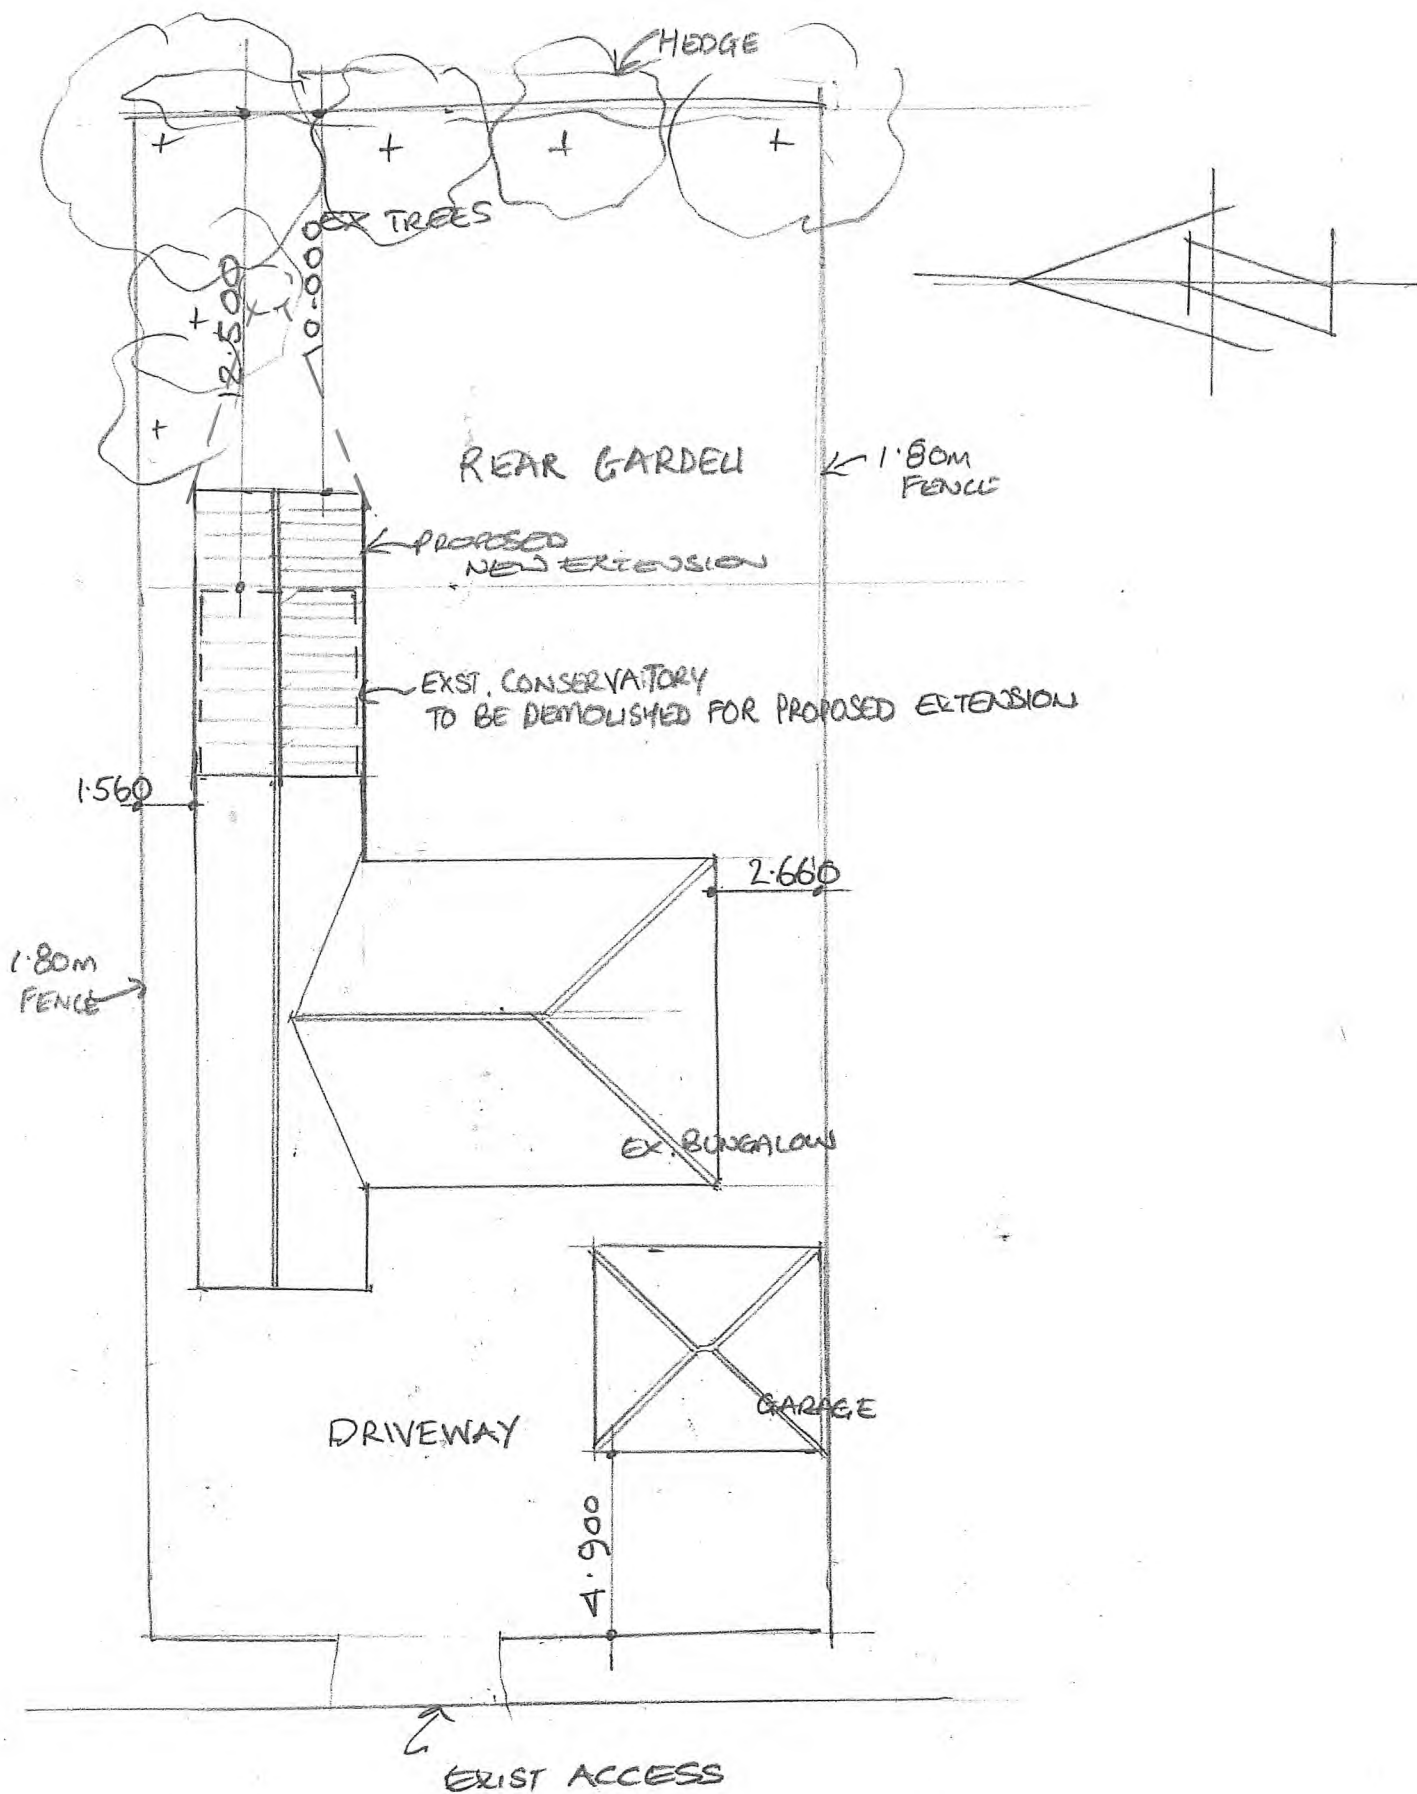

SITE LAYOUT
SCALE 1:200

DRAW NO: DUCKMANTON 03.26