

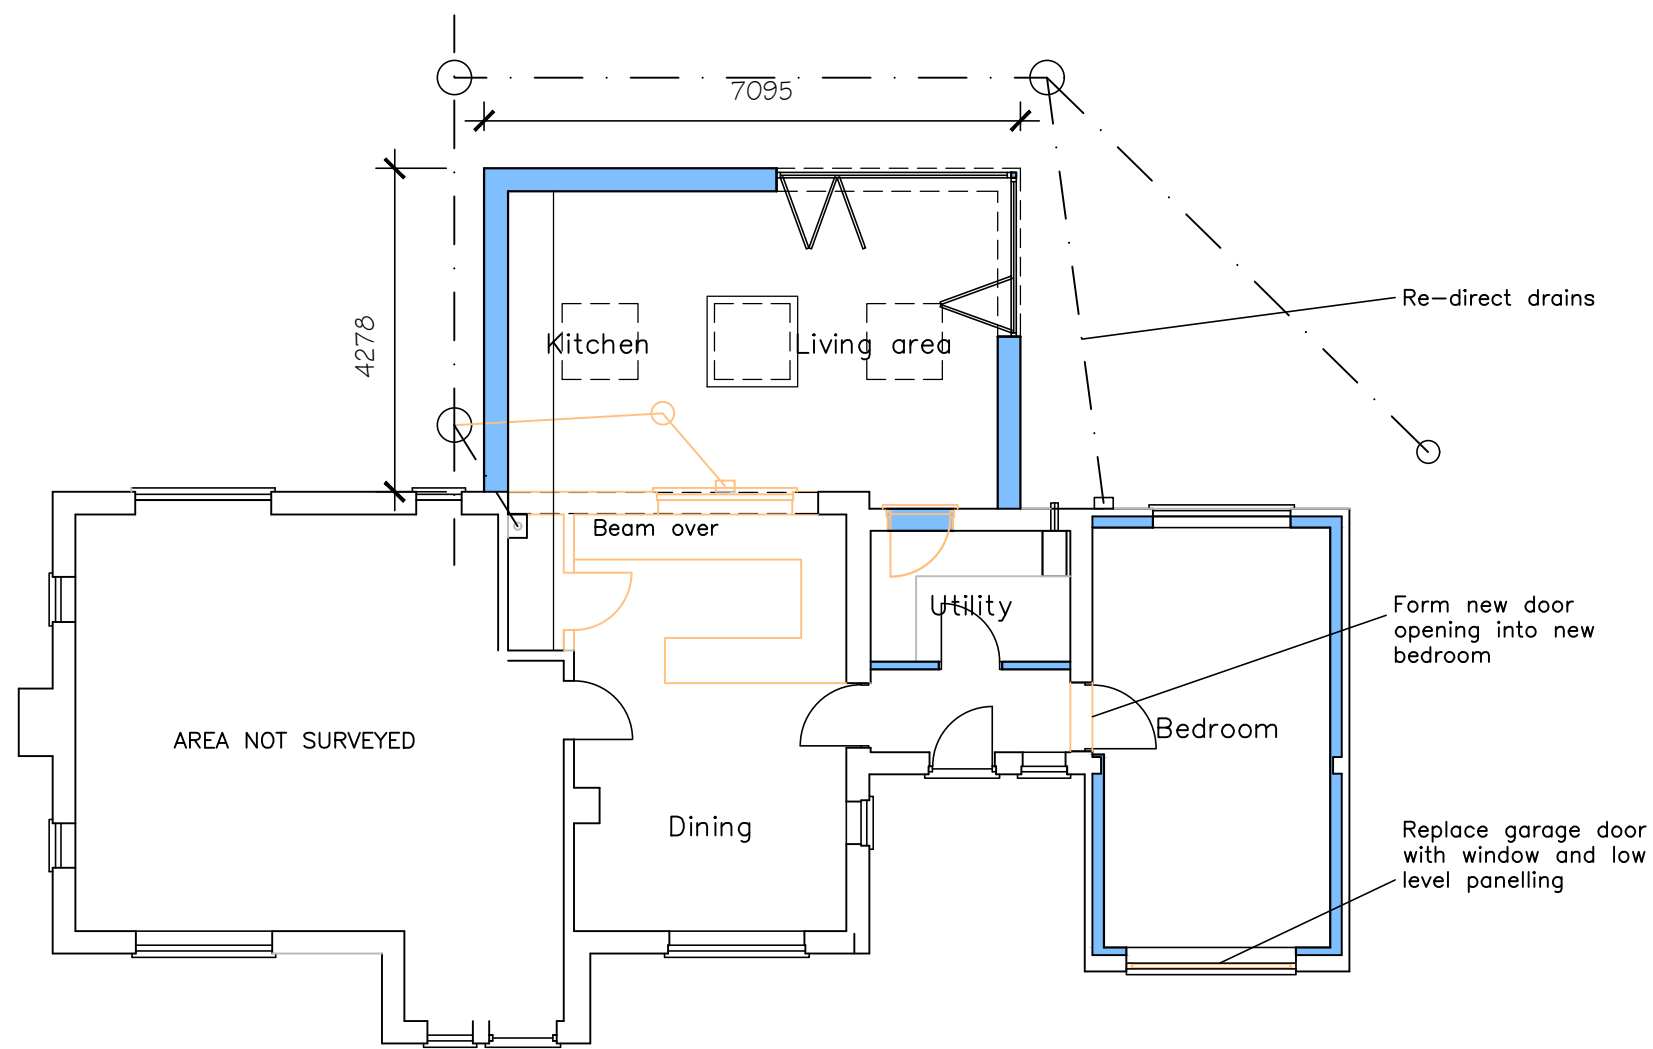
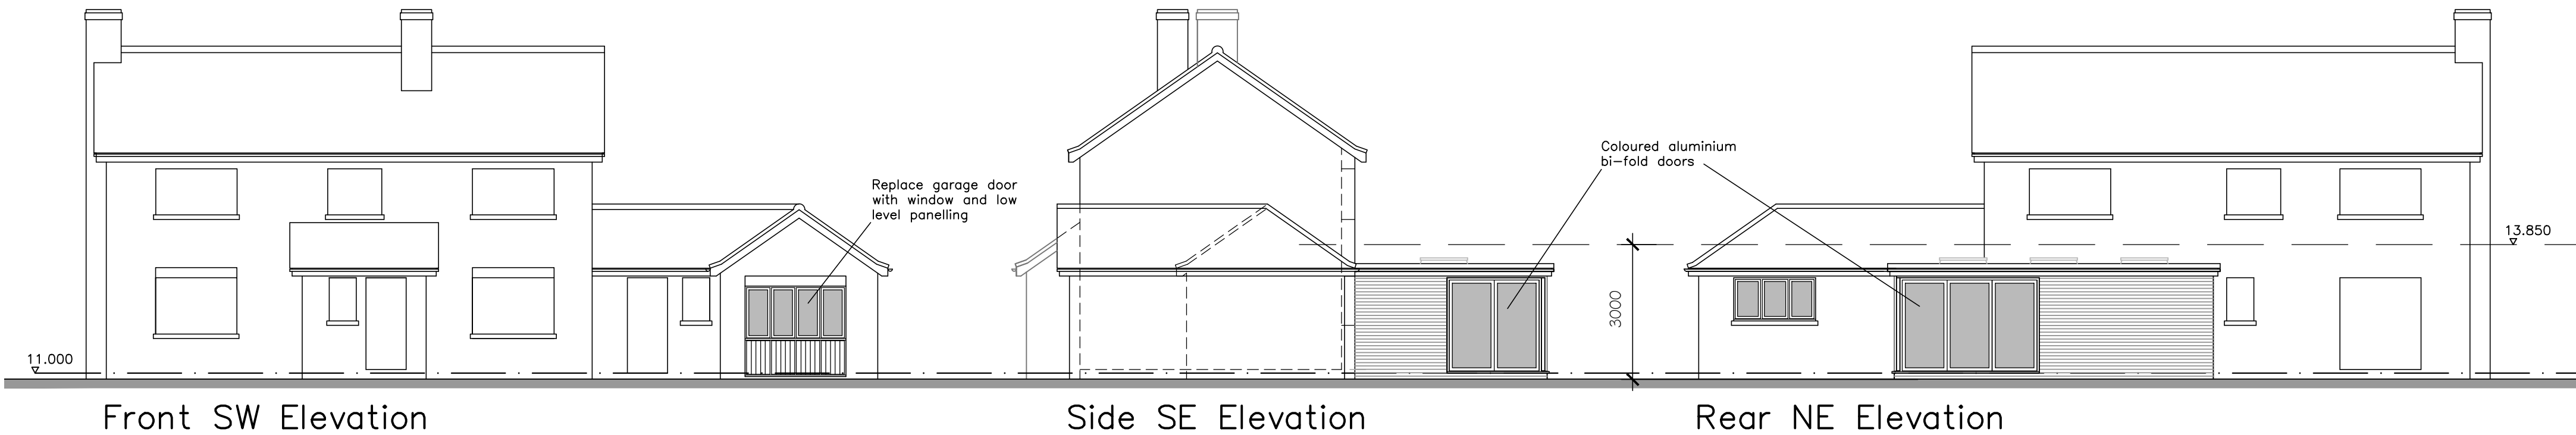


1. This drawing is Copyright of Matthew Gosling Architectural Design and should only be copied or reproduced with the Authors consent.
2. This drawing has been produced for Planning and Building Regulation purposes only.
3. It is the responsibility of the recipient of this drawing to ensure it has been printed at the correct scale using the scale reference bar below.
4. Do not use this drawing for Assessment of quantities or measurement.
5. Contractors and their sub-contractors are to check and verify all measurements and levels on site prior to manufacture and commencement of works.
6. Only use figured dimensions.
7. Any discrepancies to be brought to the Designers immediate attention.


0 50mm LINE

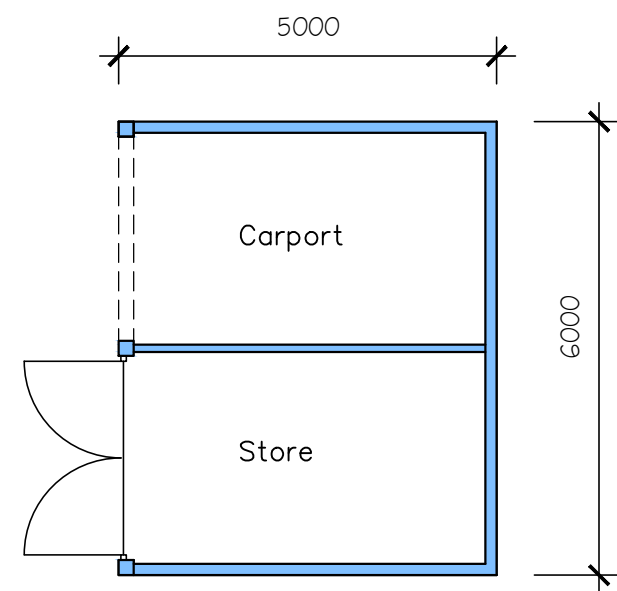

Ground Floor Layout

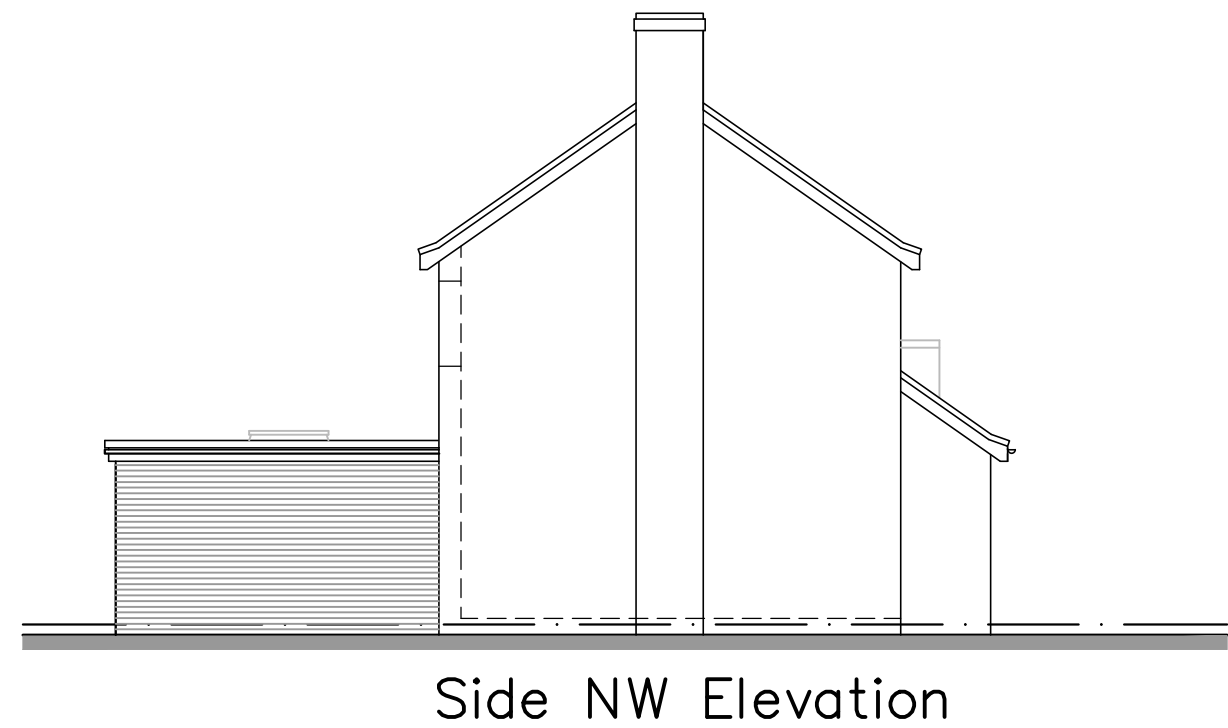

Carport Floor Layout

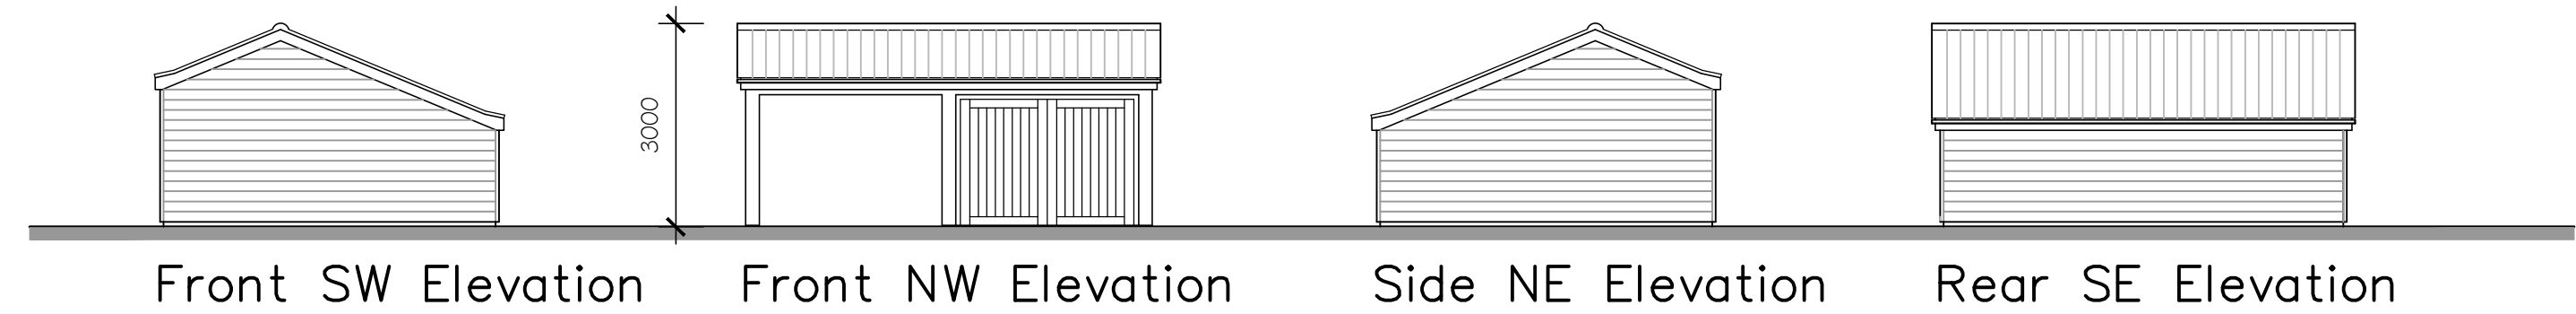

REV	DESCRIPTION	DATE
B	Rear window removed and bi-fold increased.	27.01.22
A	Amended to clients requirements.	24.01.22

M

C

DESIGN

6 Hawthorn Close
Watlington
King's Lynn
Norfolk
PE33 0HD
Tel: 01553 811564
Email: mattgosling@aol.com

Project Title
PROPOSED EXTENSION/CONVERSION
WHITE HOUSE FARM
GRANGE ROAD
TERRINGTON ST CLEMENT

Drawing Title
PROPOSED LAYOUT & ELEVATIONS - SK2

Scale	Date	Drawn
1:100	Dec 21	MG

Drawing No: 1021/21 - 03 Rev: B