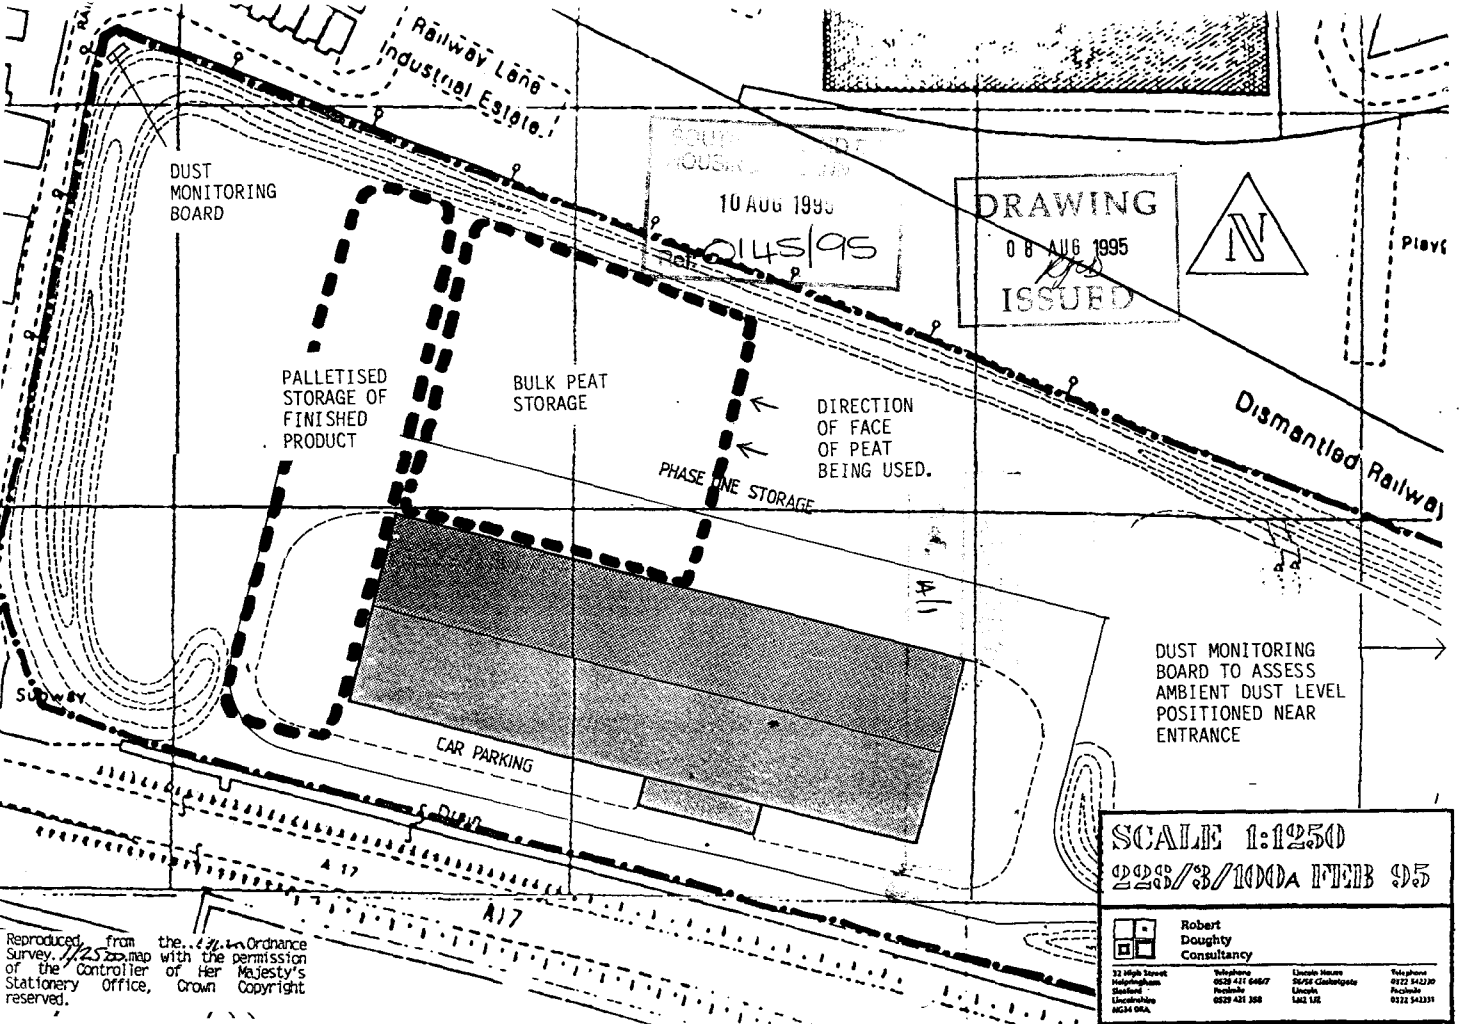
Railway Lane
Industrial Estate
DUST
MONITORING
BOARD
PALLETISED
STORAGE OF
FINISHED
PRODUCT
BULK PEAT
STORAGE
DIRECTION
OF FACE
OF PEAT
BEING USED.
PHASE ONE STORAGE
Dismantled Railway
DUST MONITORING
BOARD TO ASSESS
AMBIENT DUST LEVEL
POSITIONED NEAR
ENTRANCE
CAR PARKING
Subway
A 17
A17
10 AUG 1995
2145/95
DRAWING
08 AUG 1995
ISSUED
N
SCALE 1:1250
228/3/100A FEB 95
Robert
Doughty
Consultancy
Reproduced from the Ordnance Survey 1/1250 map with the permission of the Controller of Her Majesty's Stationery Office, Crown Copyright reserved.

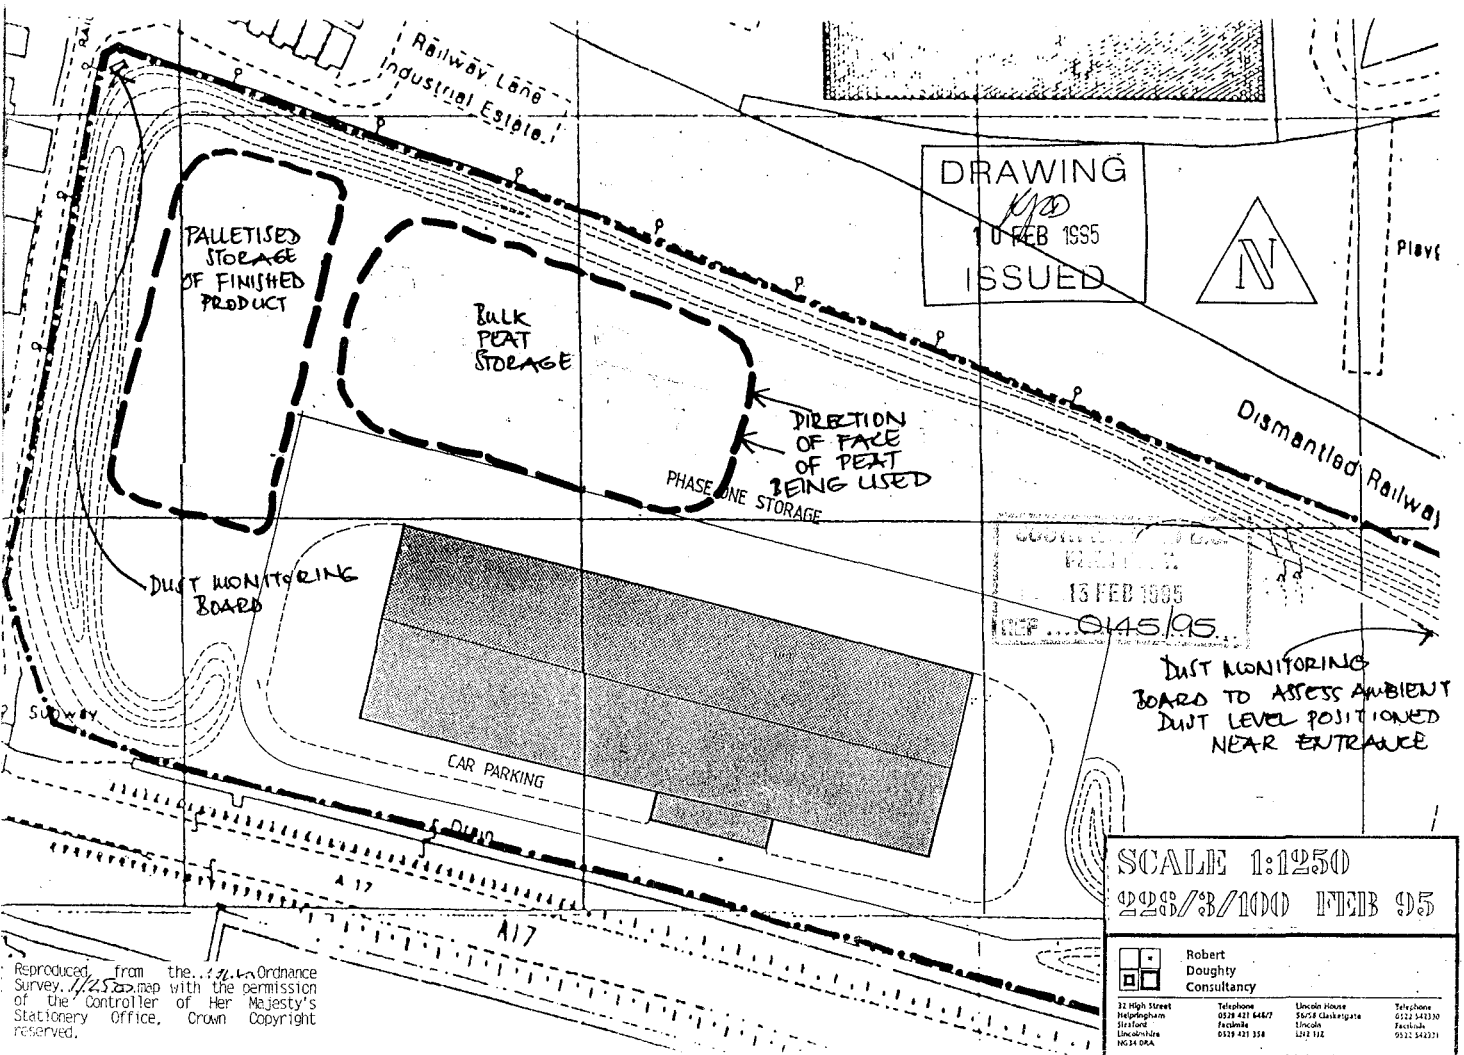

Reproduced from the ... Ordnance Survey ... map with the permission of the Controller of Her Majesty's Stationery Office. Crown Copyright reserved.

Robert Doughty Consultancy

32 High Street
Helpringham
Sleaford
Lincolnshire
NG34 0RA

Telephone
0529 421 644/7
Facsimile
0529 421 358

Lincoln House
56/58 Clasketgate
Lincoln
LN2 1JZ

Telephone
0522 543330
Facsimile
0522 543231