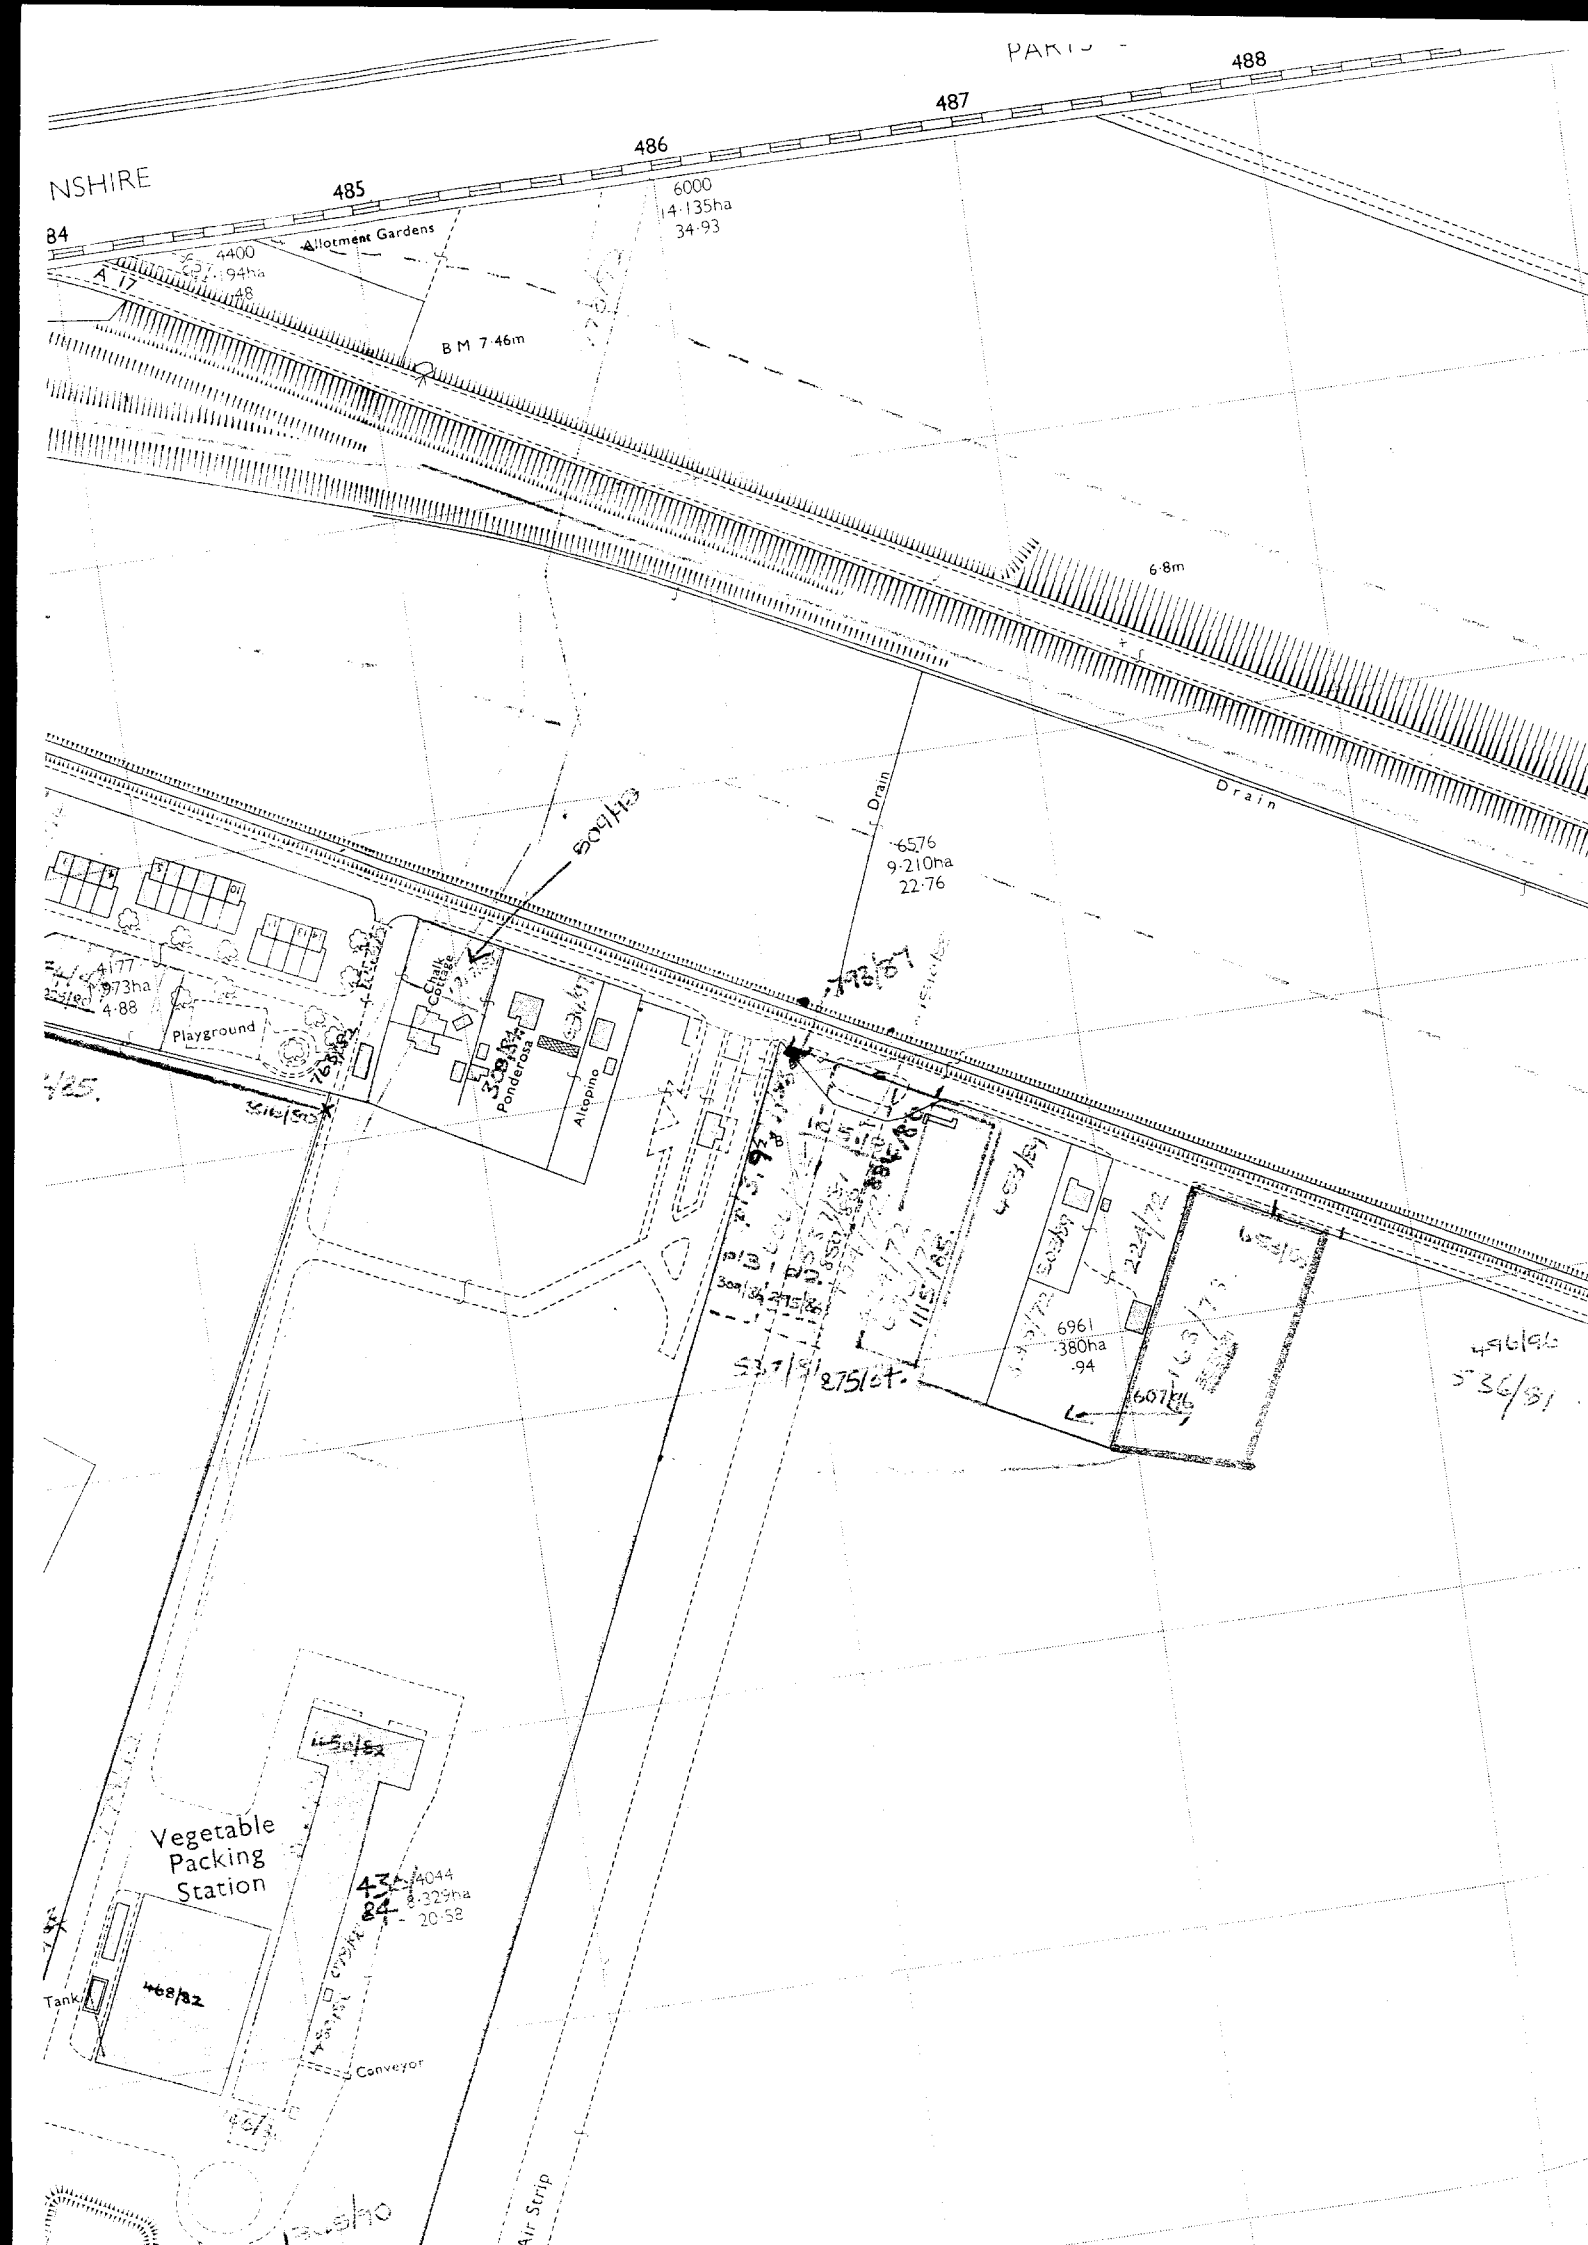
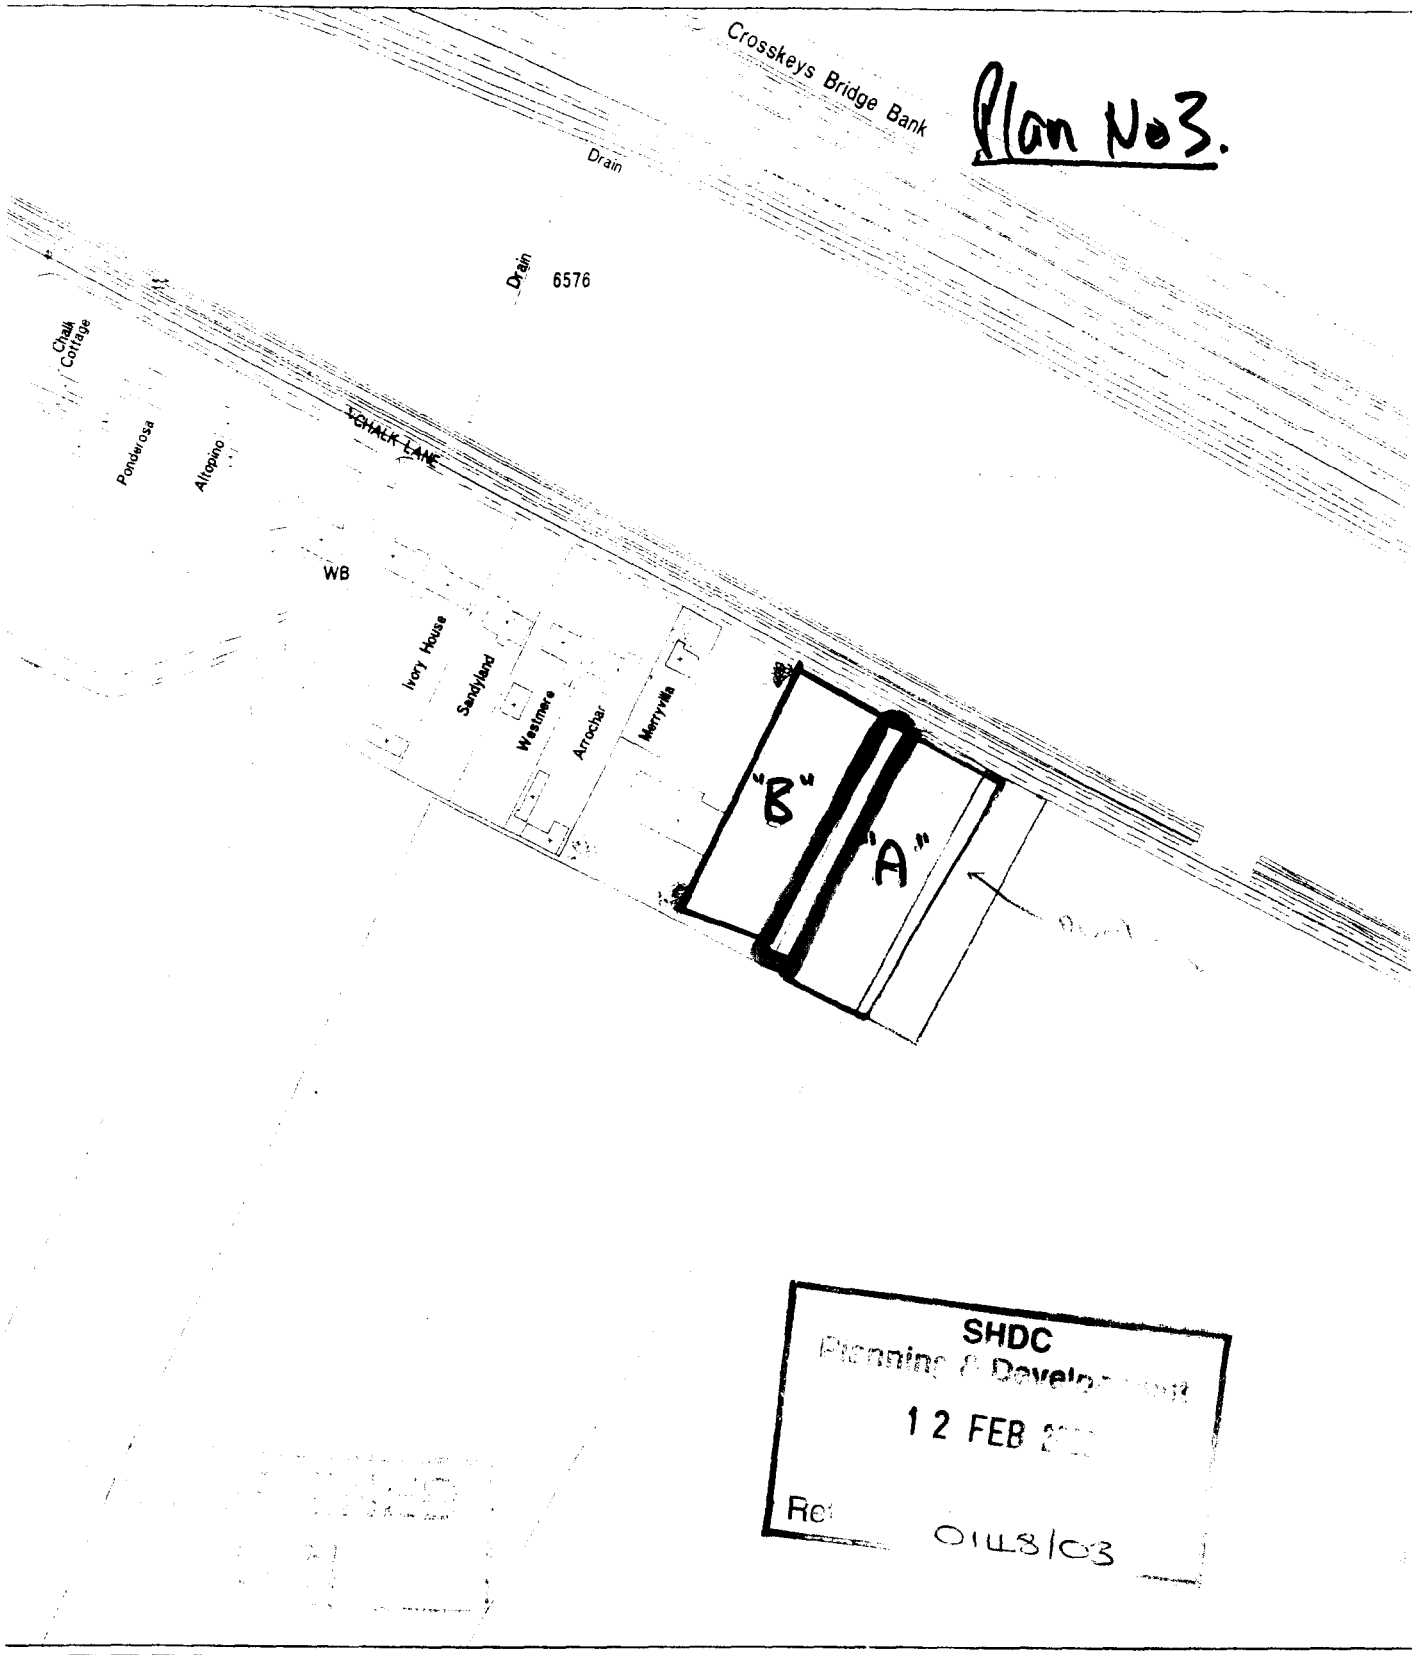

PARISH
488
487
486
485
NSHIRE
84
Allotment Gardens
6000
14·135ha
34·93
4400
27·94ha
48
A 17
B M 7·46m
6·8m
Drain
Drain
6576
9·210ha
22·76
4177
·973ha
4·88
Playground
Chalk Cottage
Ponderosa
Altepino
6961
·380ha
·94
Vegetable Packing Station
4044
8·329ha
20·58
Tank
Conveyor
Air Strip

Plan No3.



SHDC
Planning & Develop...
12 FEB 2...
Re: 0143/03

SOUTH HOLLAND DISTRICT COUNCIL

Council Offices
Priory Road
Spalding
Lincolnshire
PE11 2XE

Tel 01775 761161

This copy has been produced specifically for Land and Property Search purposes
No further copies may be made

N

Reproduced from the Ordnance Survey mapping with the permission of the Controller of Her Majesty's Stationery Office (c) Crown Copyright, Unauthorised reproduction infringes Crown copyright and may lead to prosecution or civil proceedings