

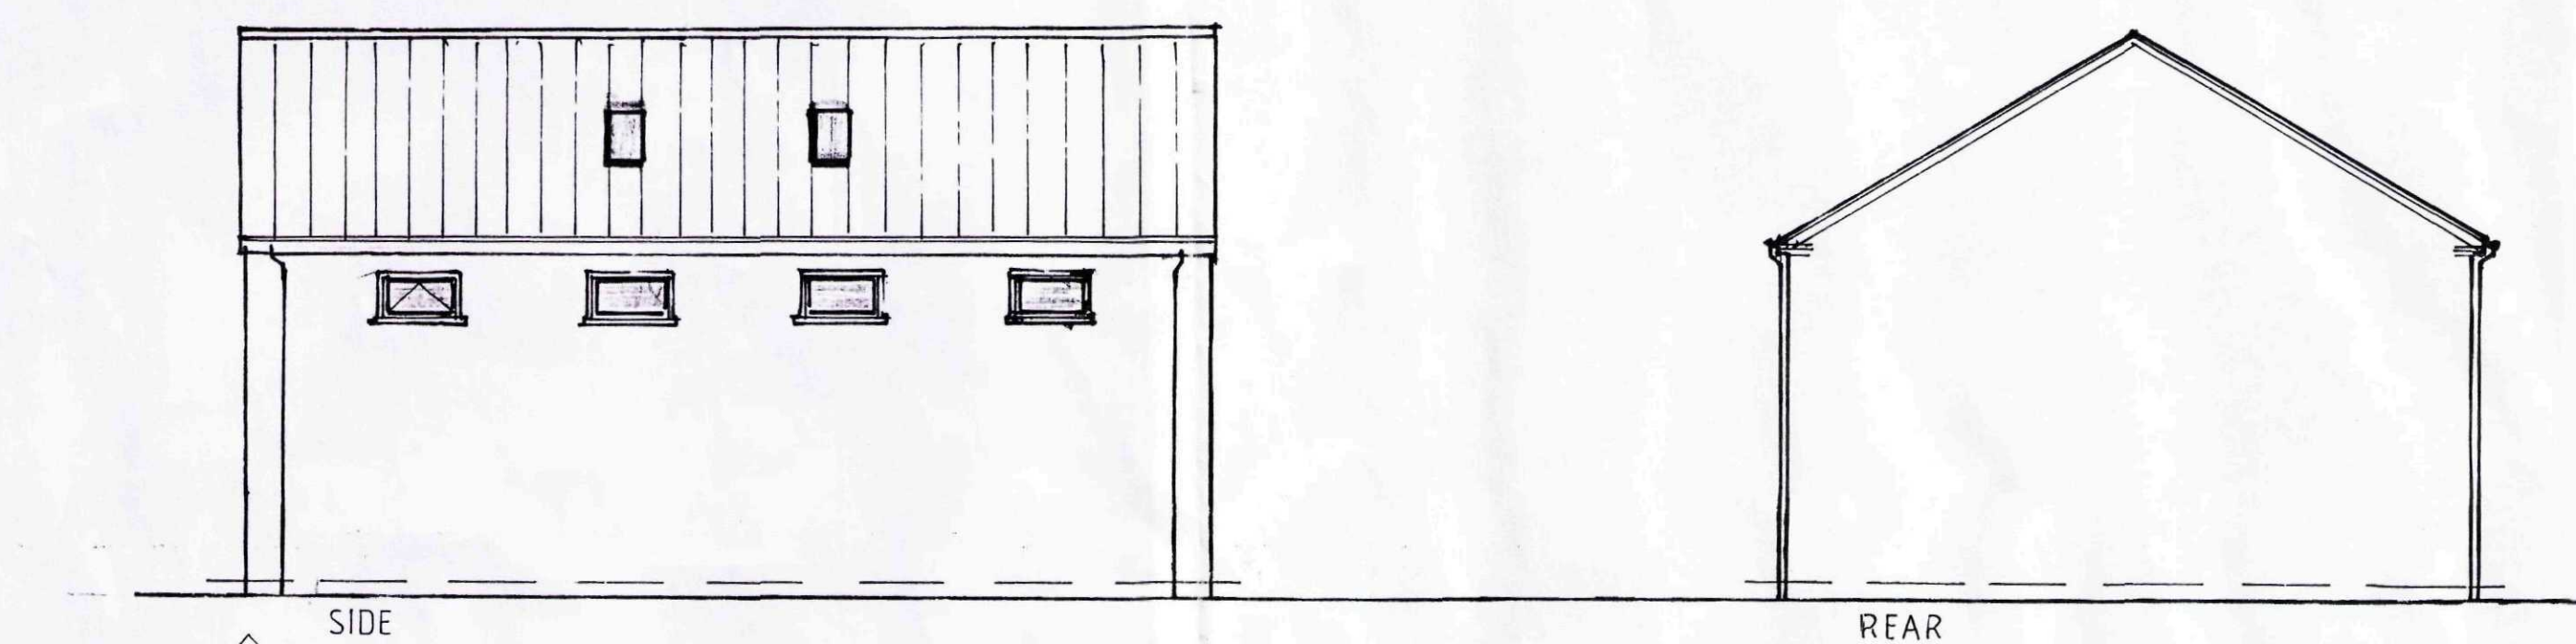
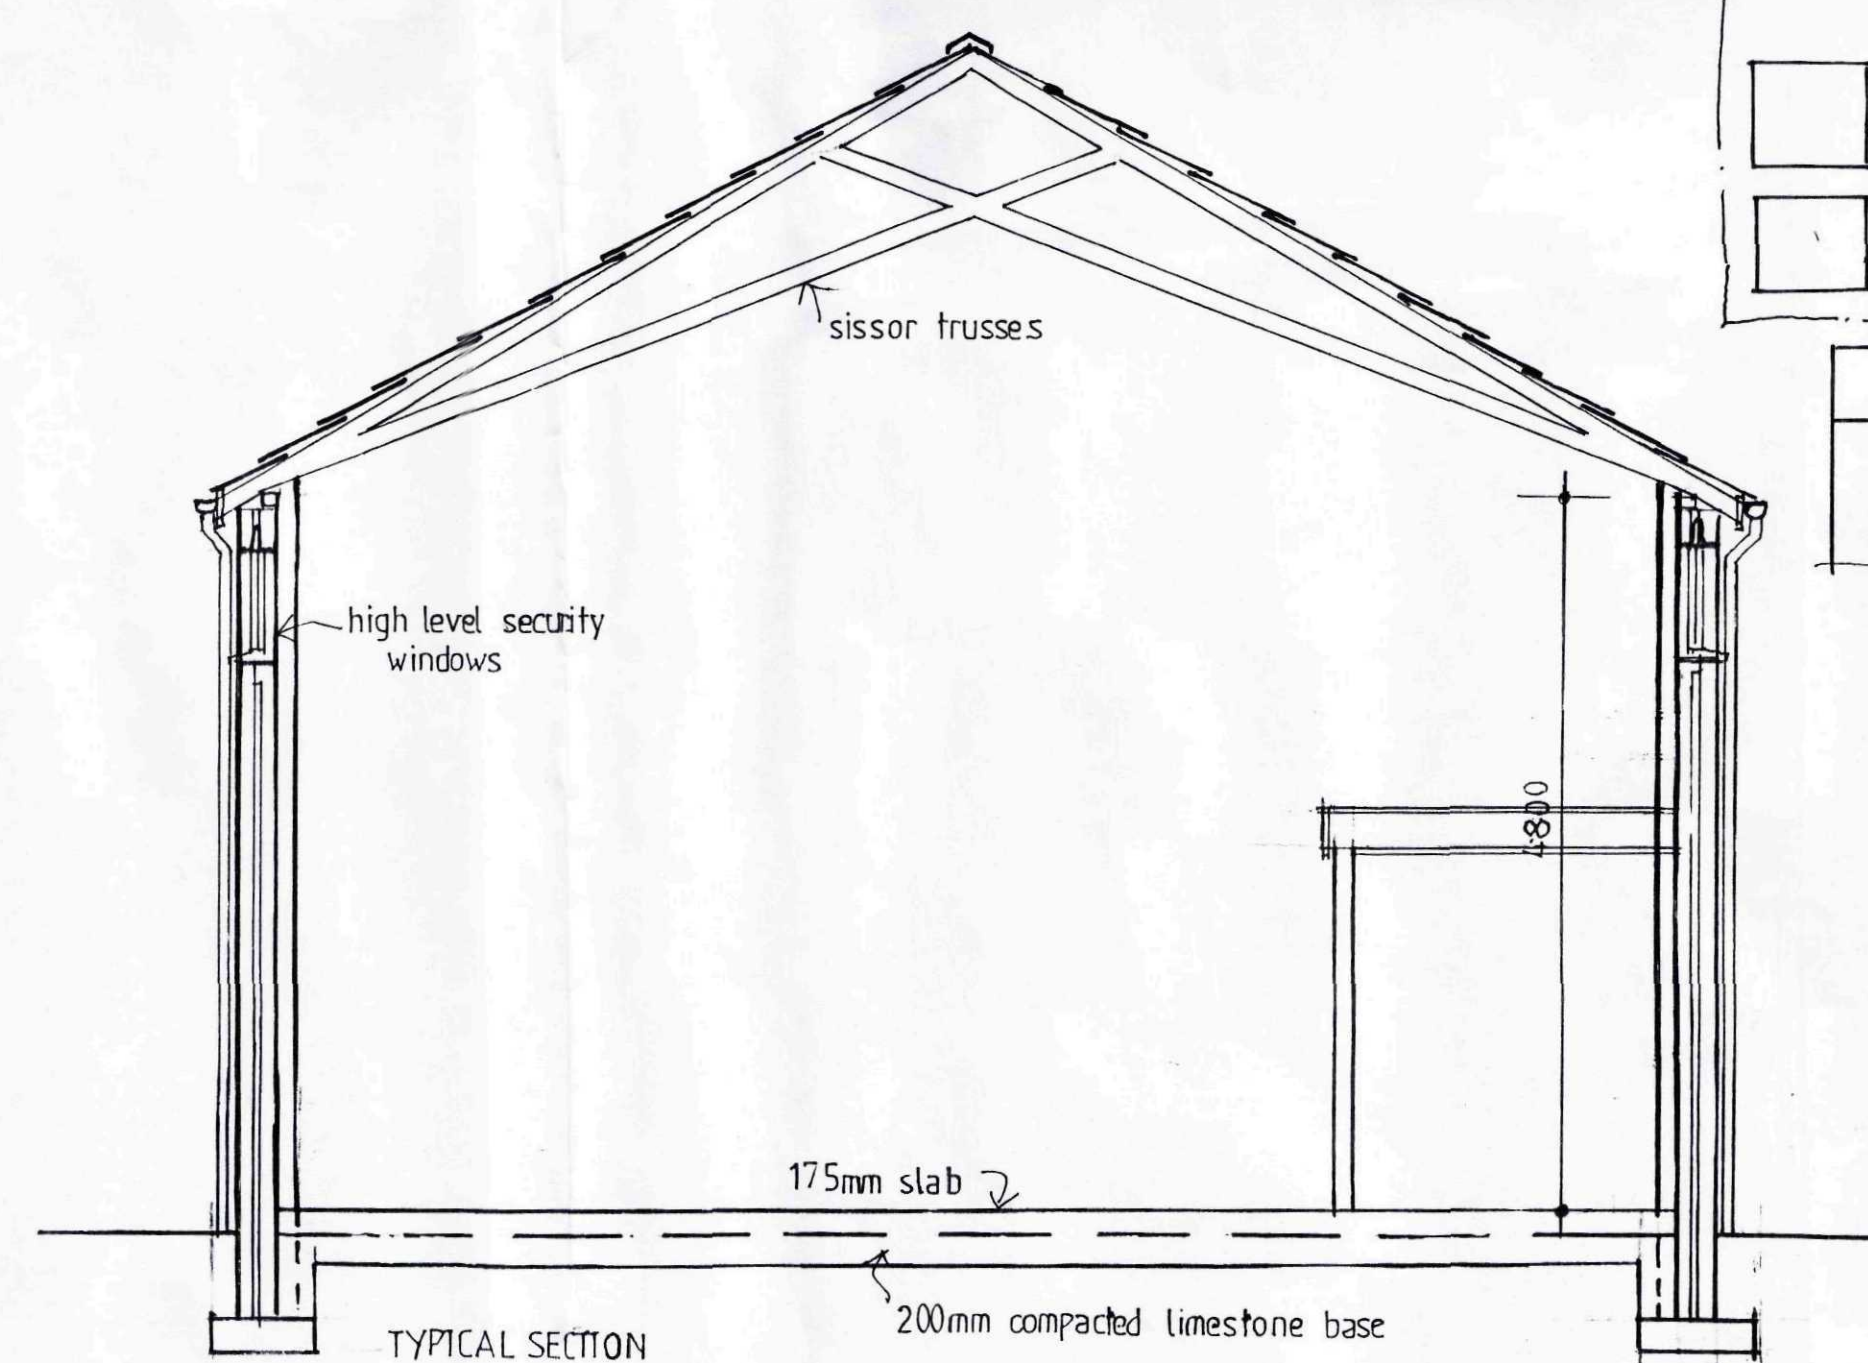
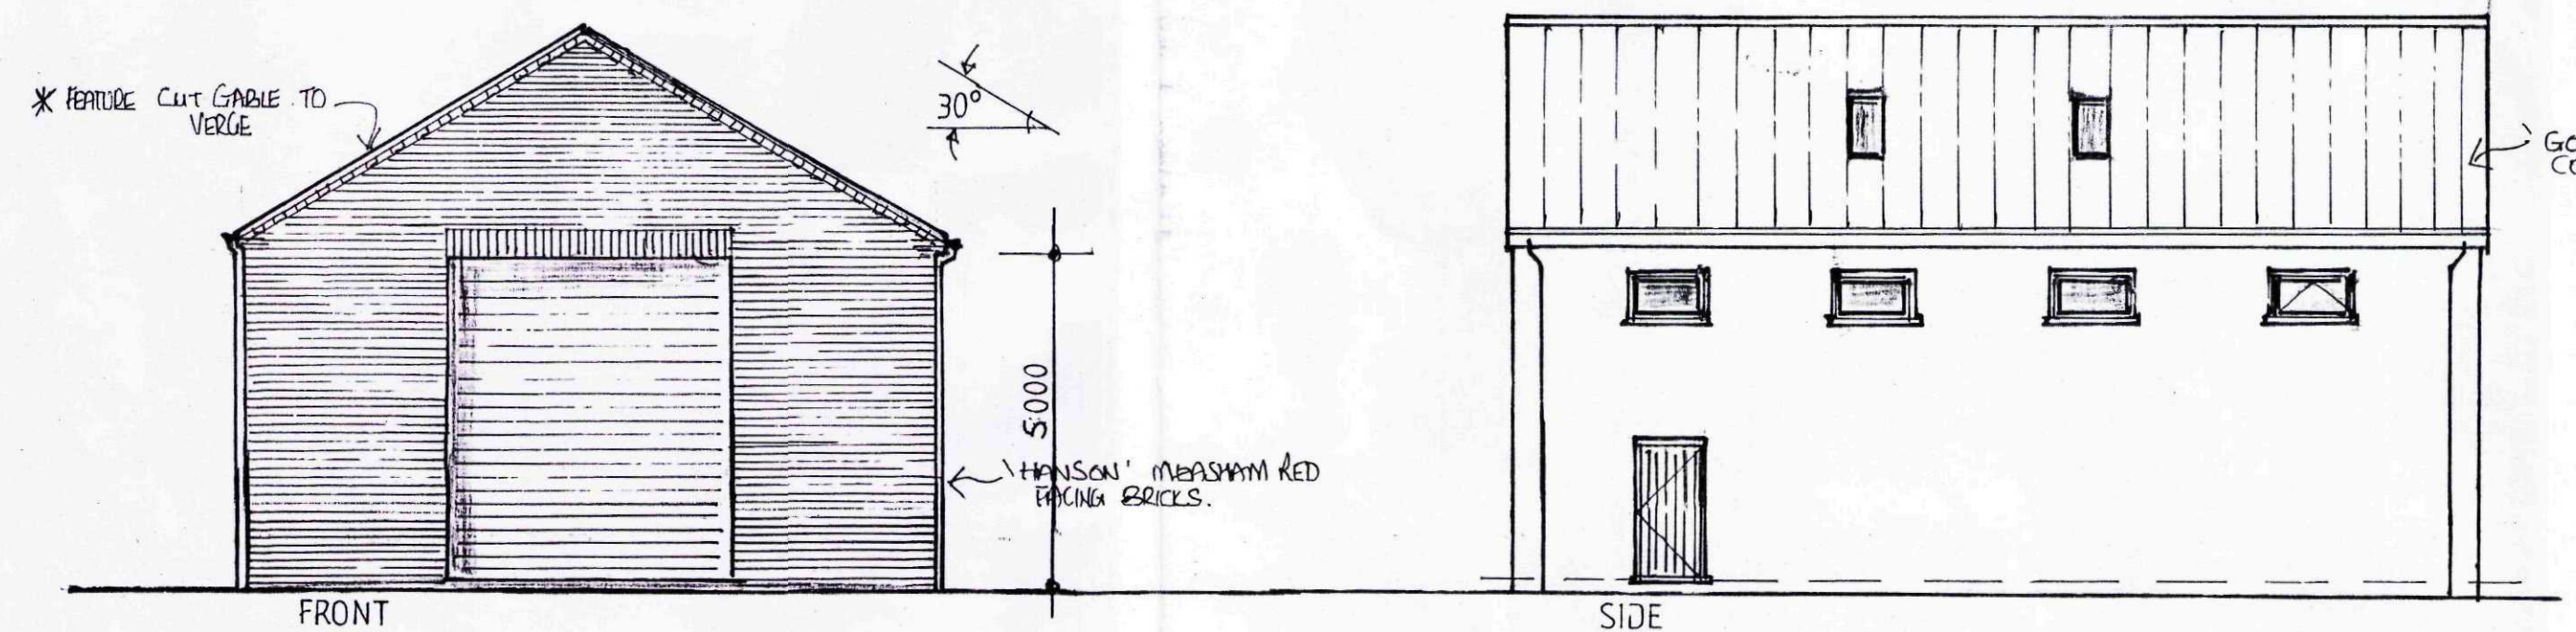
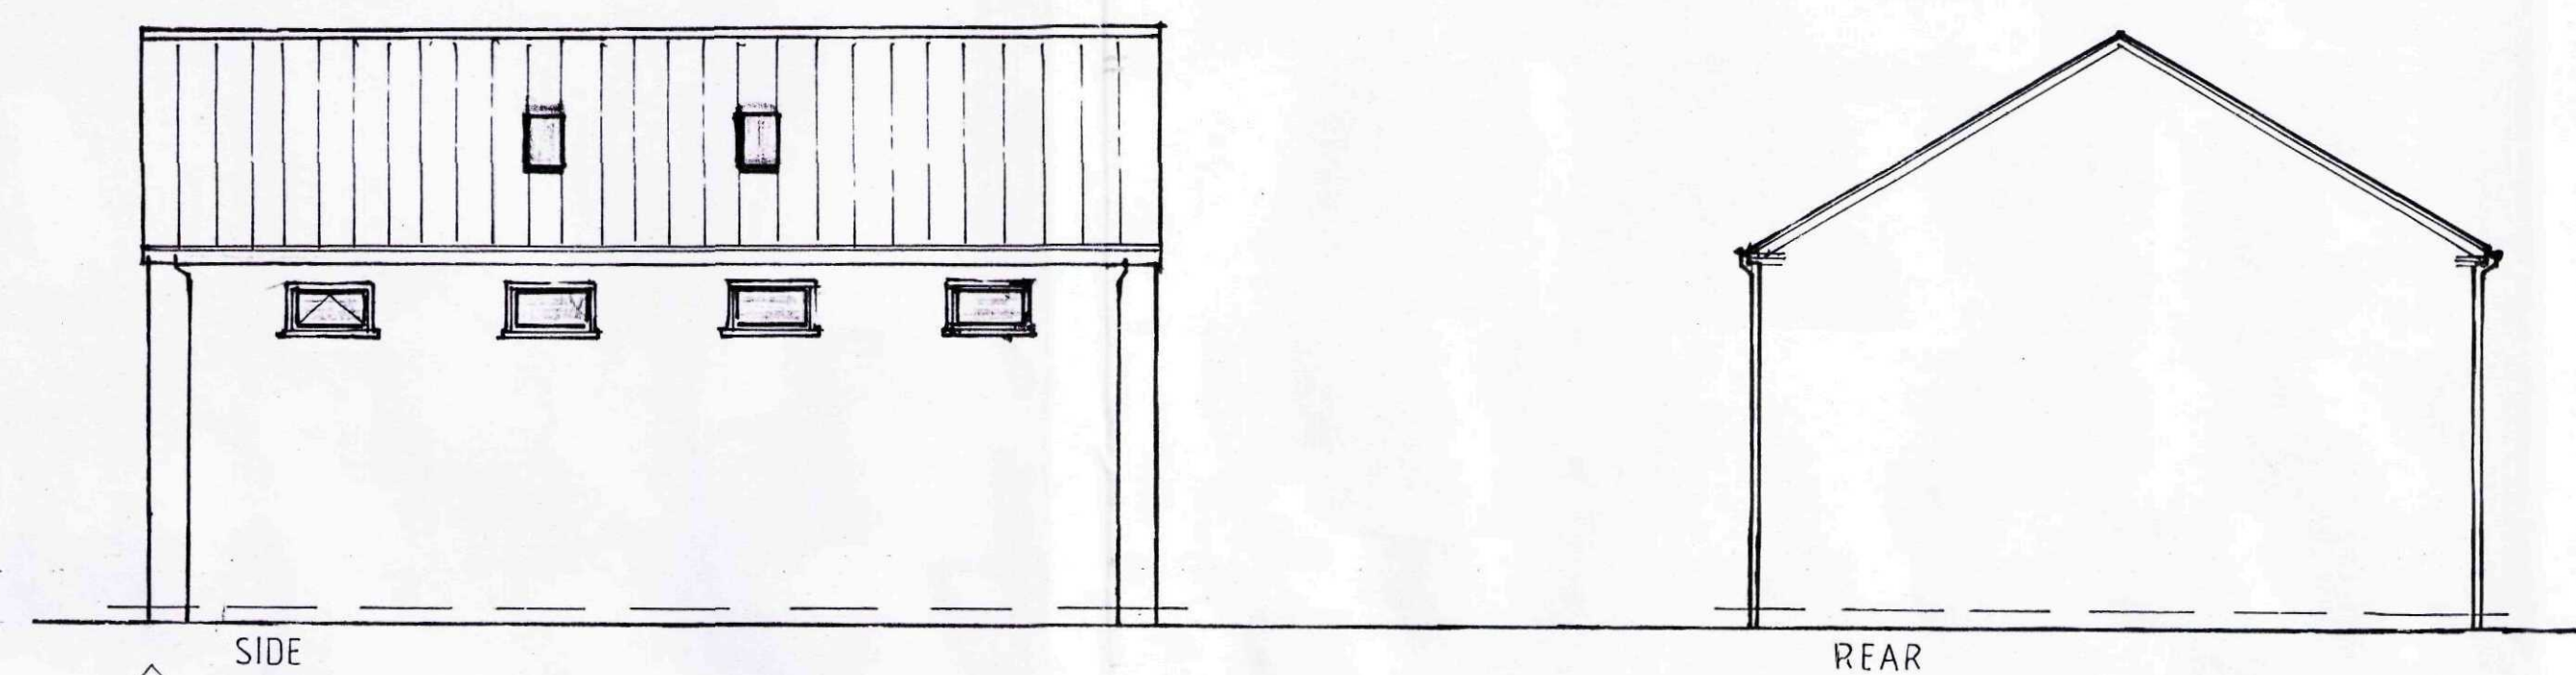
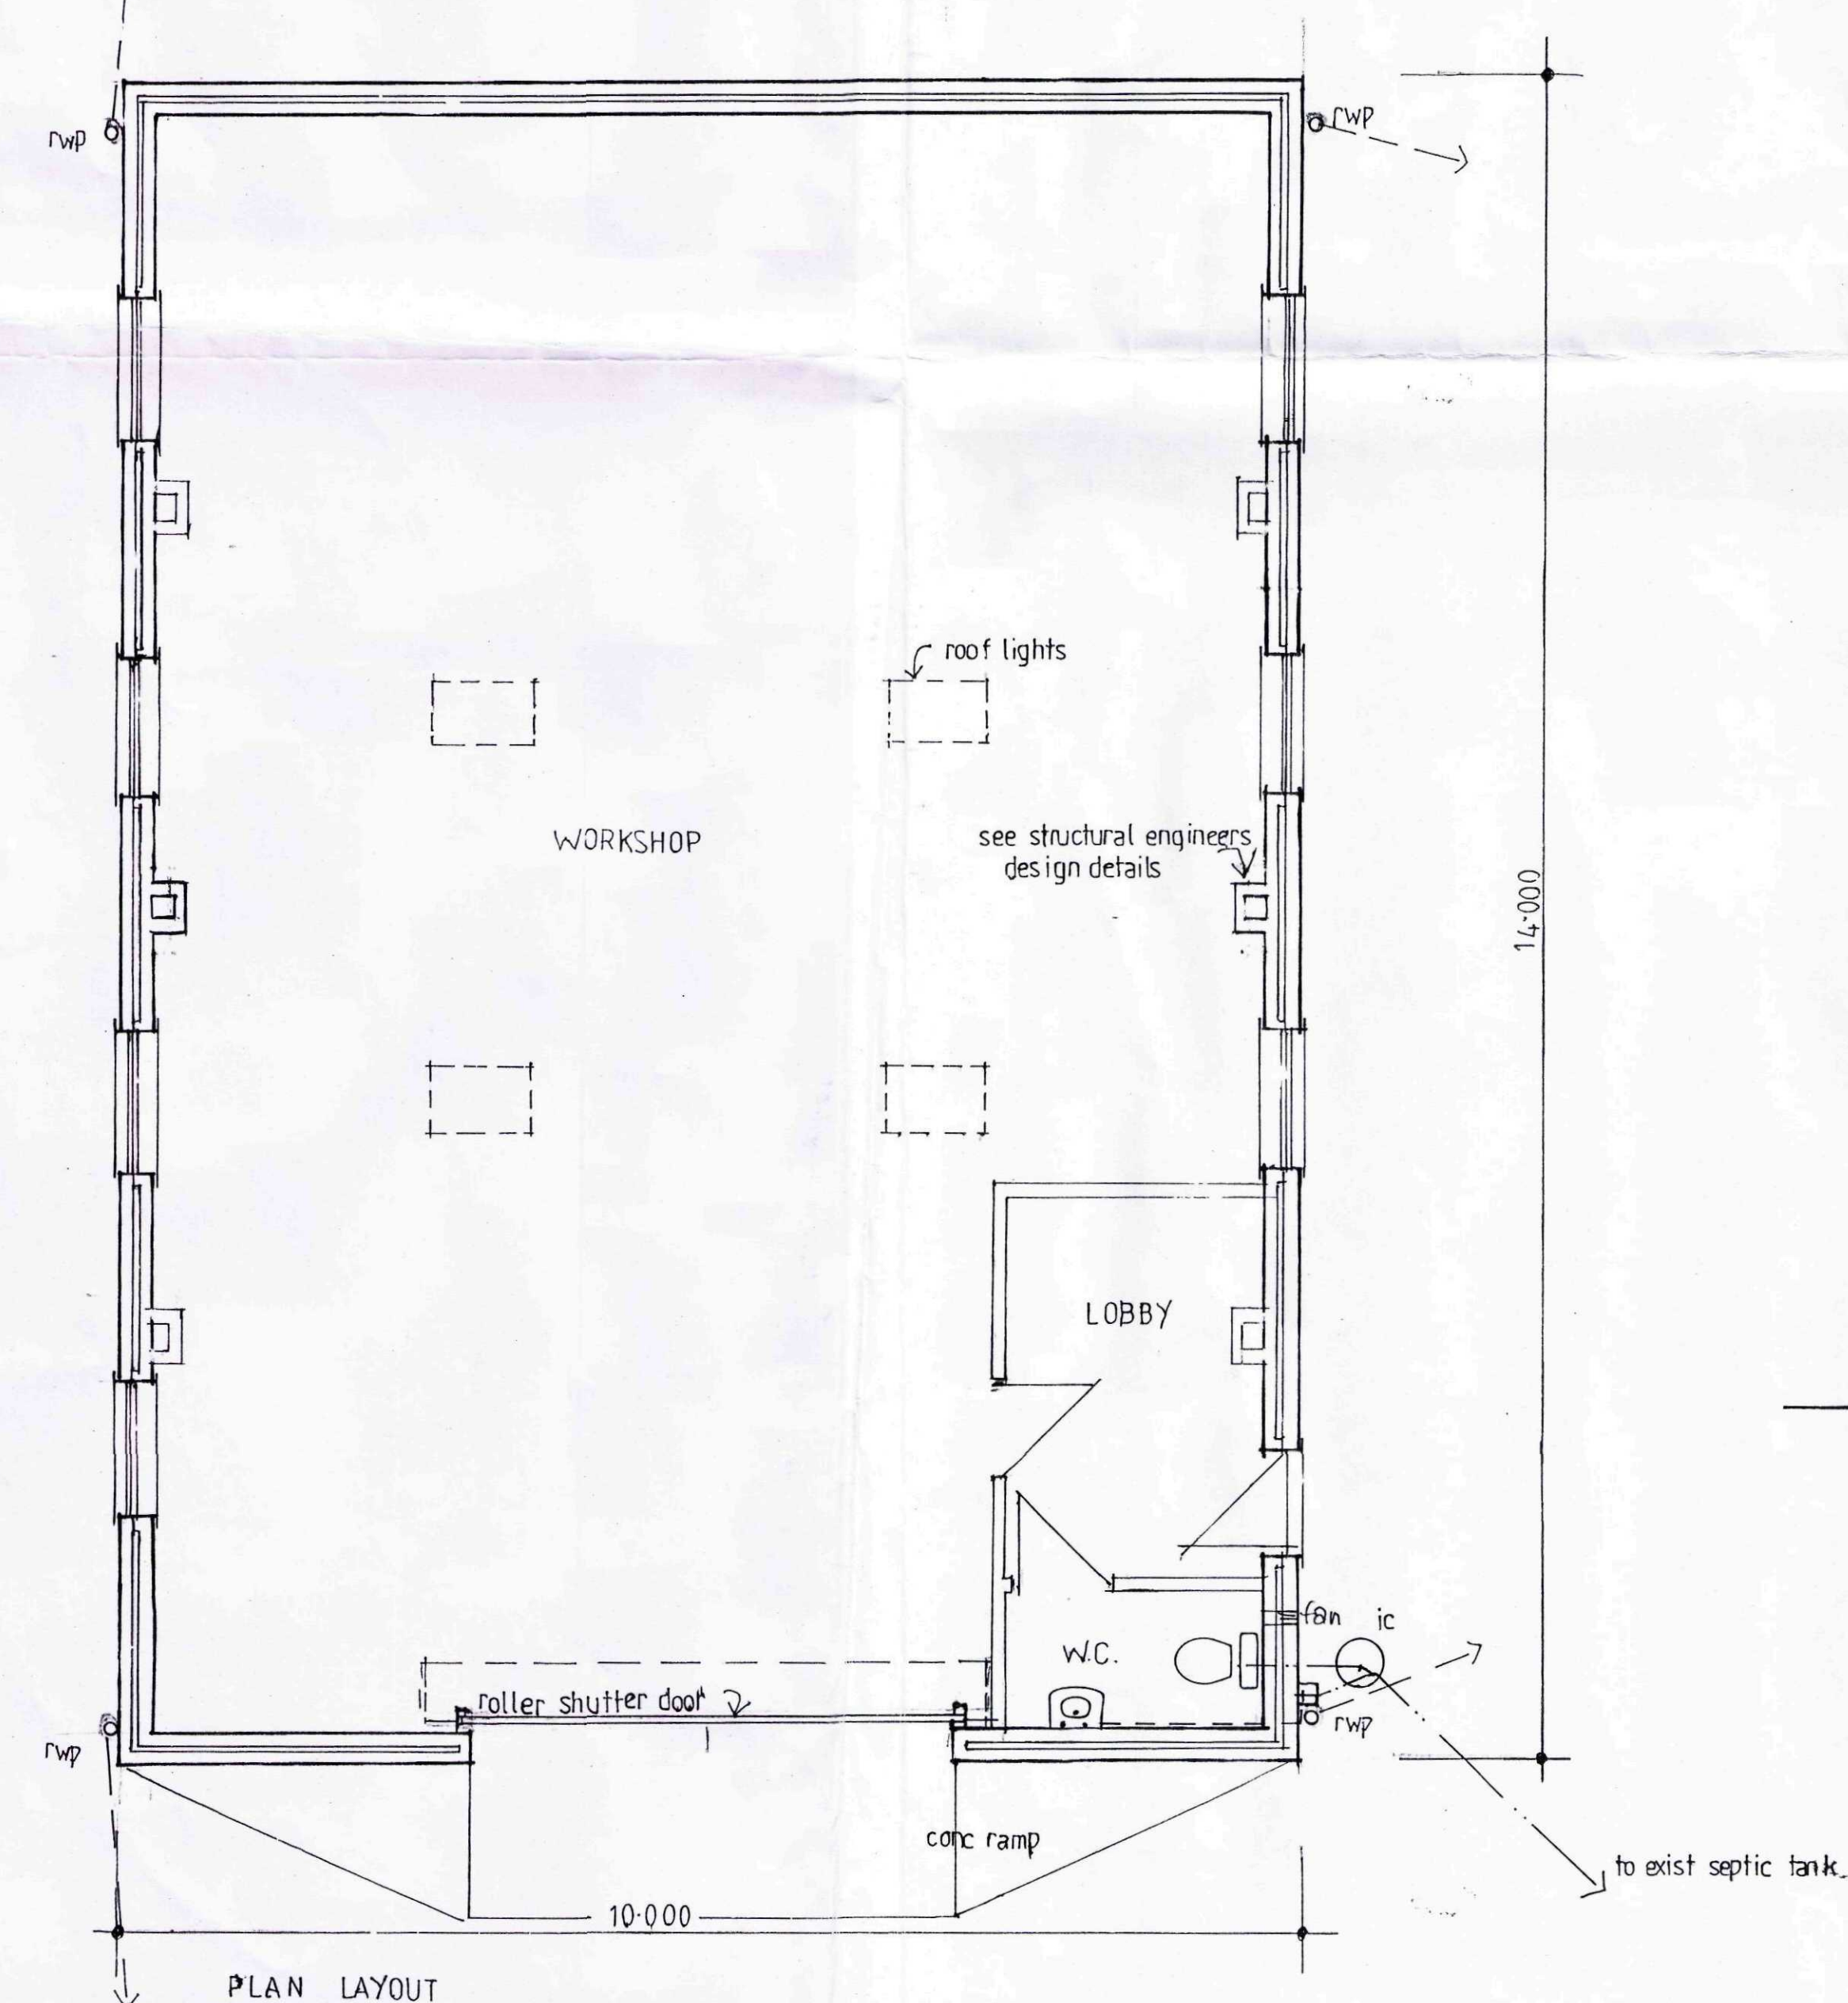


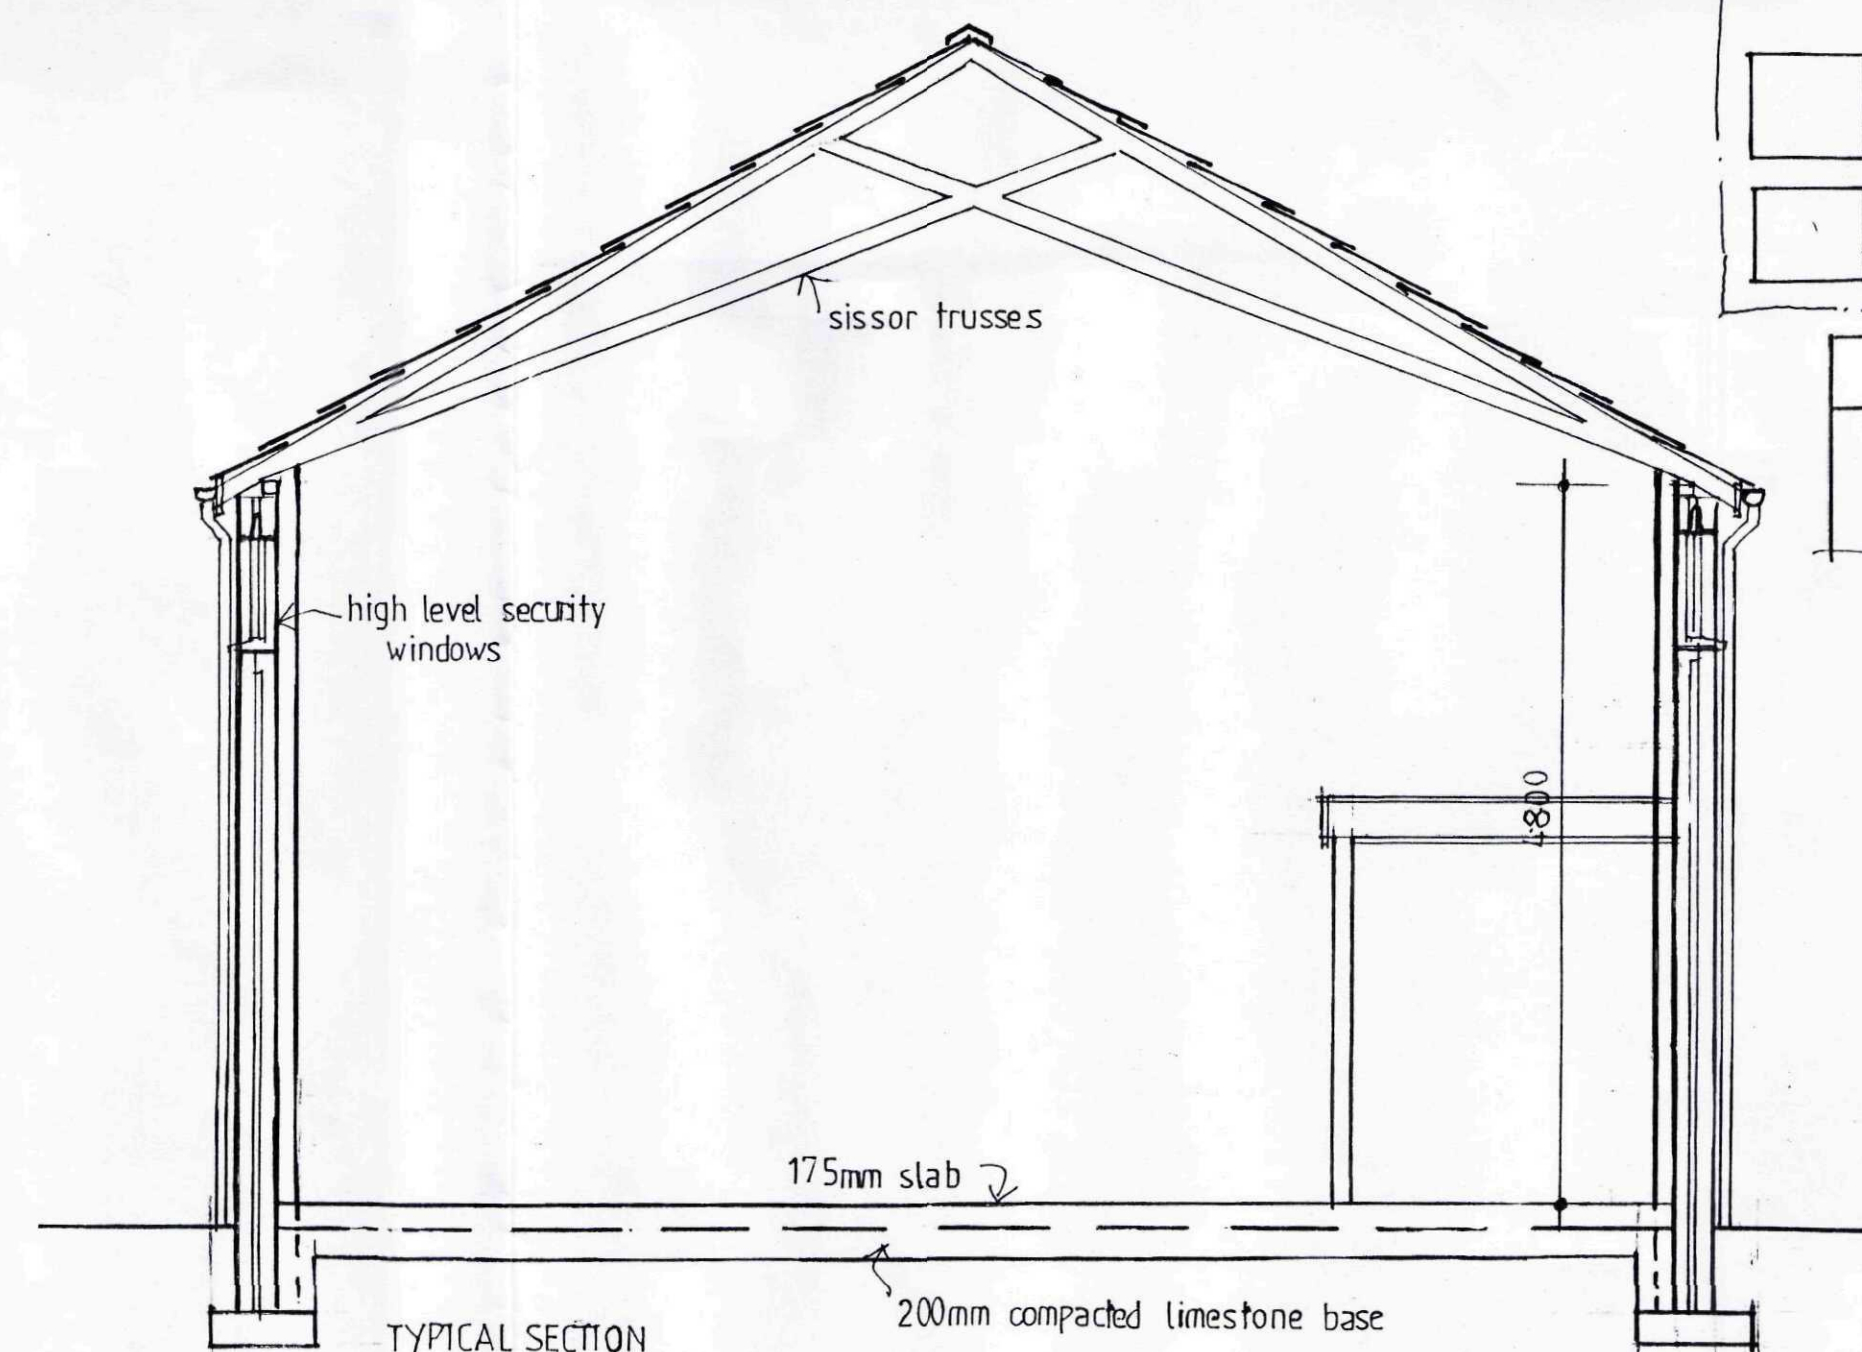

Scales : 1:50, 1:100.

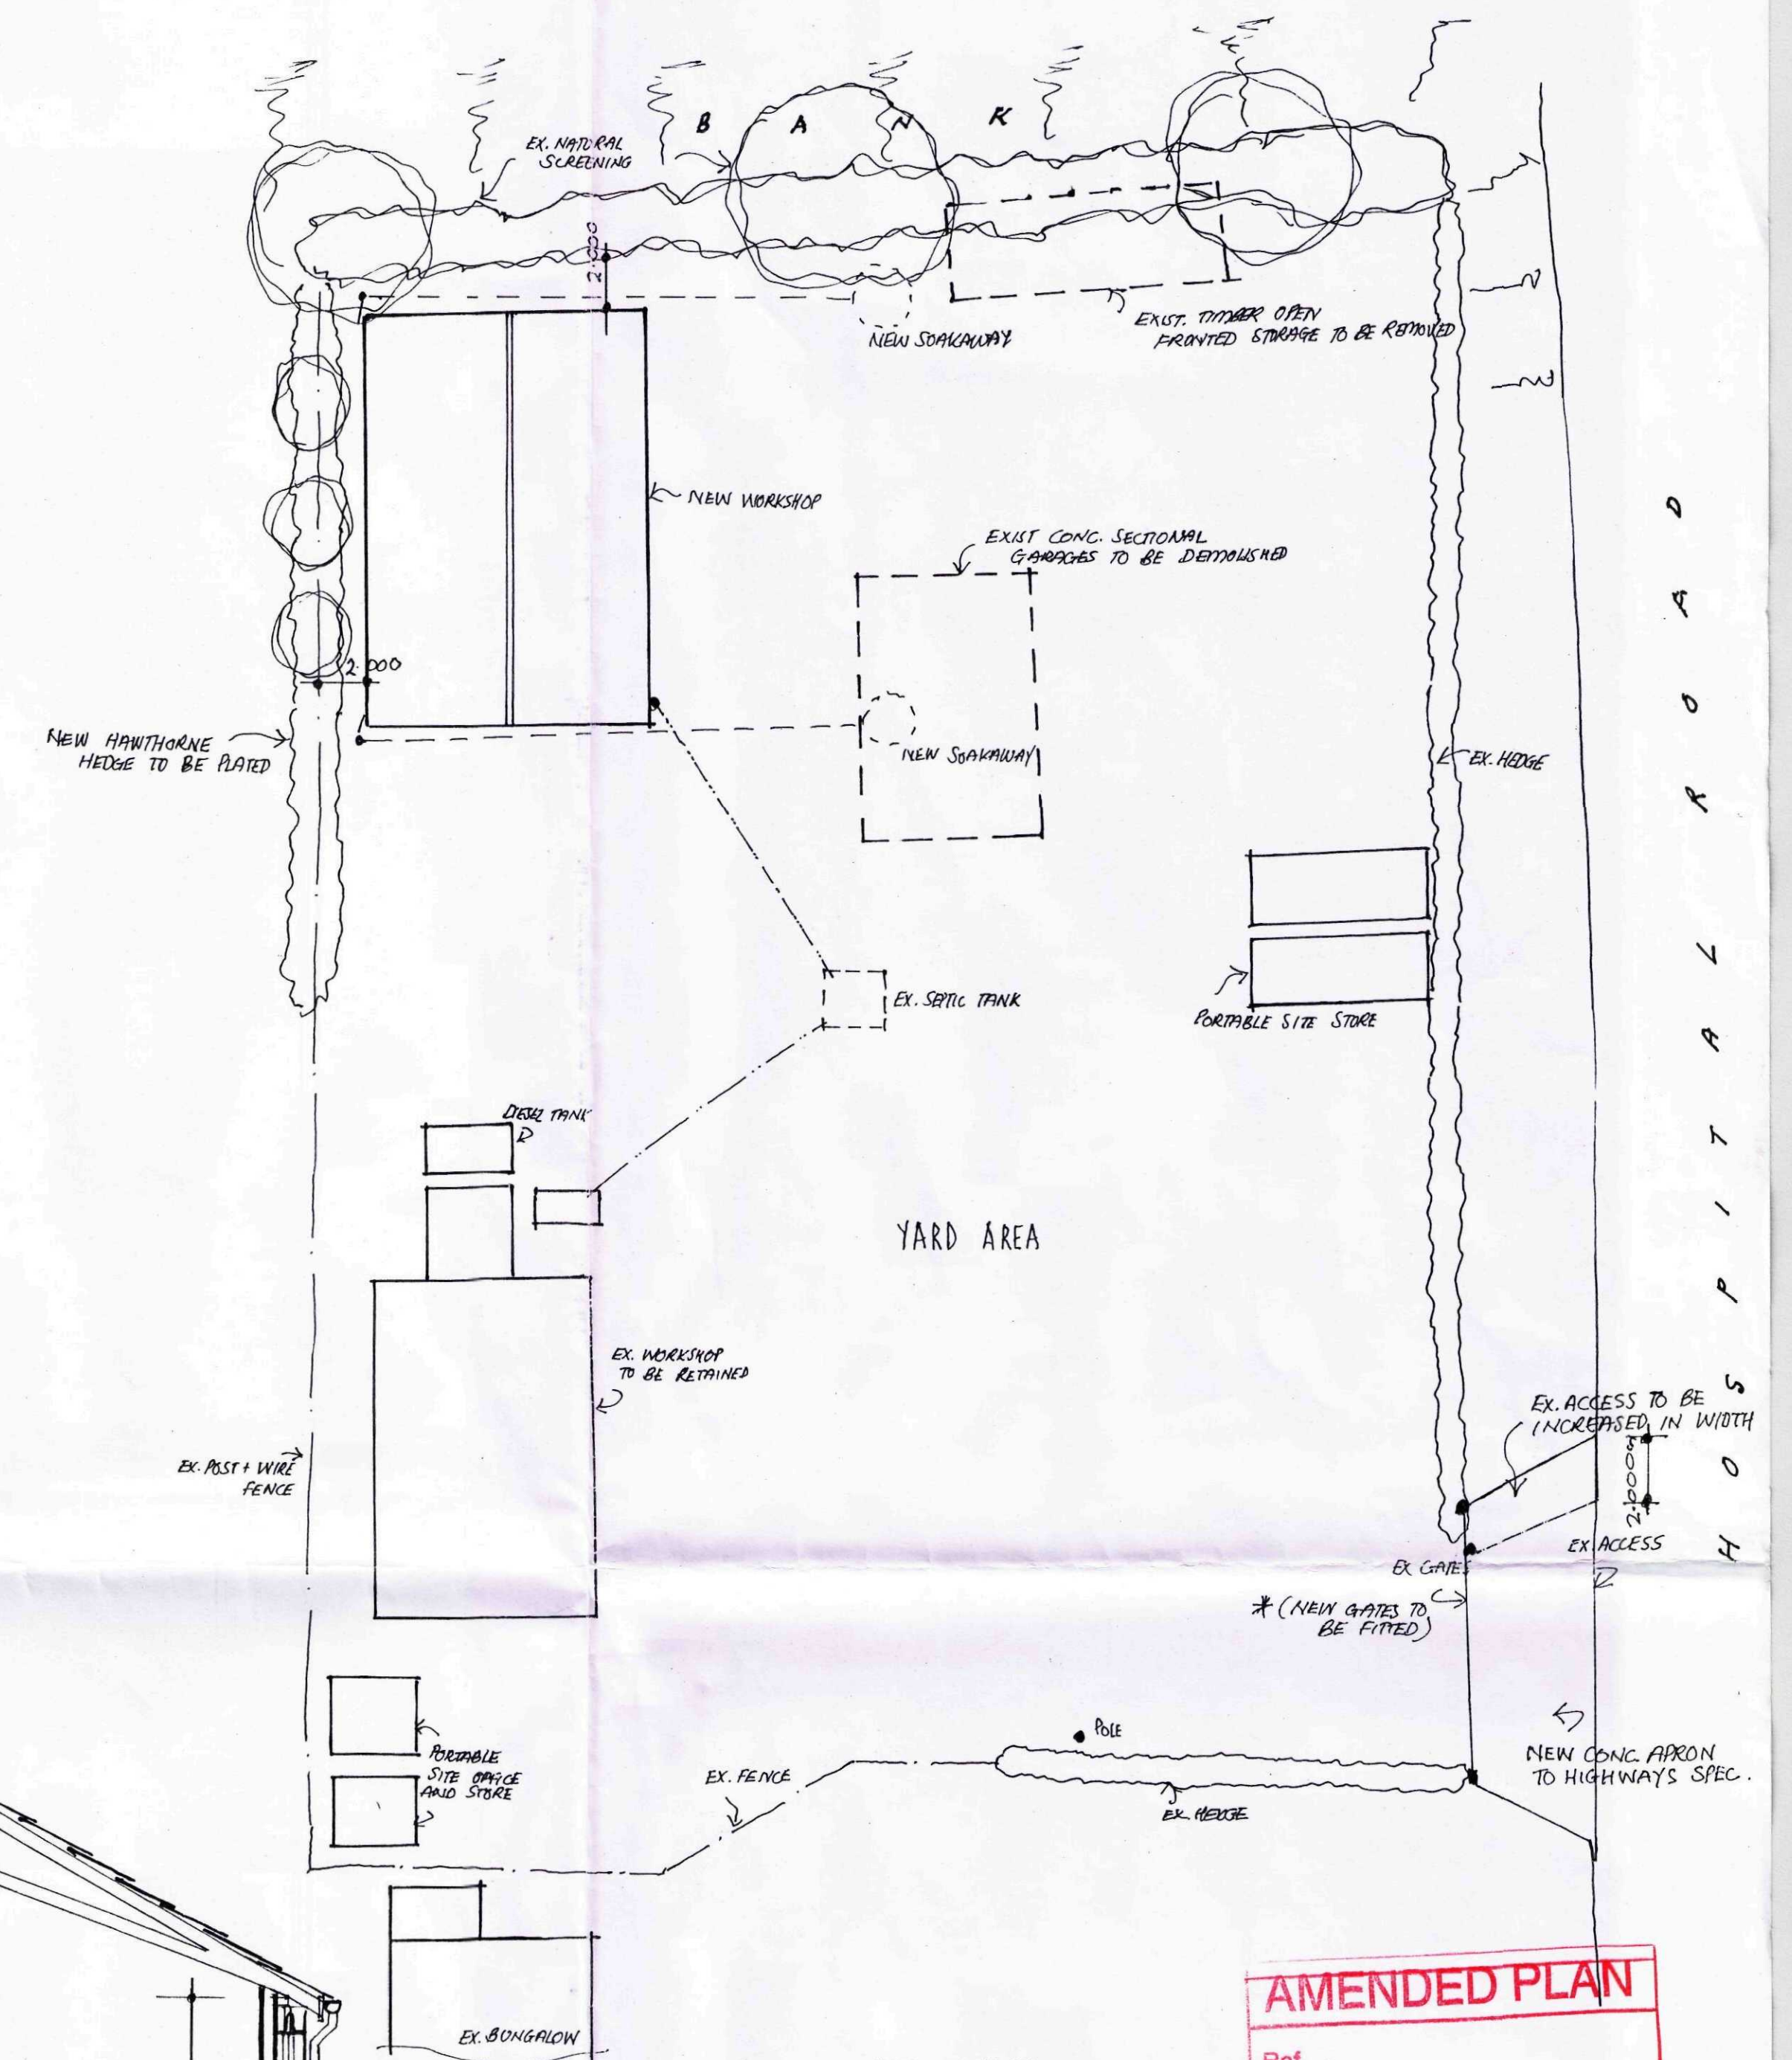

AMENDED PLAN
Ref. A1

SHOC
Planning & Development
- 9 APR 2009
Ref: 0156/09

Project: NEW WORKSHOP
Clients: PHIL WRIGHT EXCAVATORS

Scales: 1:50, 1:100.
AMENDMENTS TO ACCESS 07 APRIL 2009.
CLIENTS-HIGHWAYS REQUEST.

DETERMINED PLAN