Mr. R. Wing. 171 Rookery Road, Sutton Bridge, Linc's.

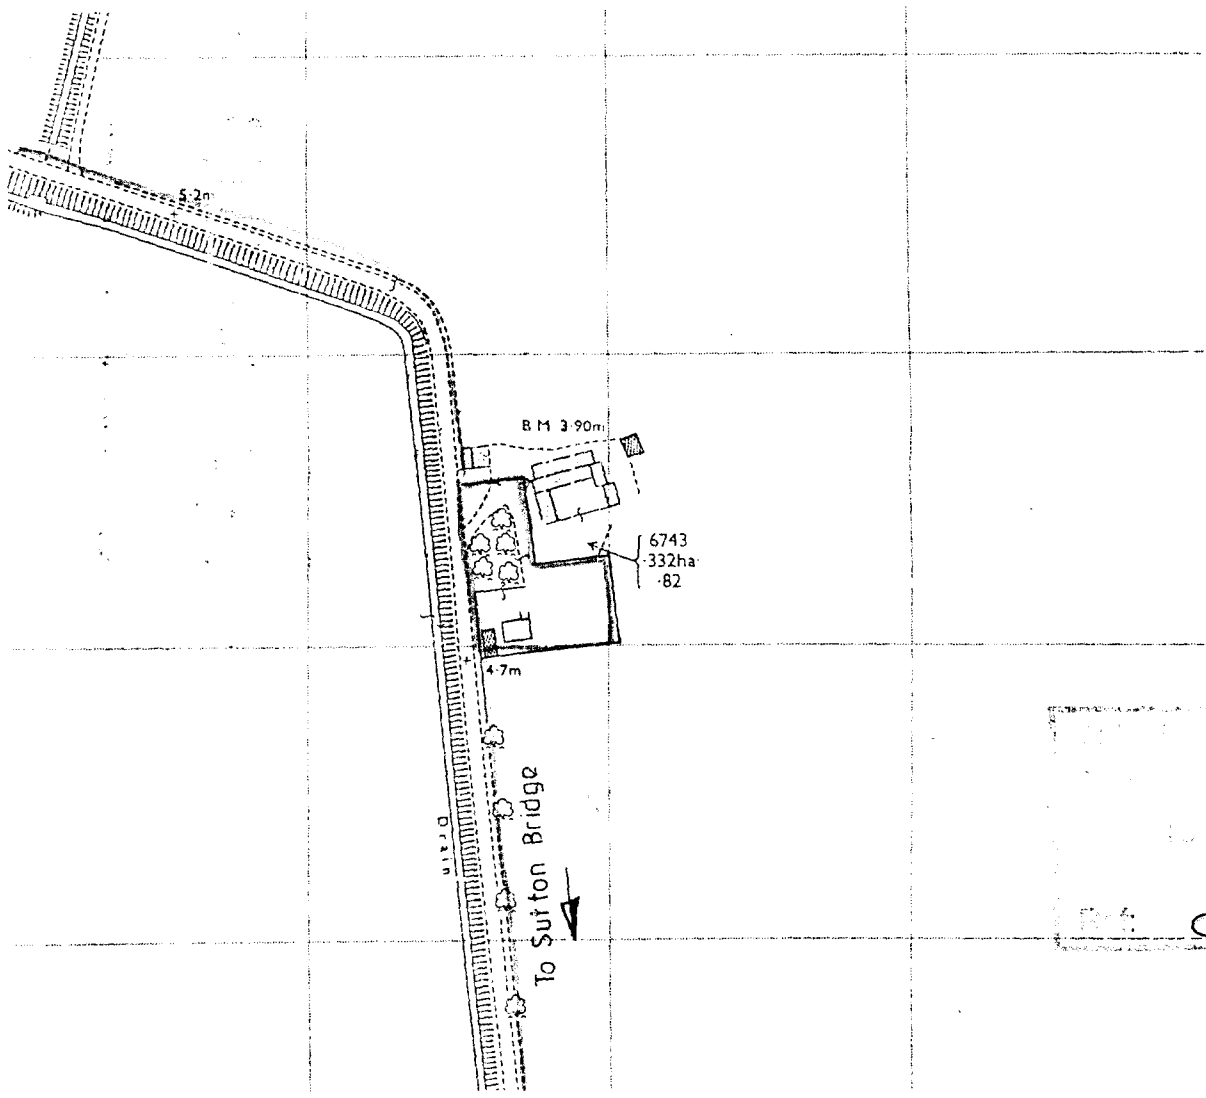

Location Plan 1:2500

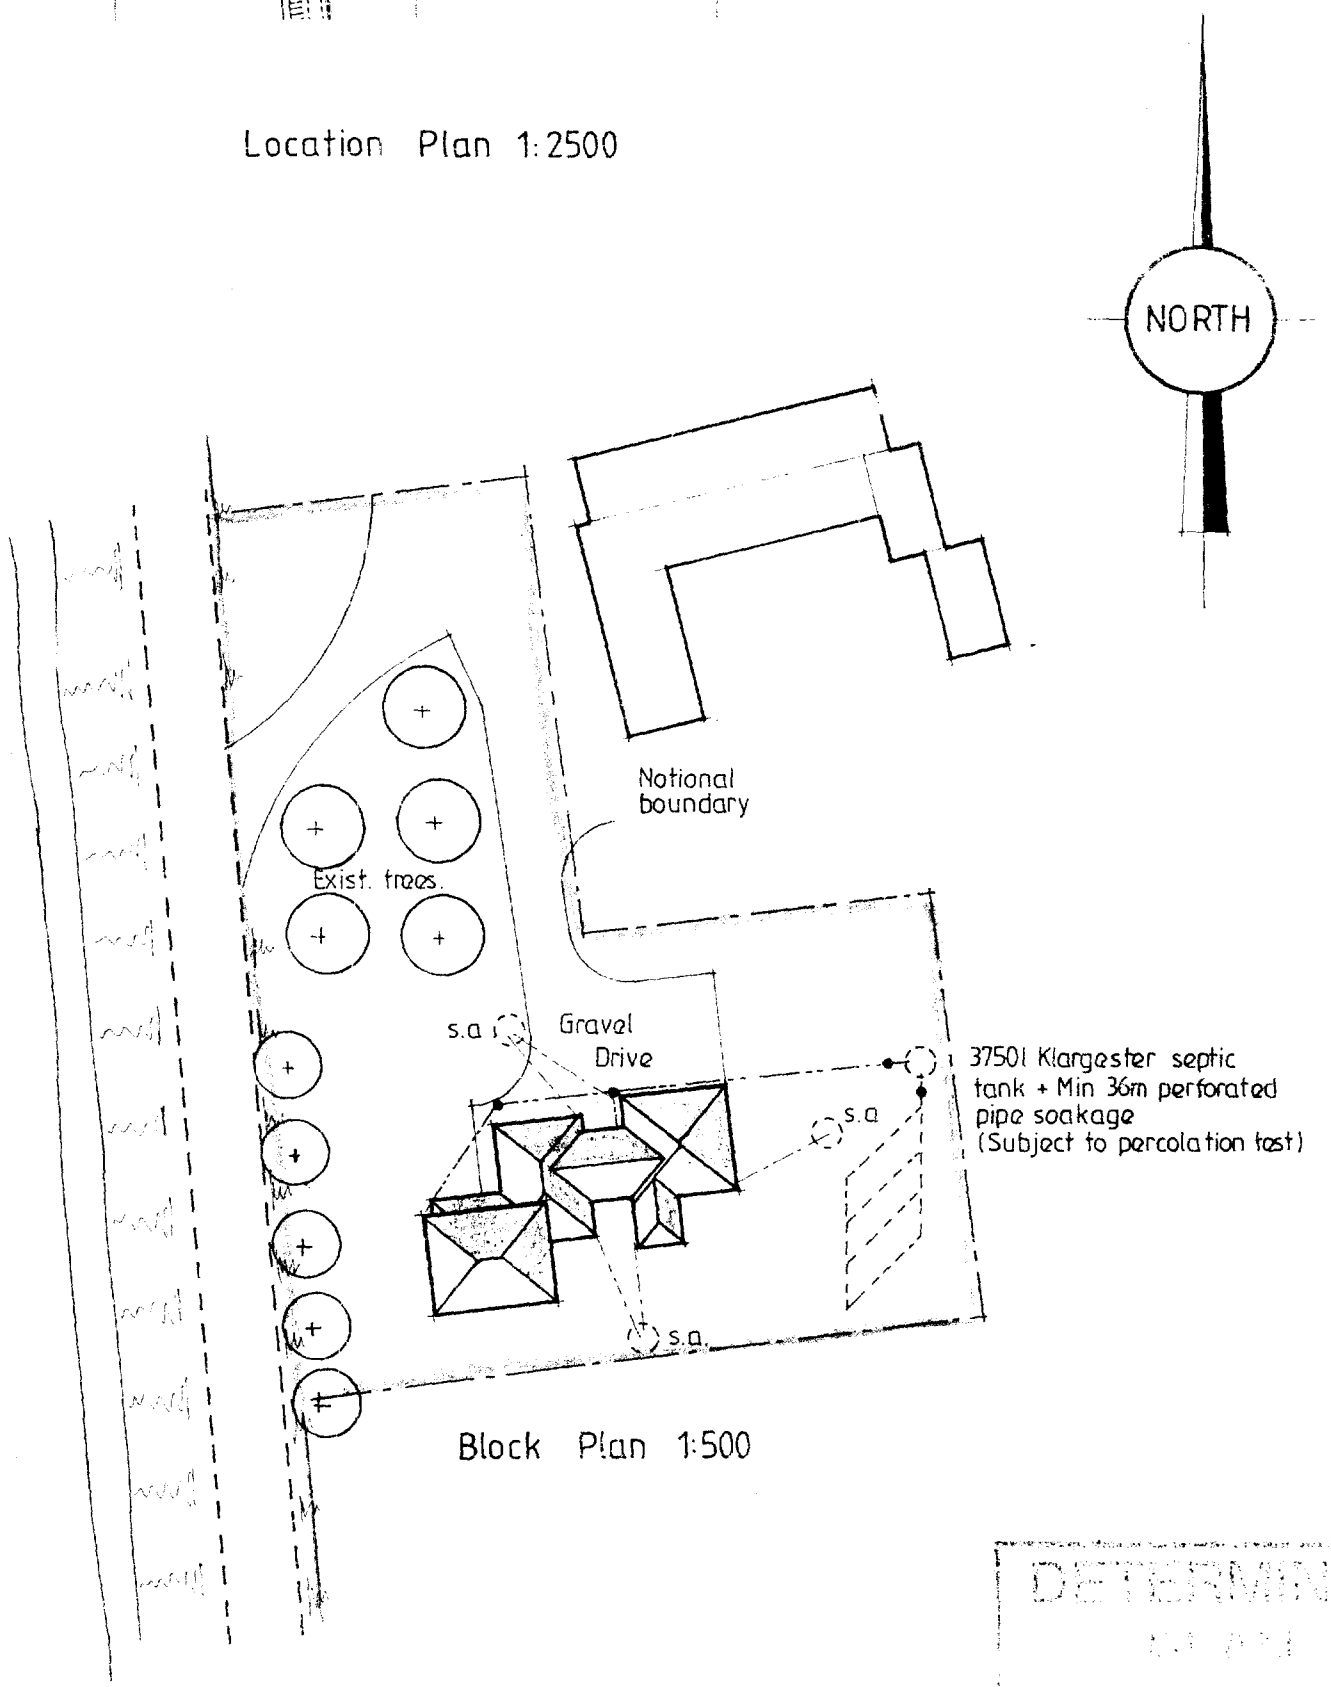

Block Plan 1:500

0156/98

DETERMINED