


FRONT

SIDES

REAR

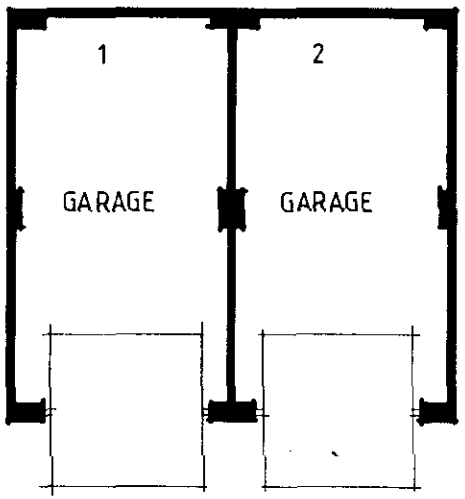

LAYOUT

Ref: 0179/00

Mark Dennis

architectural services


90 Station Road - Surfleet - Spalding - Lincs - PE11 4DB
Telephone: 01775 680417 Mobile: 07788 834568

PROPOSED DETACHED BUNGALOWS AT KING STREET, SUTTON BRIDGE, SPALDING, LINCS.

FOR Mr S. E. KING — BUILDING CONTRACTOR.

DETACHED GARAGE - plan + elevations


1:100	MD
JAN 2000	00.002 / 03

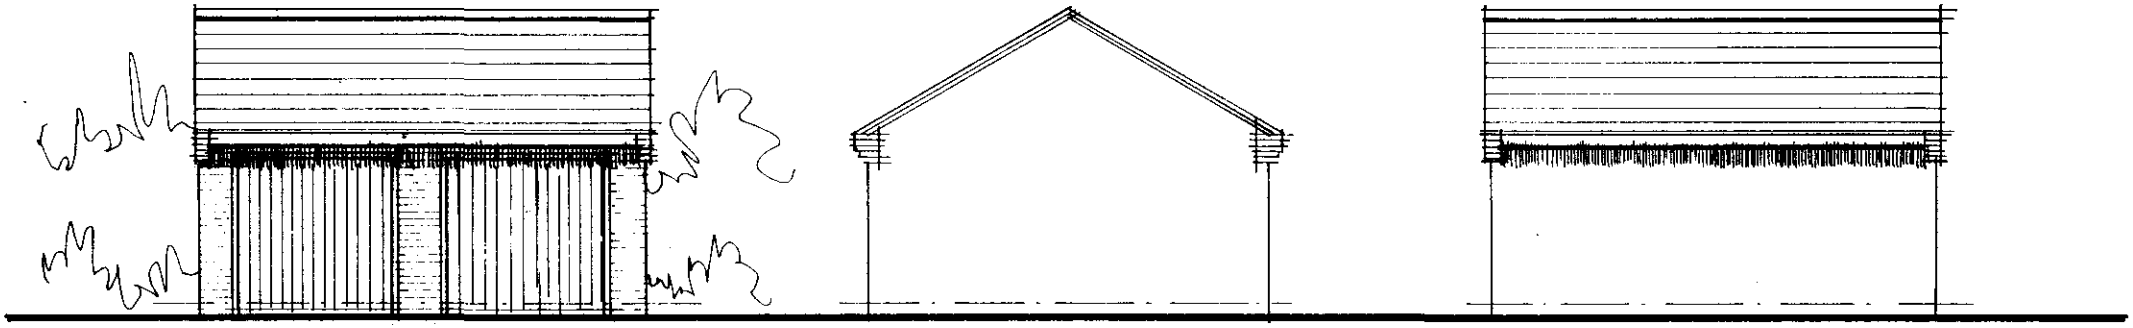

FRONT

SIDES

REAR

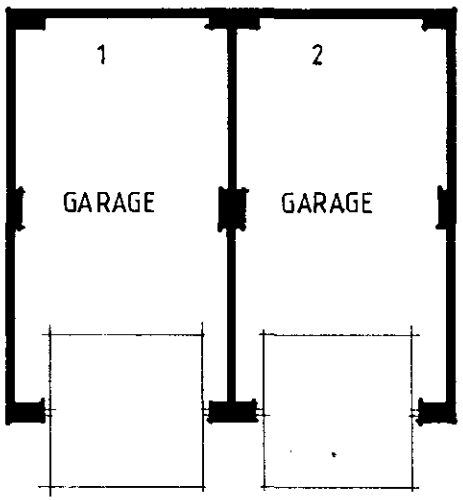

LAYOUT

Ref: 0179/00

Mark Dennis

architectural services


90 Station Road - Surfleet - Spalding - Lincs - PE11 4DB
Telephone: 01775 680417 Mobile: 07788 834568

PROPOSED DETACHED BUNGALOWS AT KING STREET, SUTTON BRIDGE, SPALDING, LINCS.


FOR Mr S. E. KING — BUILDING CONTRACTOR.

DETACHED GARAGE - plan + elevations

1:100	MD
JAN 2000	00.002 / 03

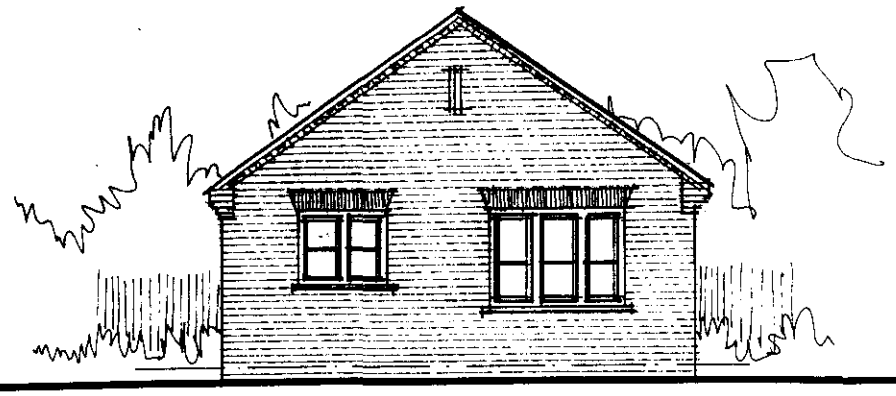


front

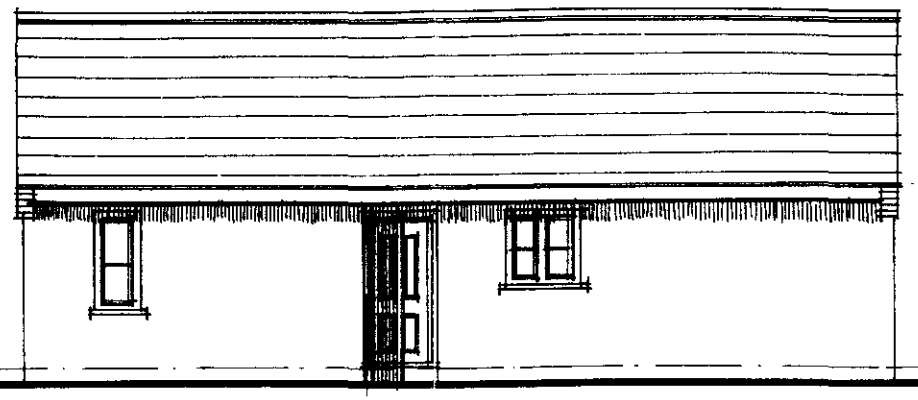


side



rear

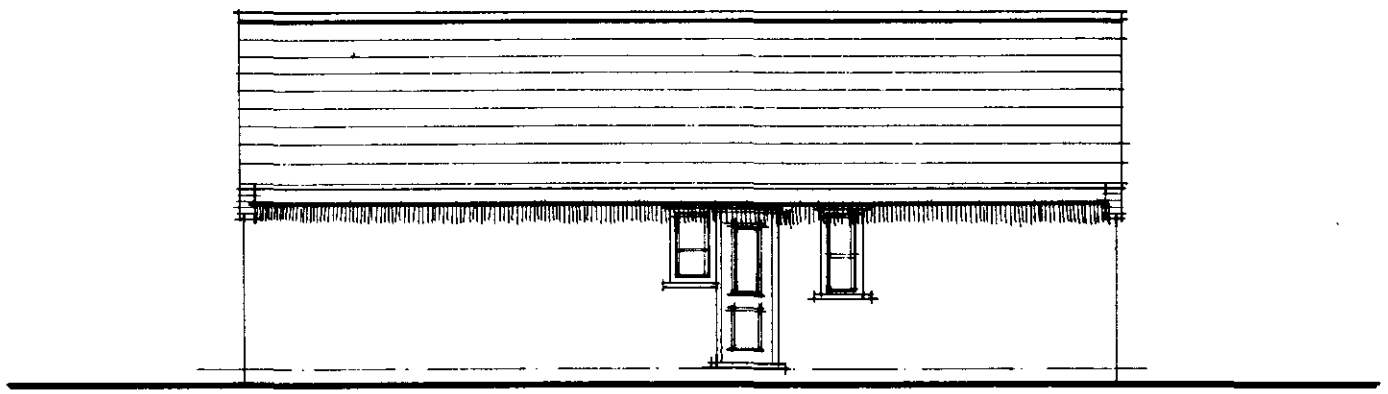

side

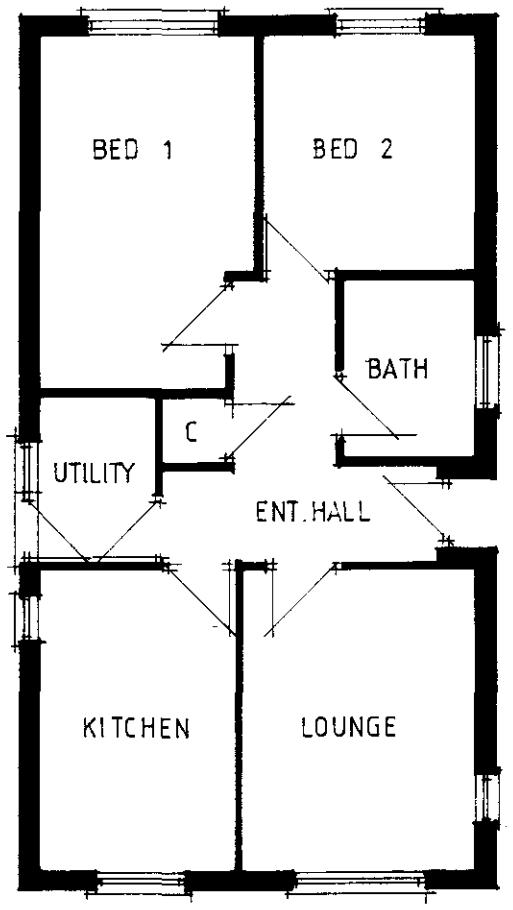

floor layout – PLOT 1 (as) PLOT 2 (opp)

RECEIVED
Date 017/00

DETERMINED
PLAN

Mark Dennis
architectural services

90 Station Road - Surfleet - Spalding - Lincs - PE11 4DB
Telephone: 01775 680417 Mobile: 07788 834568

title proposed detached bungalows at King Street, Sutton Bridge, Spalding, Lincs.

for : Mr S.E. King – Building Contractor

floor layout & elevations

scale 1 : 100	drawn MD
date JAN 2000	drg no. 00. 002 / 02