
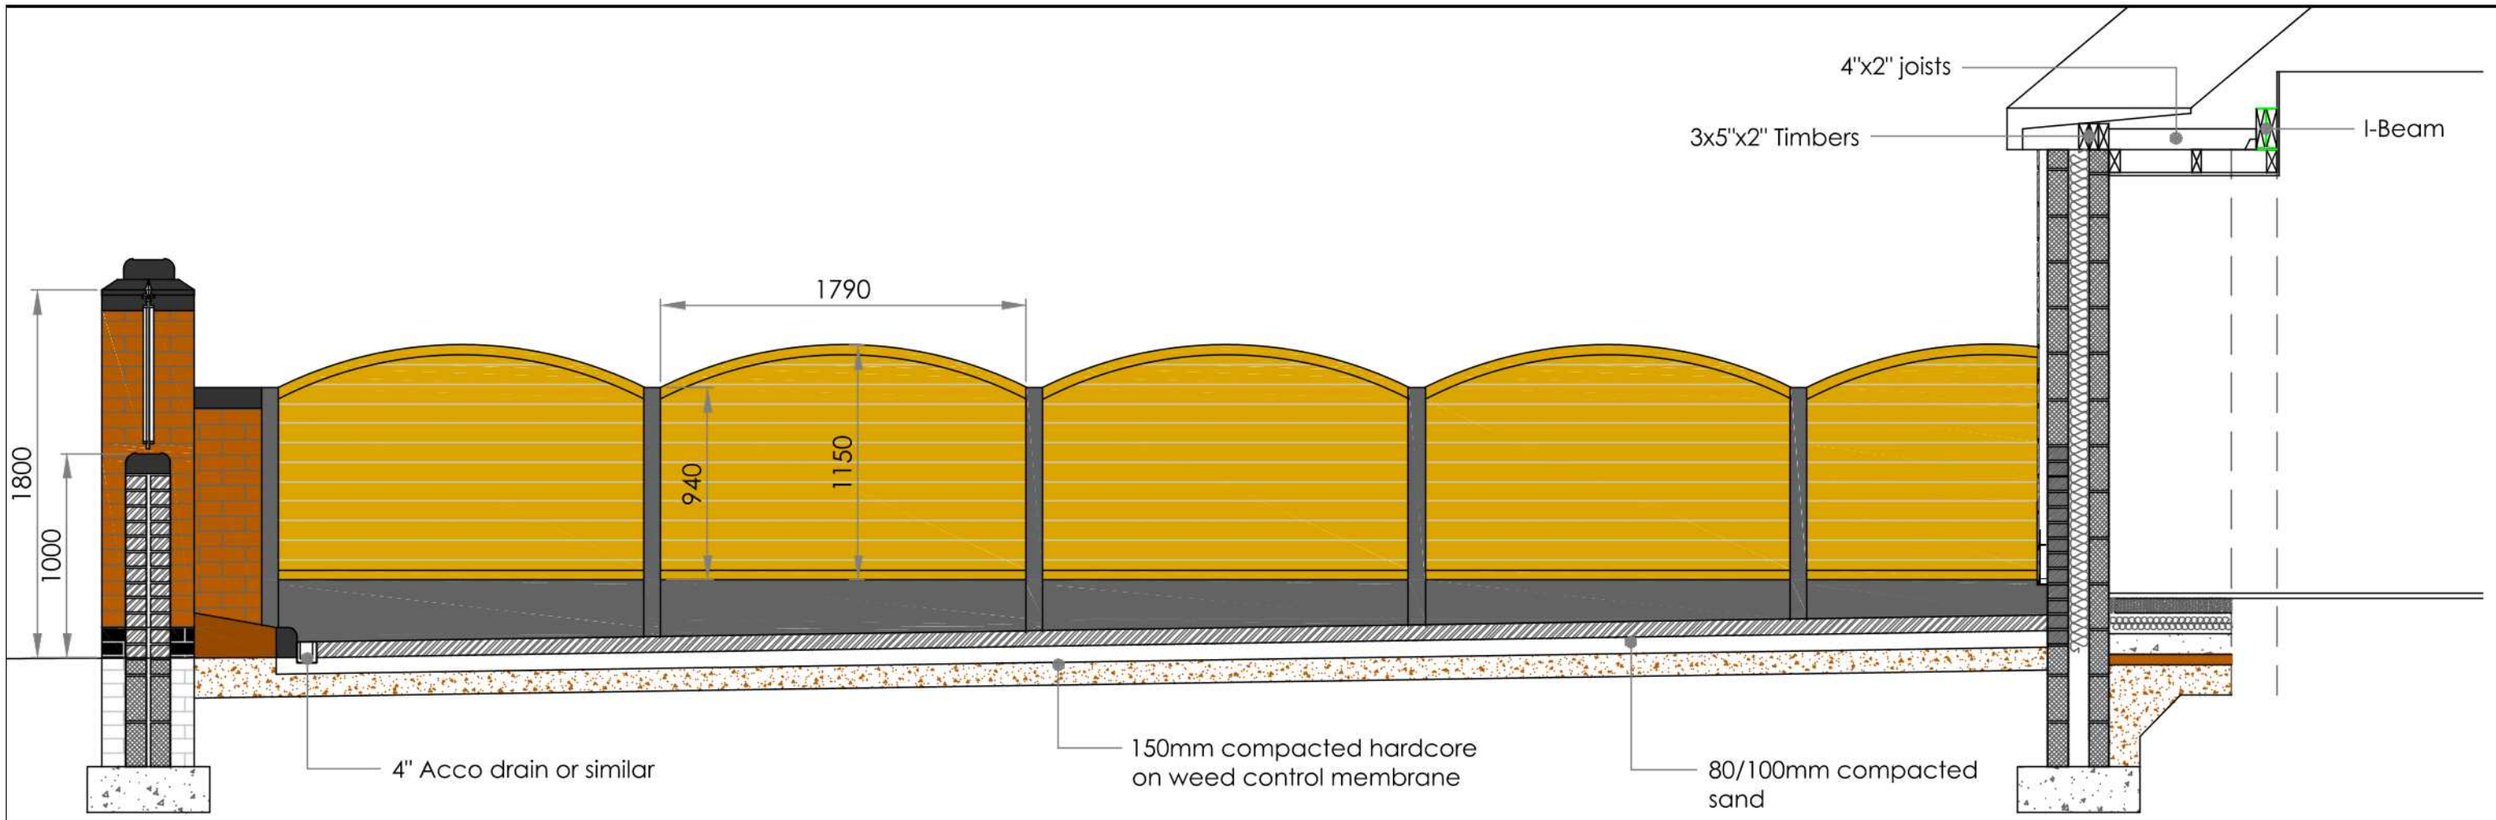



Cedral Drawing Number	CC 08
Drawing Title	Cedral Click Window Reveal
BY MS	DATE Dec 2018 SCALE 1:2

Copyright
This information is supplied in good faith but no liability can be accepted for any loss or damage resulting from use.
All details and quantities must be checked and approved prior to order.

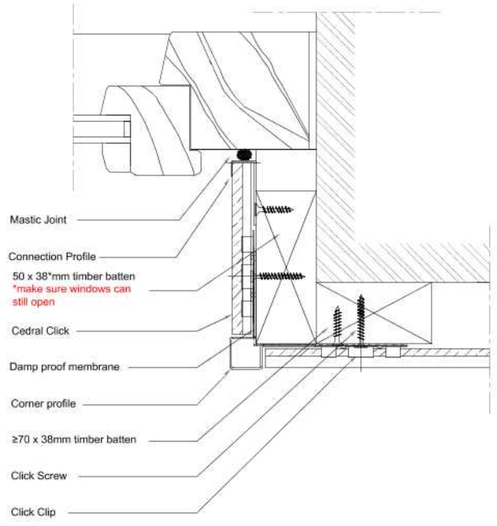


Cedral Drawing Number	CC 01
Drawing Title	Cedral Click Base and Starter Profile
BY MS	DATE Dec 2018 SCALE 1:2

Copyright
This information is supplied in good faith but no liability can be accepted for any loss or damage resulting from use.
All details and quantities must be checked and approved prior to order.

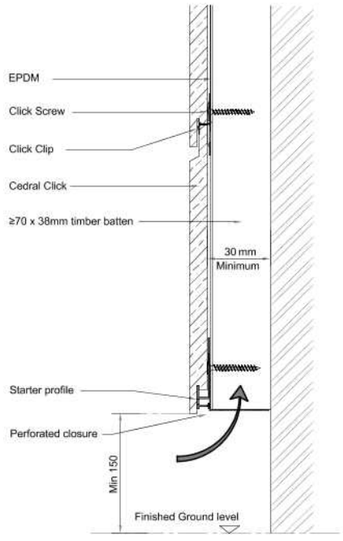

Cedral Drawing Number	CC 04
Drawing Title	Cedral Click Soffit Abutment
BY MS	DATE Dec 2018 SCALE 1:2

Copyright
This information is supplied in good faith but no liability can be accepted for any loss or damage resulting from use.
All details and quantities must be checked and approved prior to order.

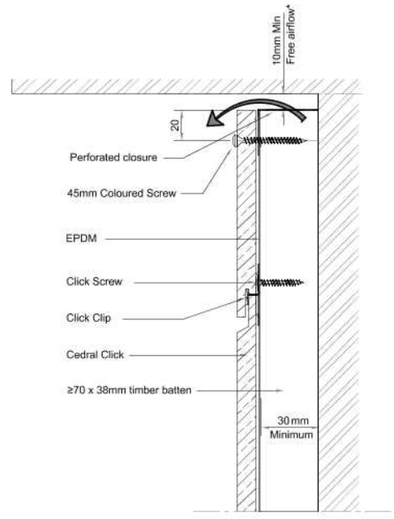

Rev	Date	Description	By
A	06.01.20	First Issue	SR

DESIGNED BY

ARCITEK
BUILDING DESIGN

01553 886 121
info@arcitek.co.uk
www.arcitekbuildingdesign.co.uk

Drawing Title
Sections

Project Title
Extend Porch, change borders
and new driveway

Address
20 Railway Lane
Sutton Bridge
PE12 9UY

Scale	Drawn By	Date
nts @ A3	SR	06.01.20

Drawing no.	Revision
-003	A