
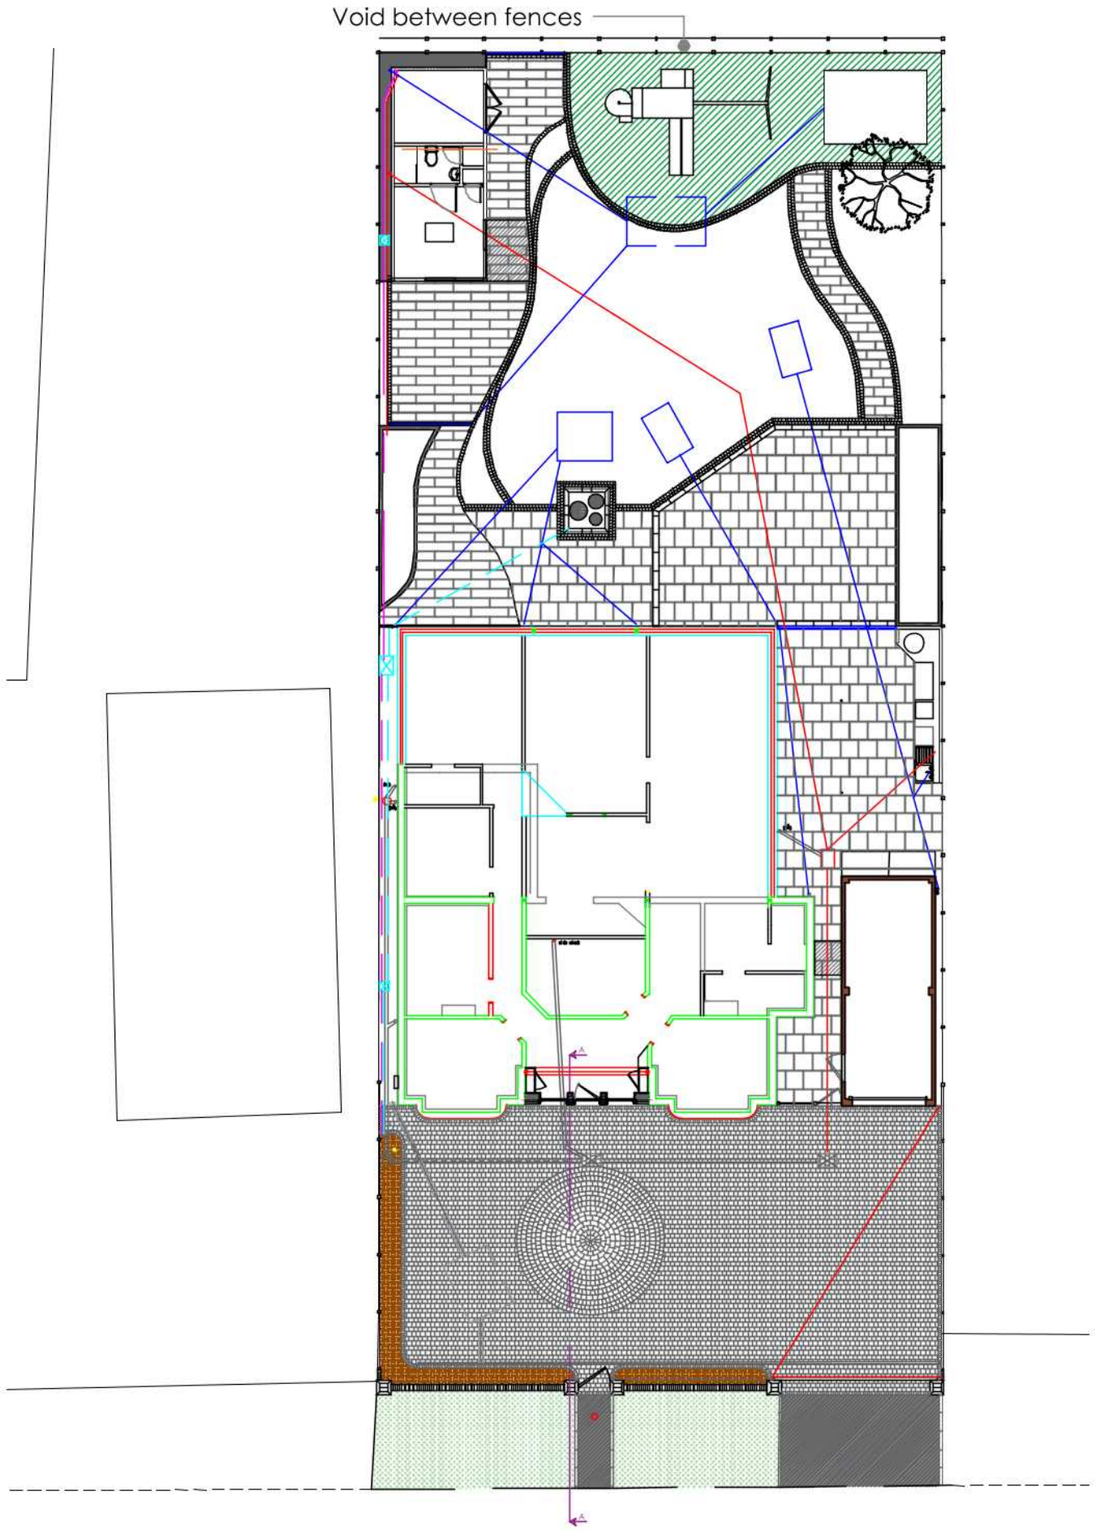


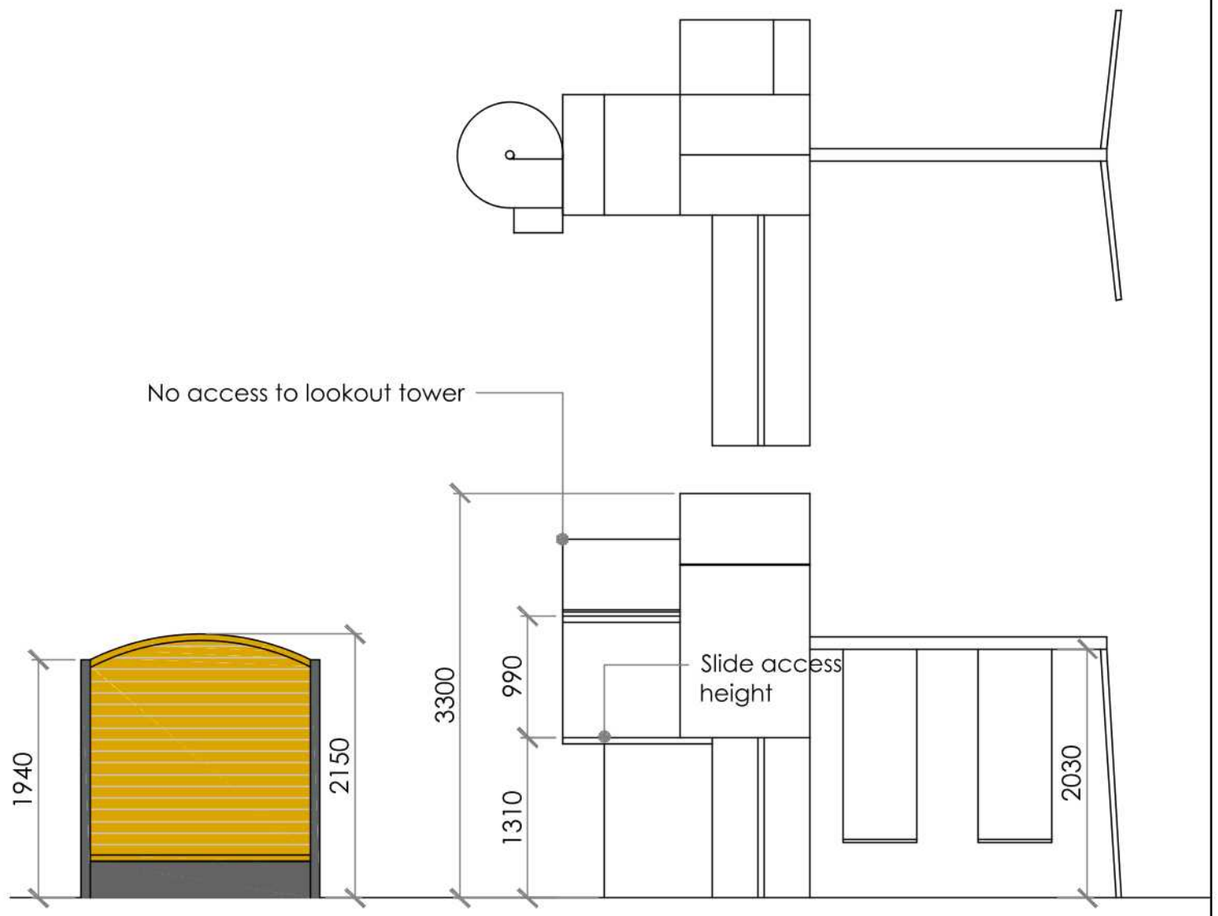

Fence elevation

Rev	Date	Description	By
B	28.05.21	Platform Removed	SR
A	06.01.20	First Issue	SR

DESIGNED BY

ARCITEK
BUILDING DESIGN

01553 886 121
info@arcitek.co.uk
www.arcitekbuildingdesign.co.uk

Drawing Title
Overall Garden Layout

Project Title
Extend Porch, change borders and new driveway

Address
20 Railway Lane
Sutton Bridge
PE12 9UY

Scale	Drawn By	Date
nts @ A3	SR	06.01.20

Drawing no.	Revision
-004	B