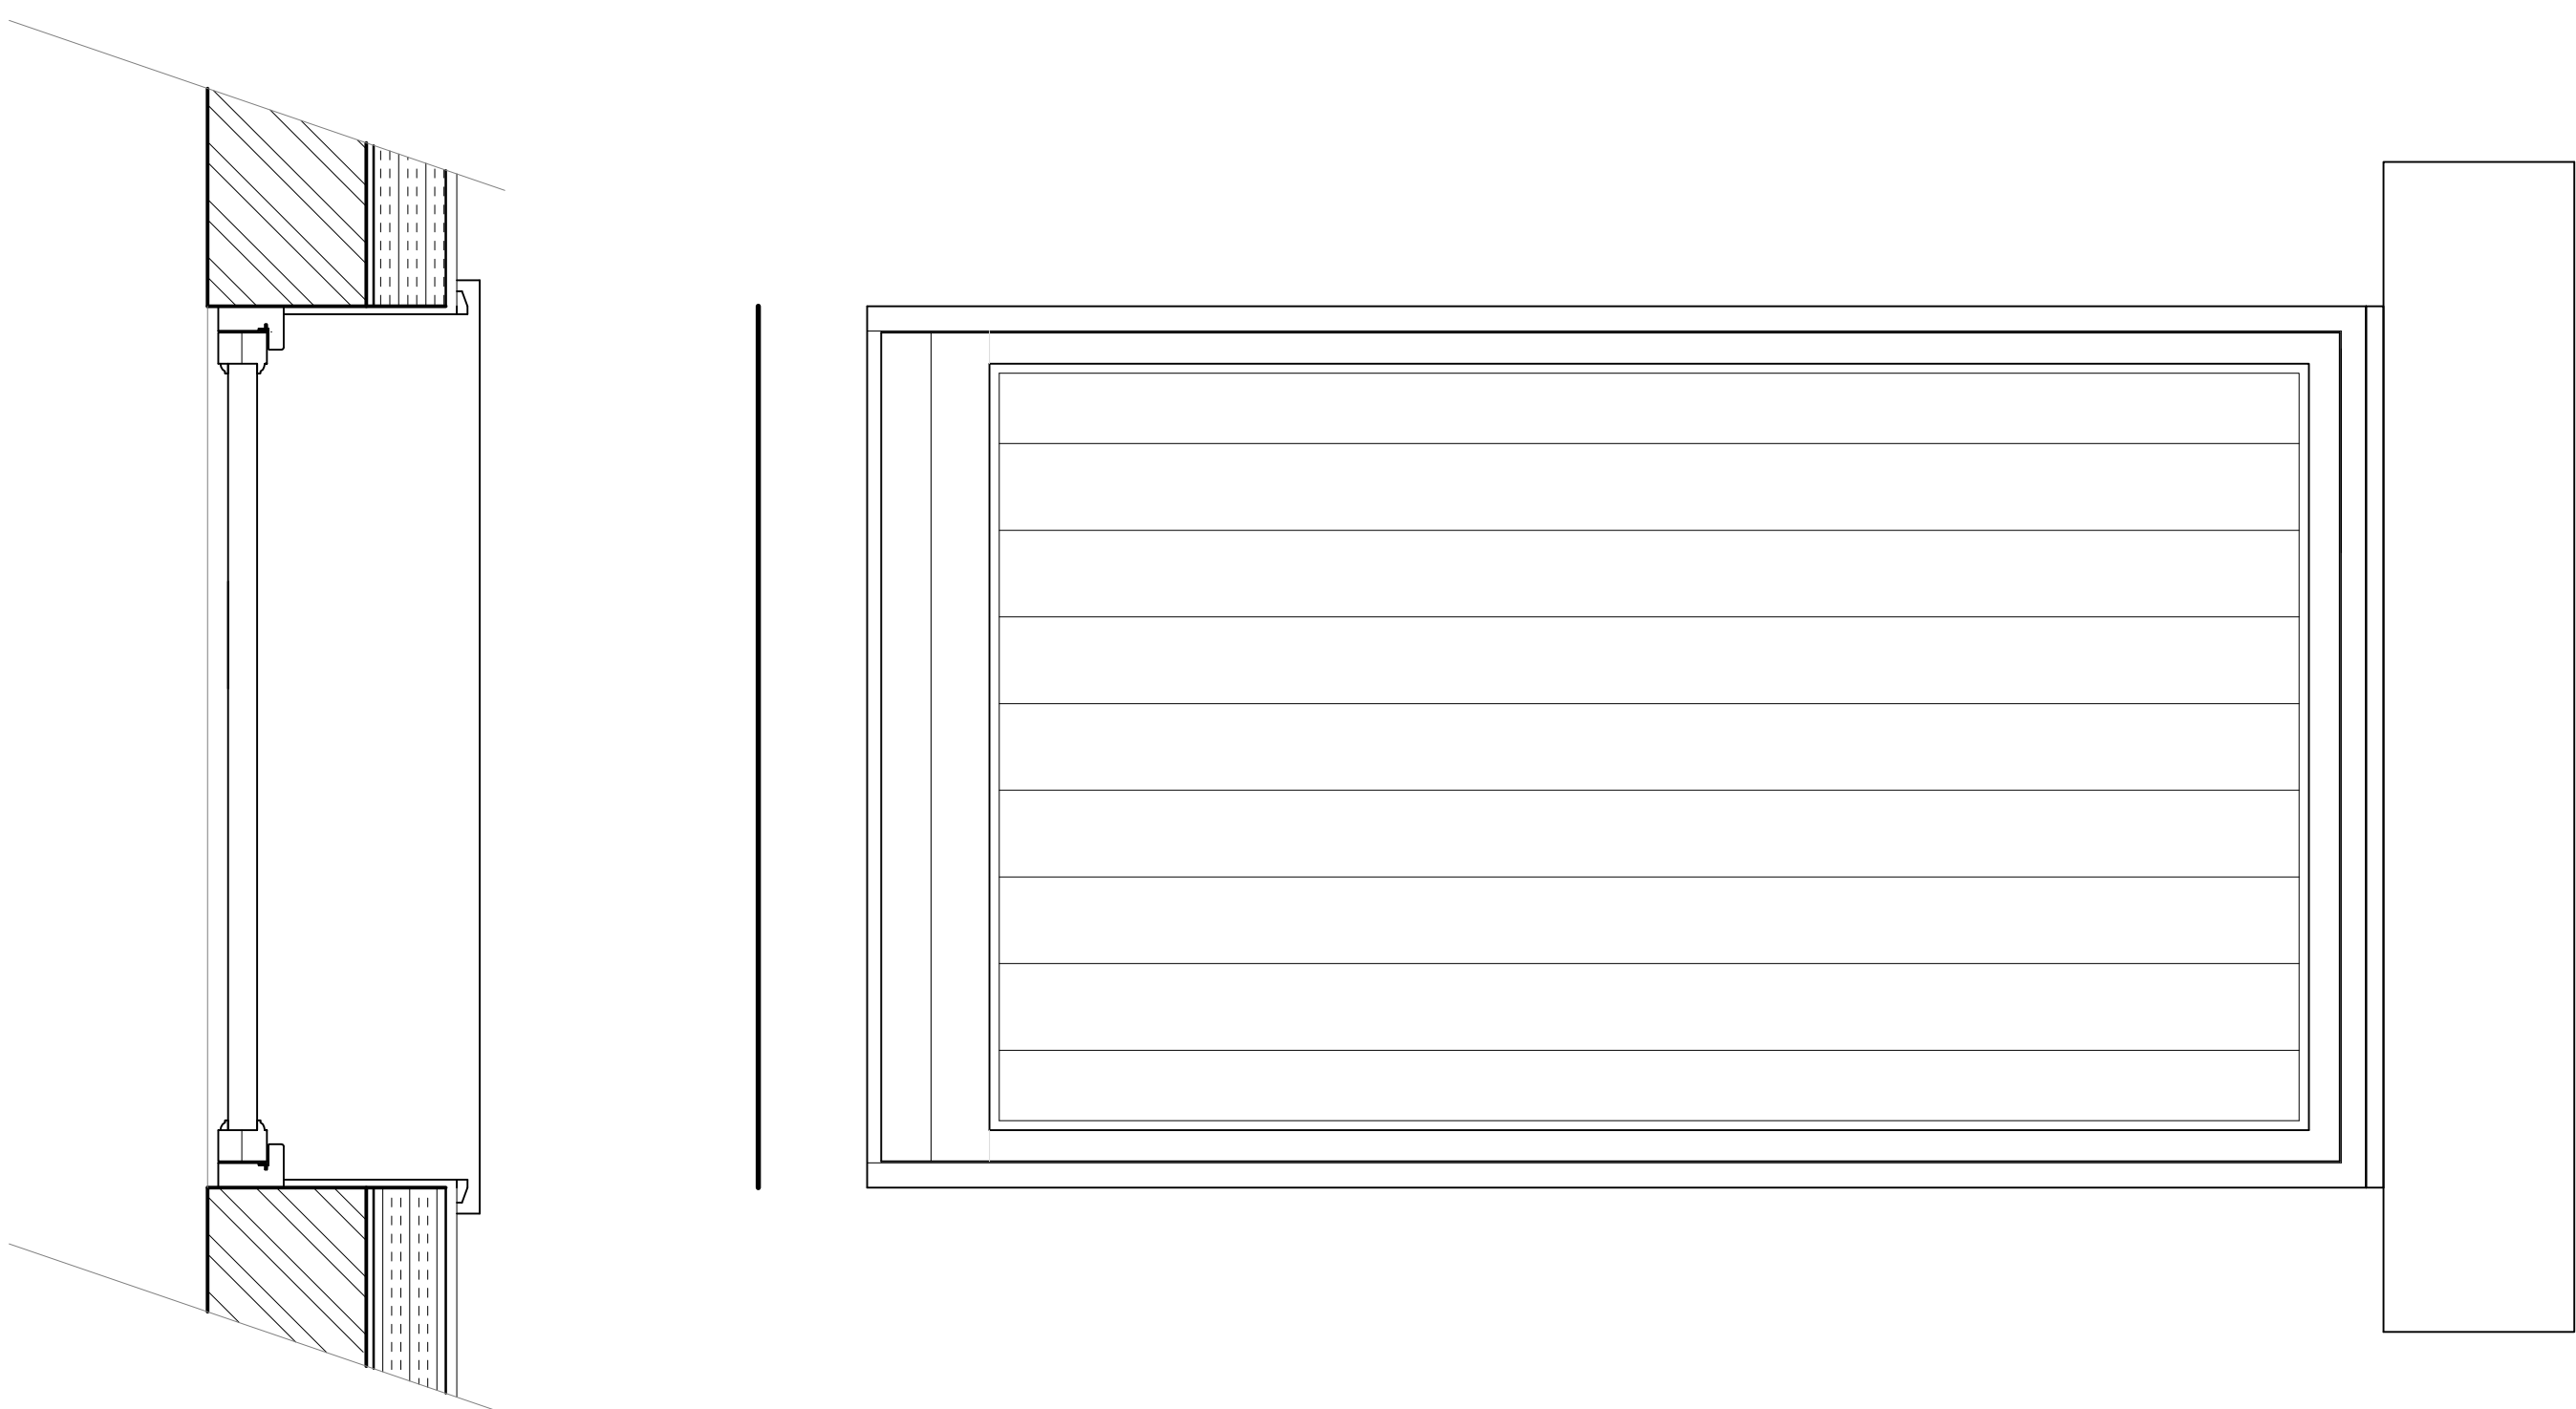


[illegible]

G. R. MERCHANT LTD.
I.ENG AMICE FWO
ARCHITECTURAL, STRUCTURAL
AND LAND DRAINAGE
CONSULTANTS

4 Wrights News
12A Park Road, Holbeach,
Spalding, Lincs. PE12 7EE
Tel: 01406 490800
Fax: 01406 425744
E-Mail: gr.merchant@btconnect.com

Project
PROPOSED BARN CONVERSION
CLY'S HEAD ROAD, SUTTON BRIDGE
SPALDING
Lincs.

Client
MR & MRS S SKERRIT

Drawing
DOOR DETAILS

Joe Reel	Drawing No.	08
3099-17	Date	JAN 2015
	Drawn	SLB

DO NOT SCALE FROM THIS DRAWING

[illegible]