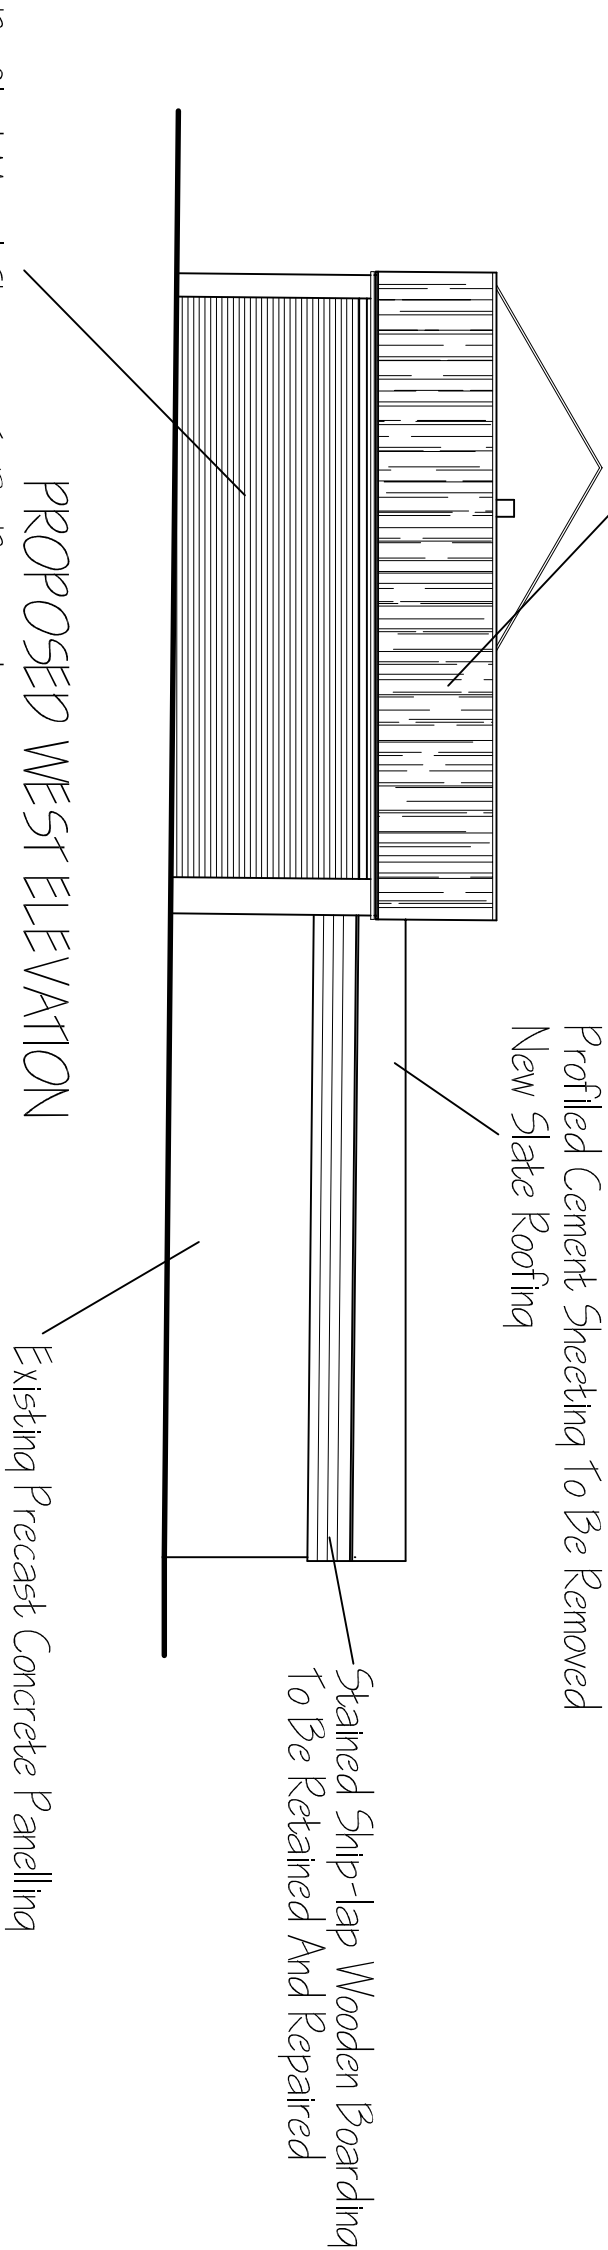
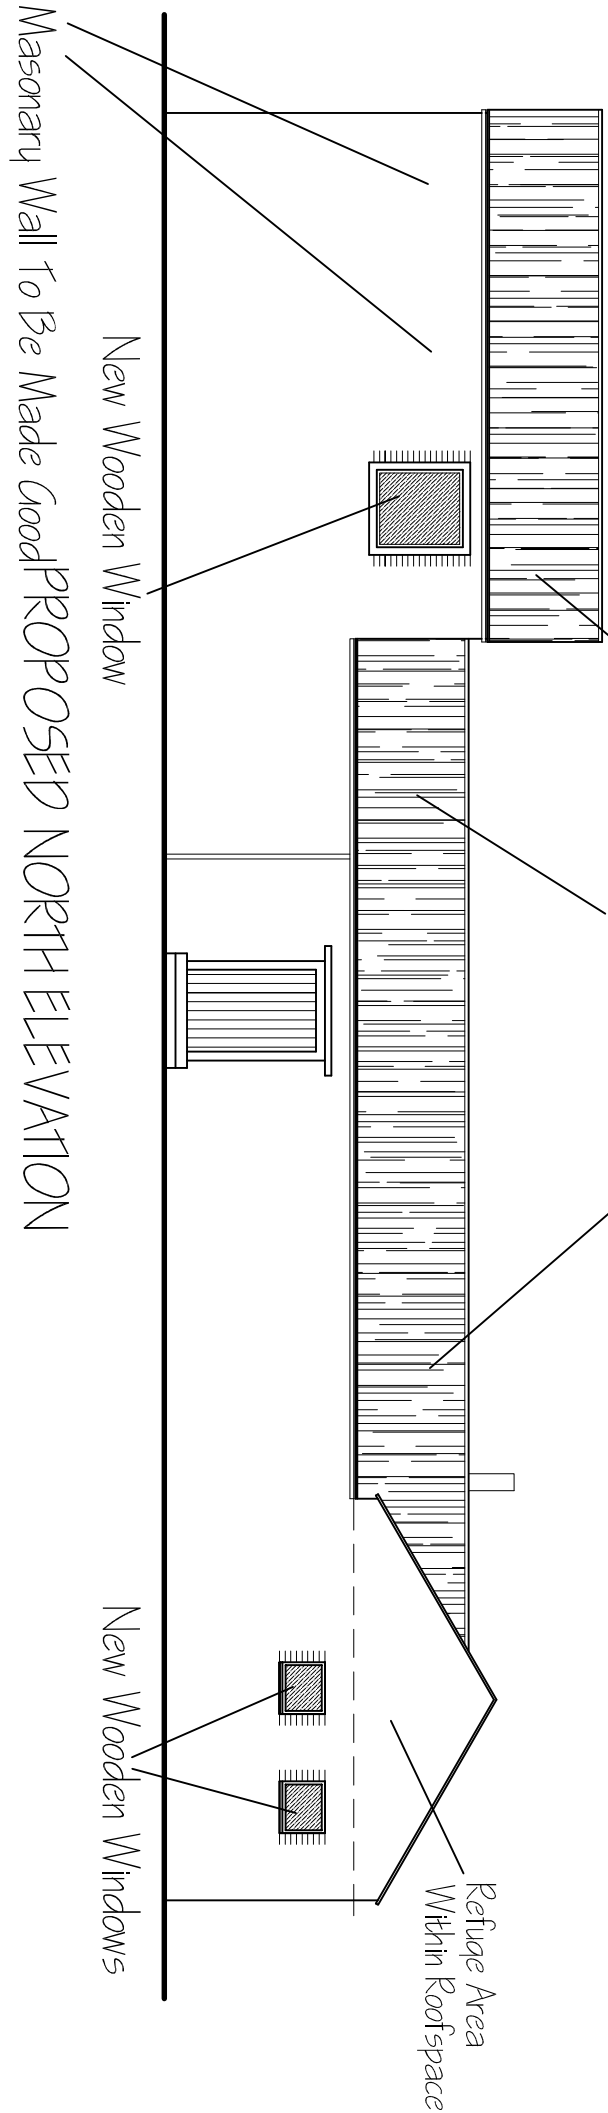
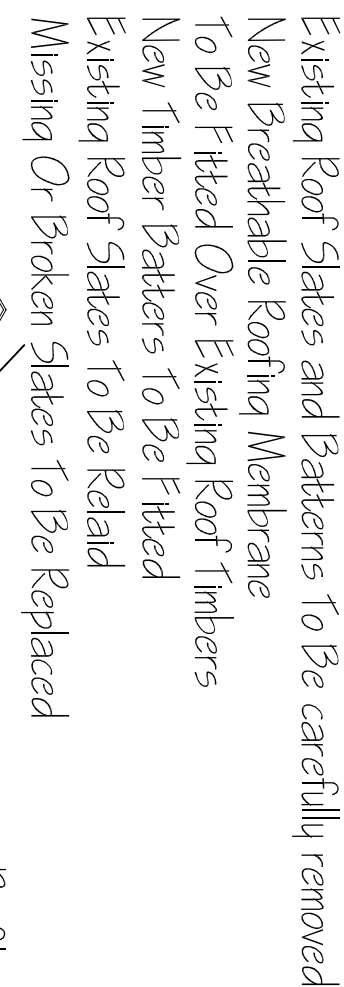
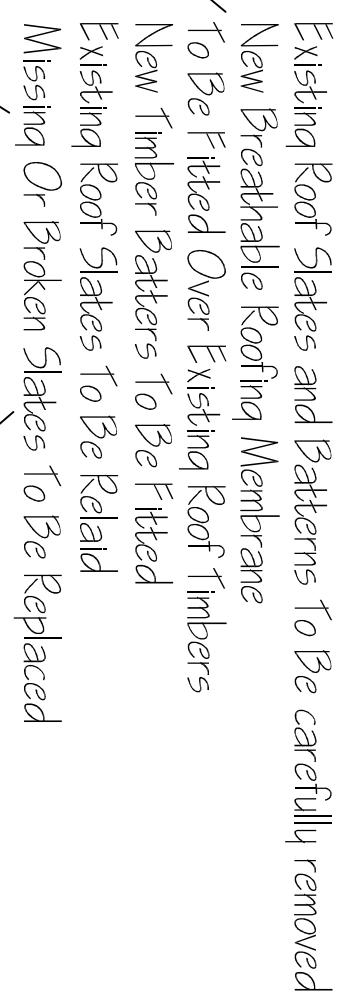
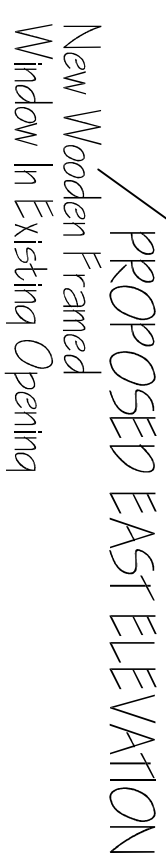
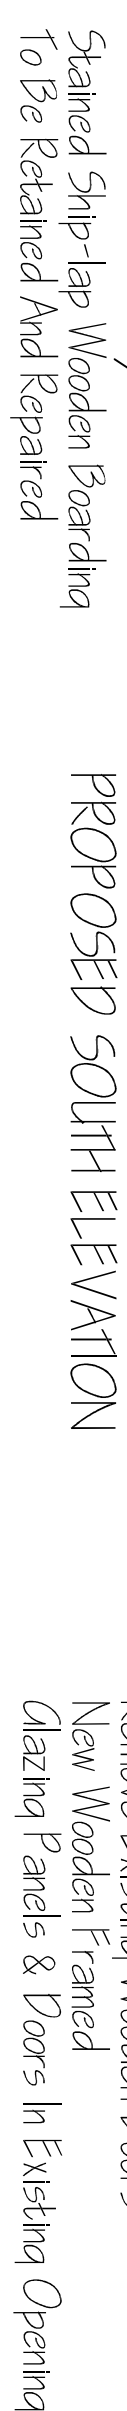
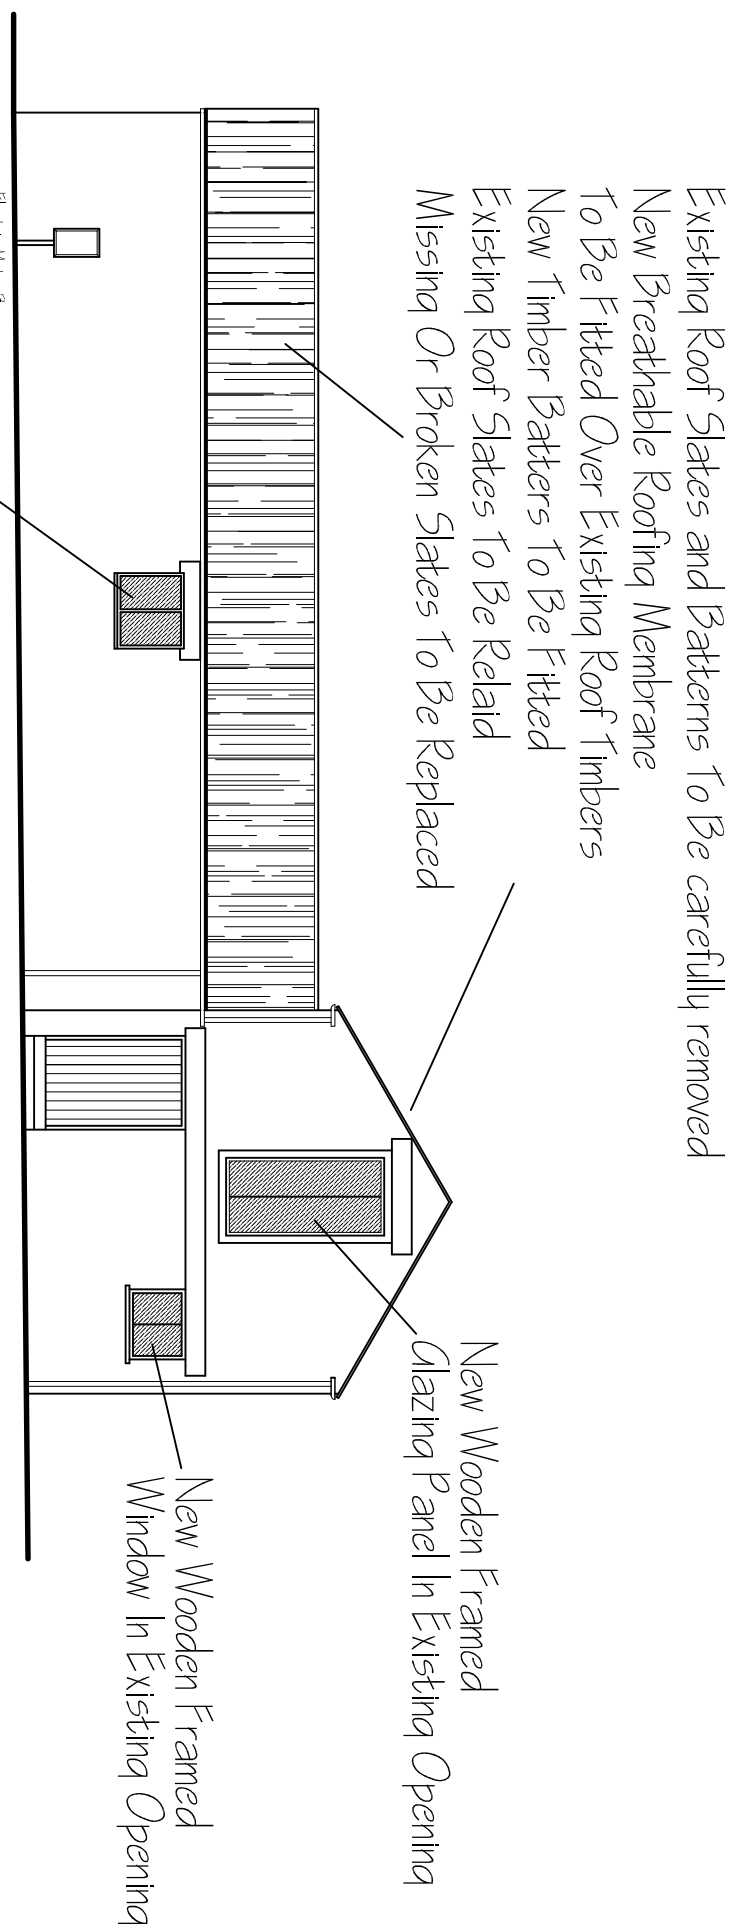
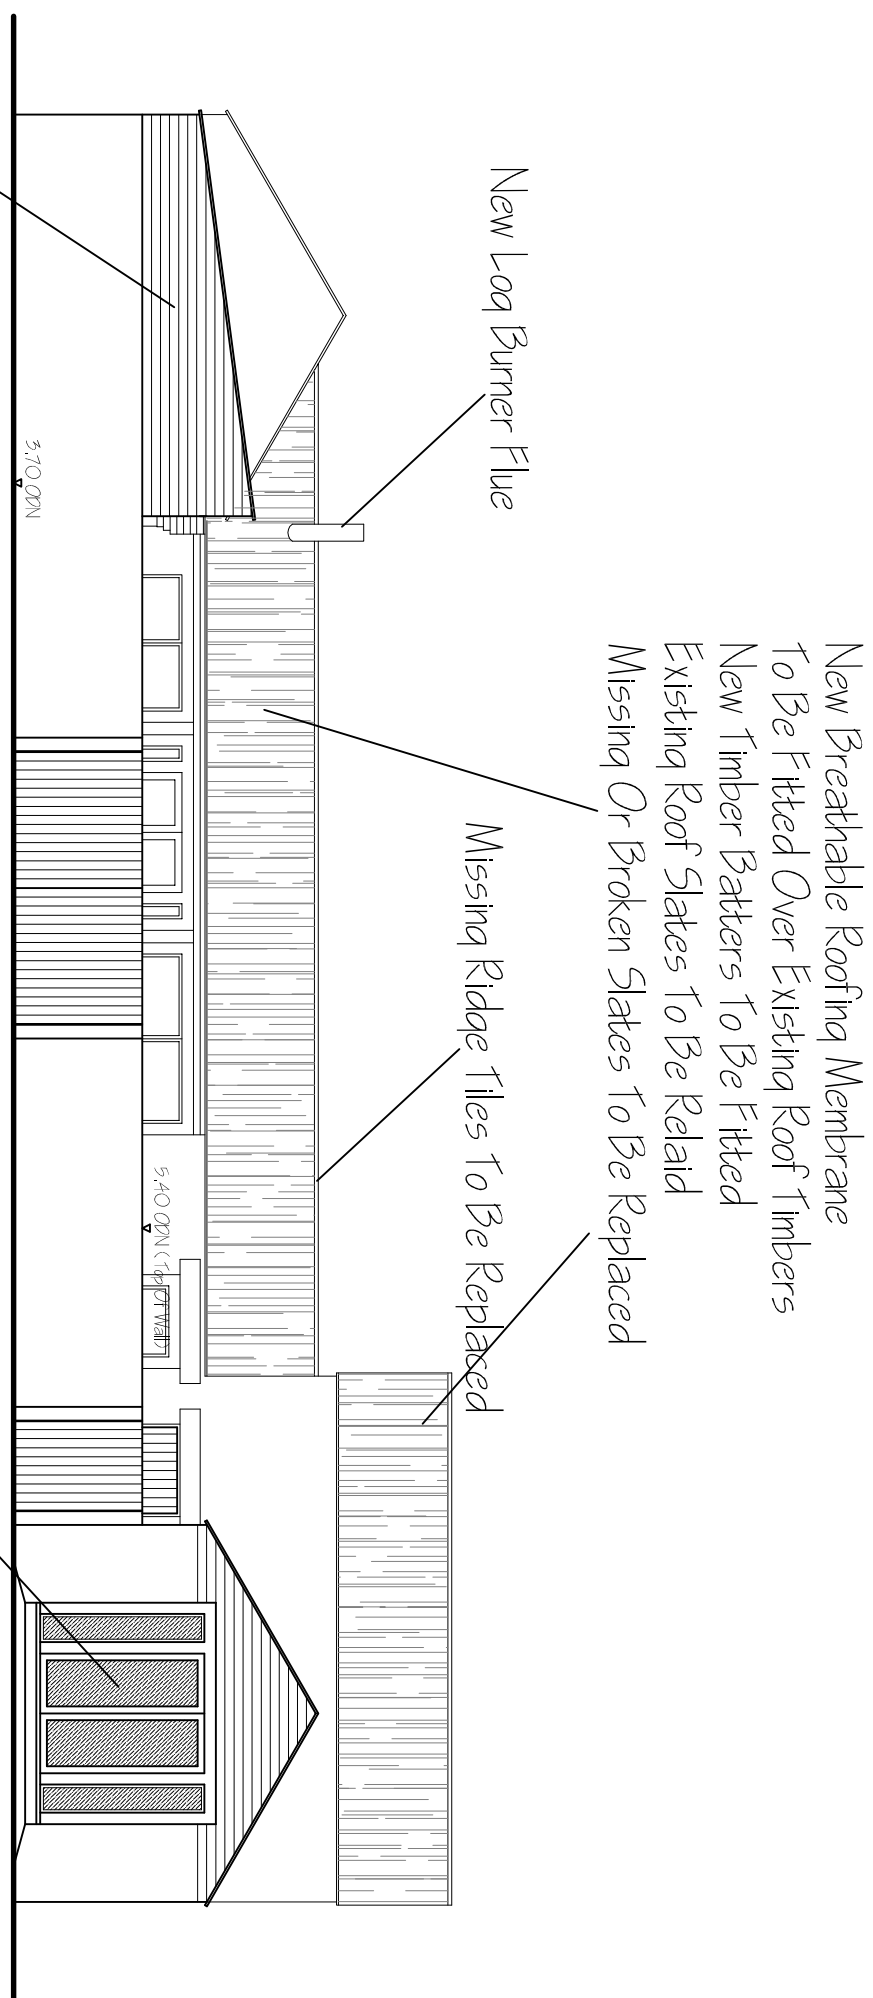
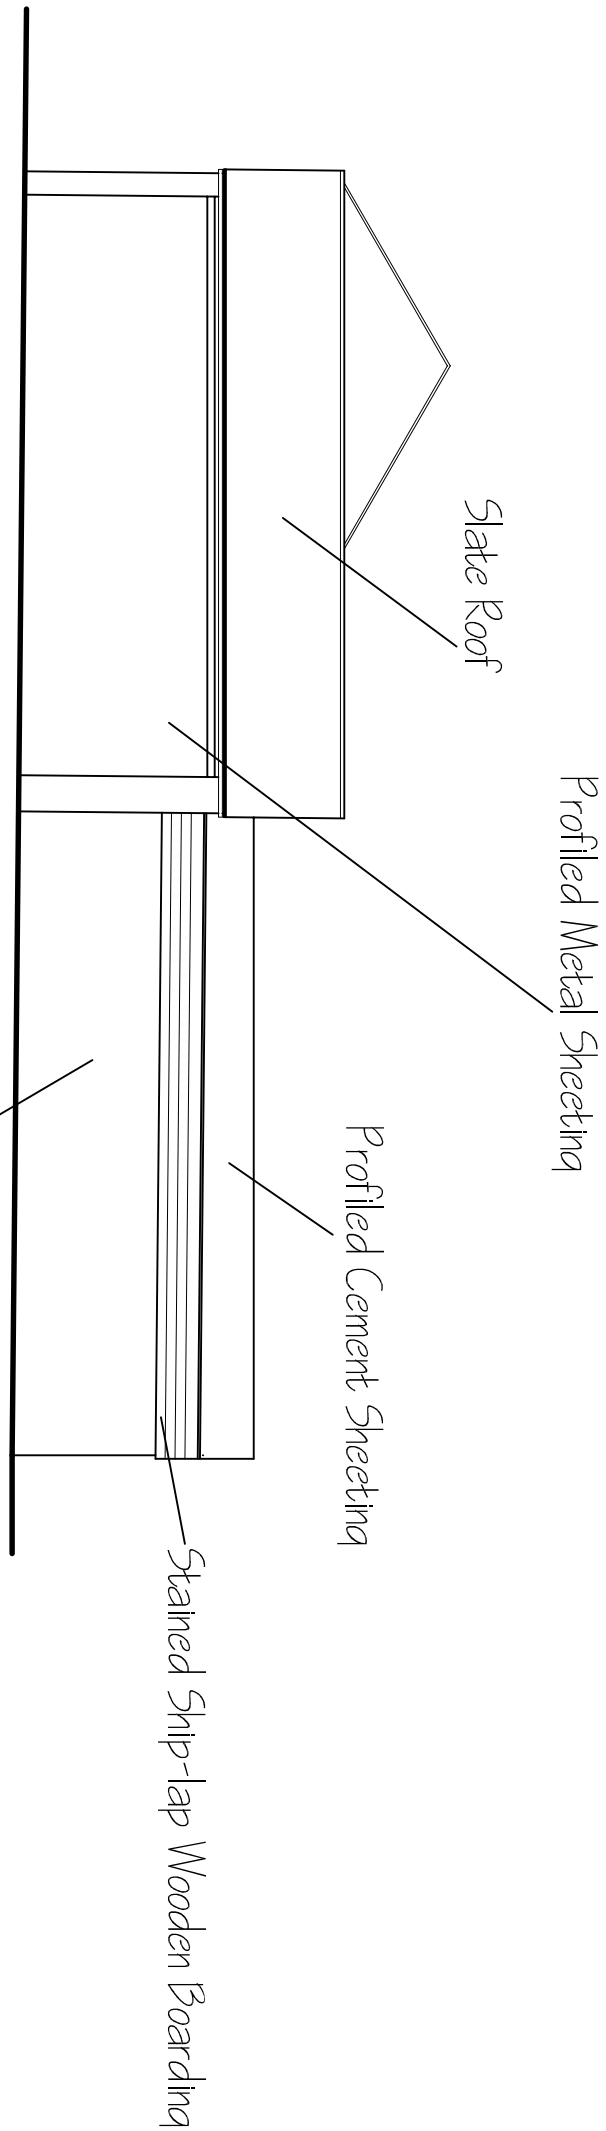
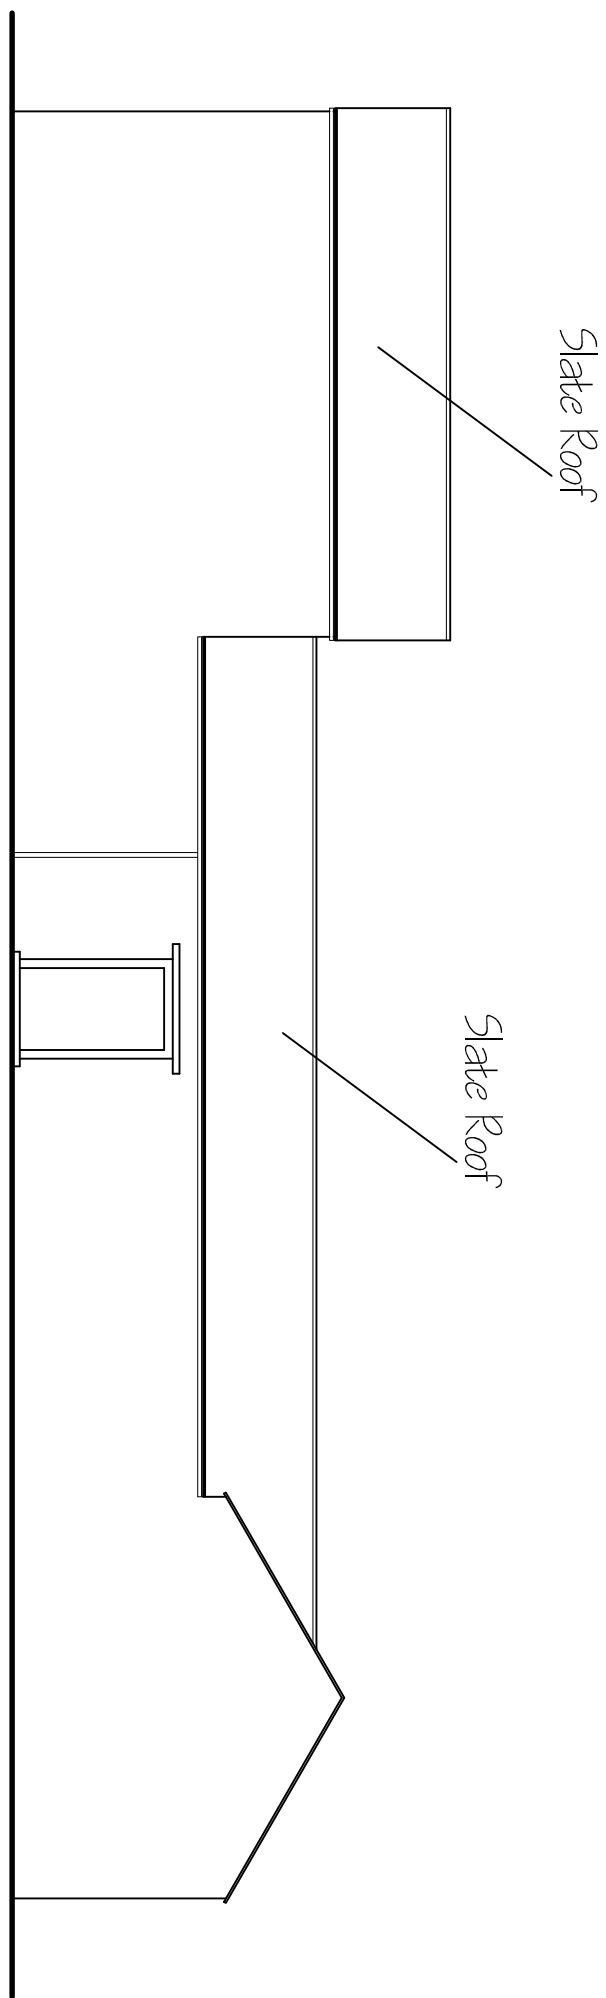
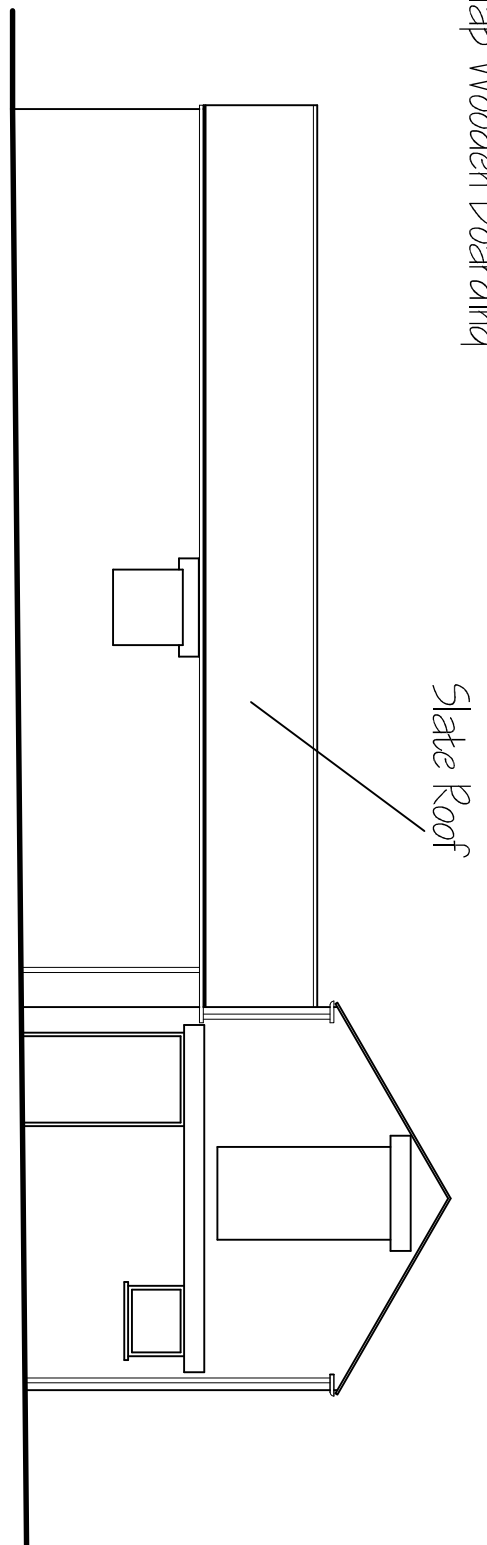
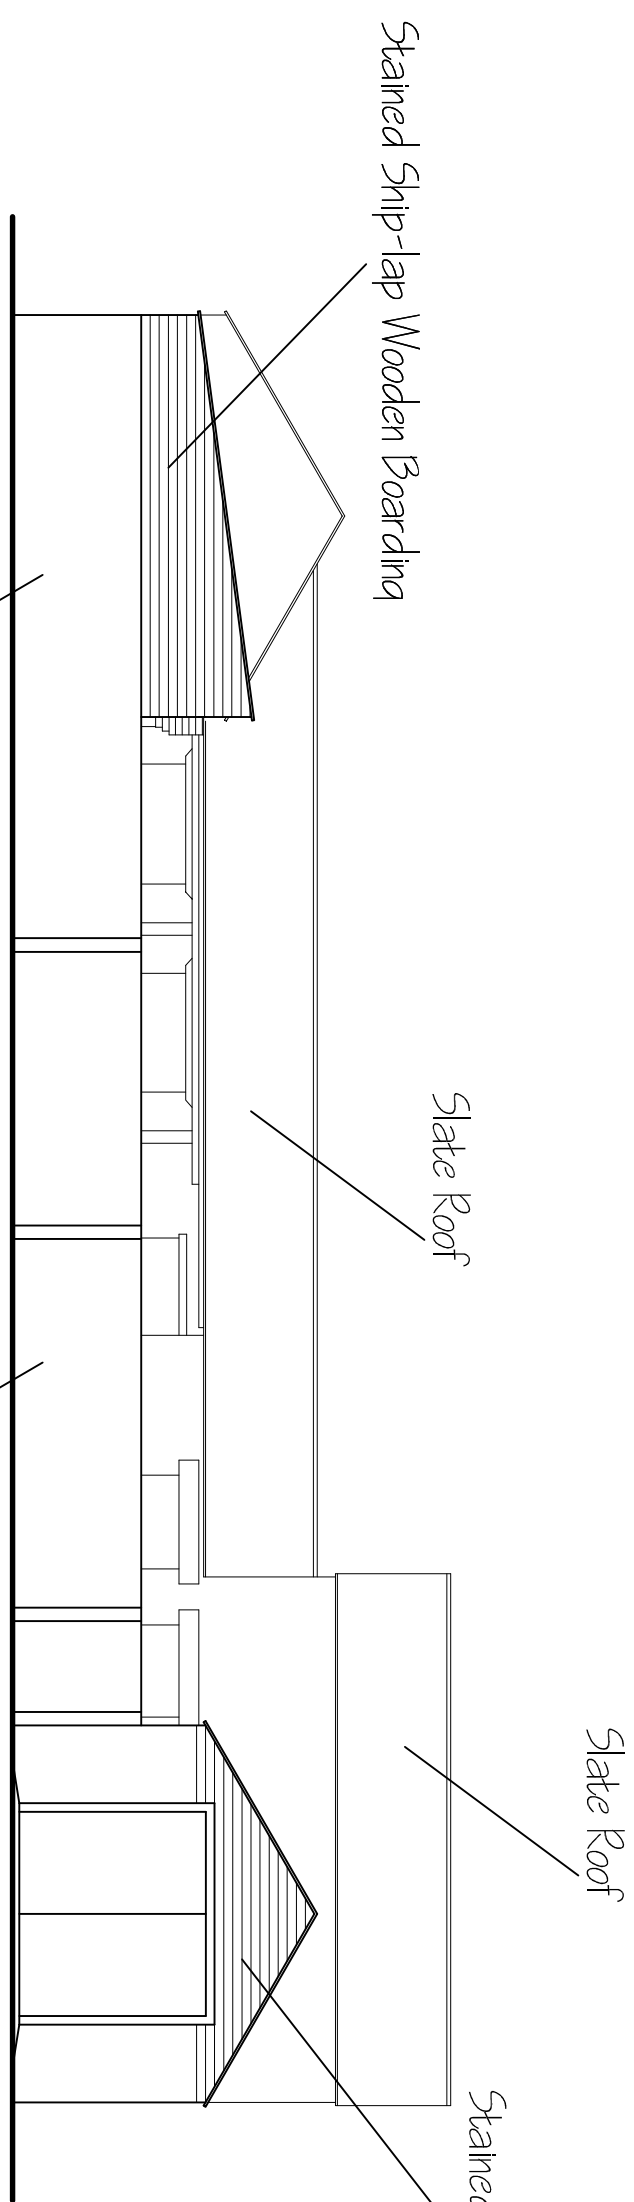


[illegible]

G. R. MERCHANT LTD.
I-ENG AMICE FWO

**ARCHITECTURAL, STRUCTURAL
AND LAND DRAINAGE
CONSULTANTS**

4 Wrights Mews
12A Park Road, Holbeach,
Spalding, Lincs., PE12 7EE
Tel: 01406 490800
Fax: 01406 425744
E-Mail: gr.merchant@btconnect.com

E-Mail: gr.merchant@btconnect.com

PROPOSED BARN CONVERSION
GUY'S HEAD ROAD, SLITTON BRIDGE
SPALDING
Lincs.

MR & MRS S SKERRITT

EXTERNAL WORKS
ELEVATIONS - EXISTING
ELEVATIONS - PROPOSED

1:50, 1:100 (Unless Otherwise Stated)

DO NOT SCALE FROM THIS DRAWING

Job Ref.	Drawing No.
3009-17	10
Date	Drawn
JAN 2015	SLB

Scales

DO NOT SCALE FROM THIS DRAWING

[illegible]