
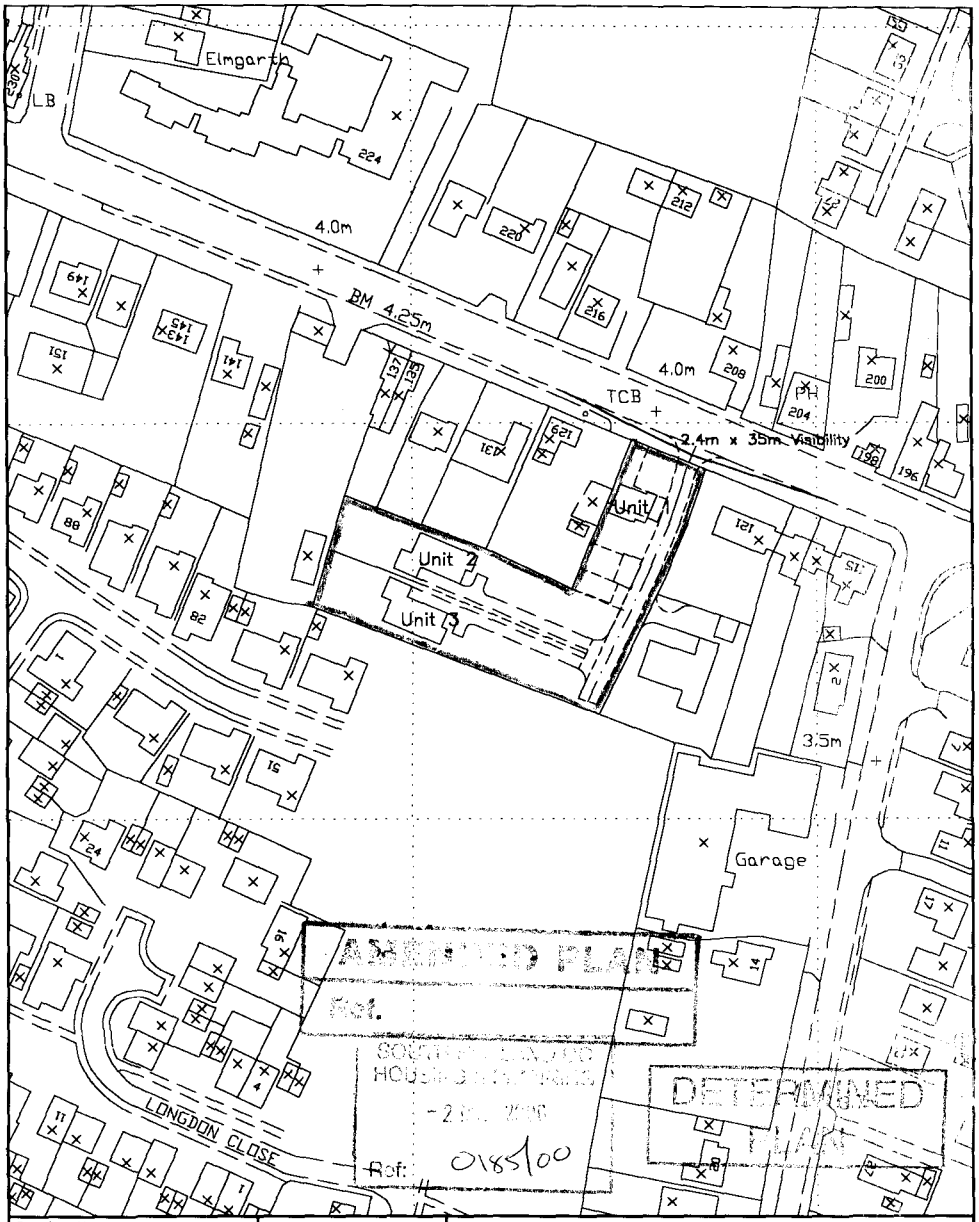


Drawing No. 99/121/125	Drawn S.A.K.
Site Plan Holding 19C	Scale 1:1250
	Date 06-02-00

TITLE
Sutton Bridge Estate

RH & RW CLUTTON
92 High Street
East Grinstead, West Sussex, RH 19 3DF
Tel: 01342 410122 Fax: 01342 314489
E-mail: mail@rhrwclutton.co.uk

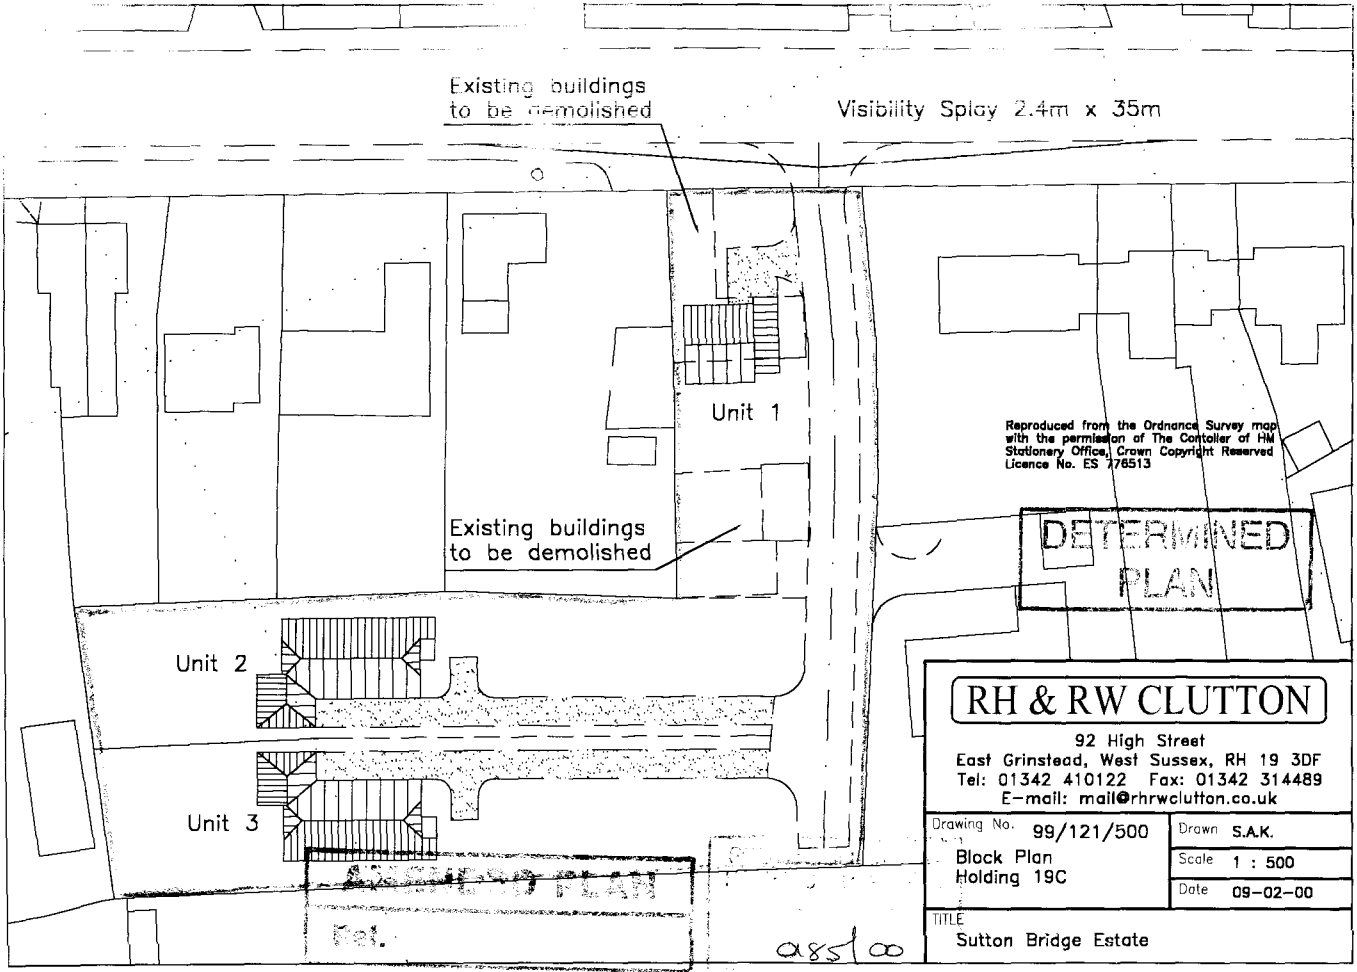

RH & RW CLUTTON
92 High Street
East Grinstead, West Sussex, RH 19 3DF
Tel: 01342 410122 Fax: 01342 314489
E-mail: mail@rhrwclutton.co.uk

Drawing No. 99/121/500	Drawn S.A.K.
Block Plan Holding 19C	Scale 1 : 500
	Date 09-02-00

TITLE
Sutton Bridge Estate