





REVISION	DATE	BY	NO

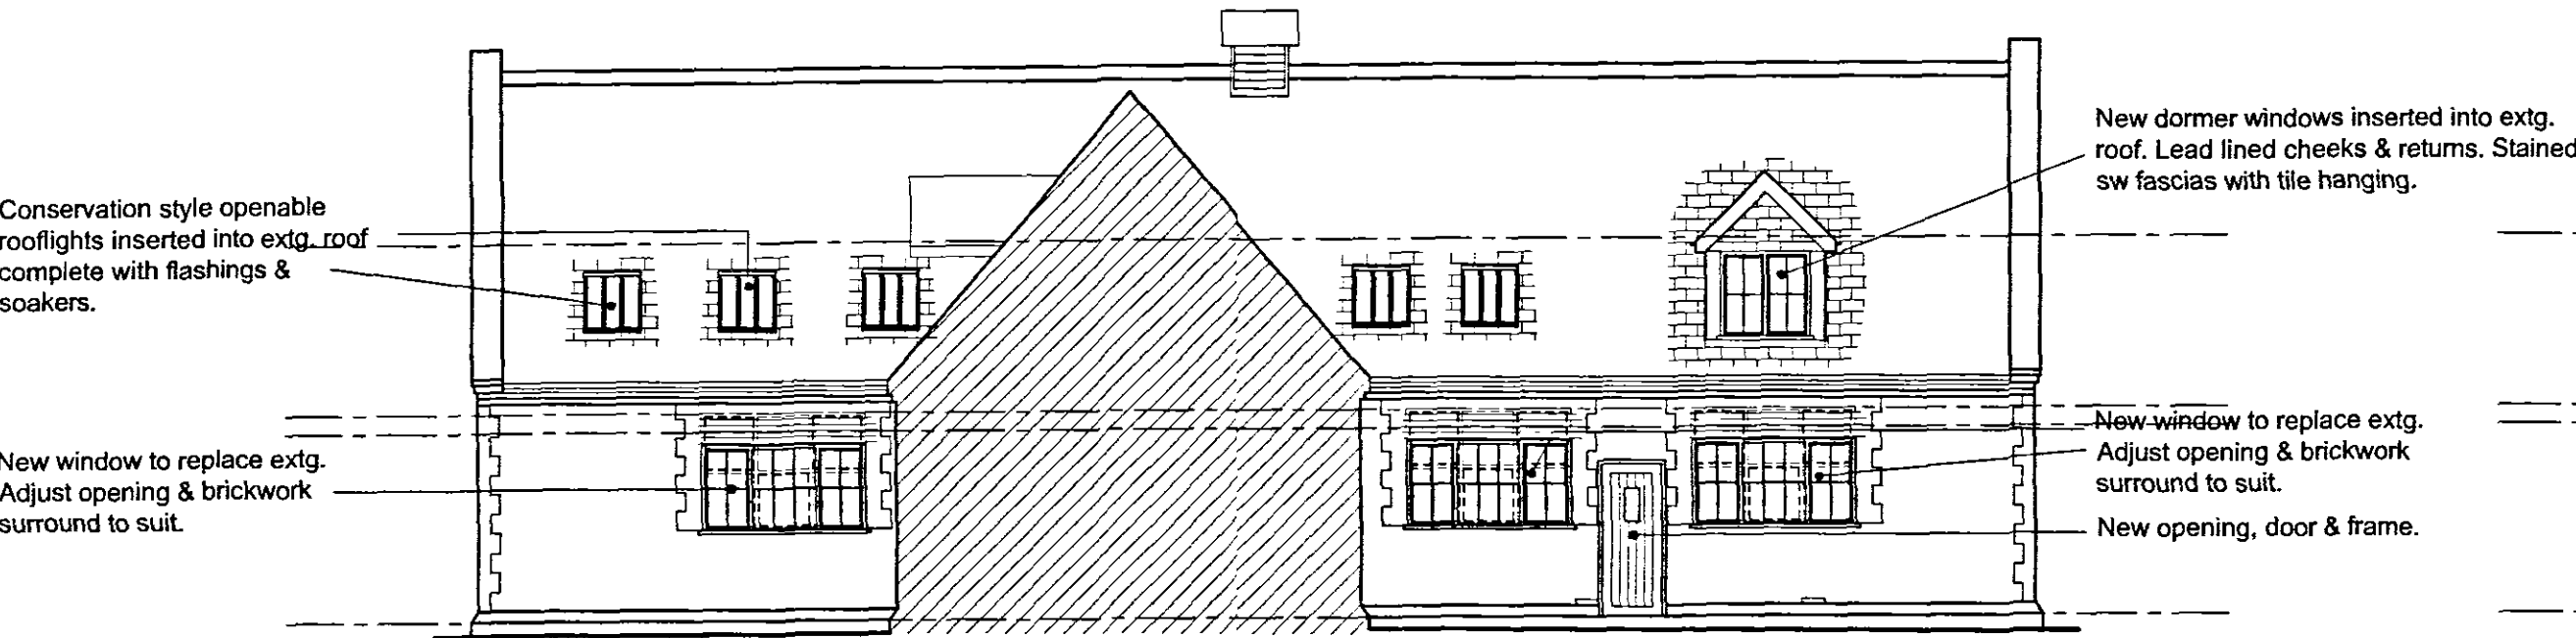

ELEVATION 4-4

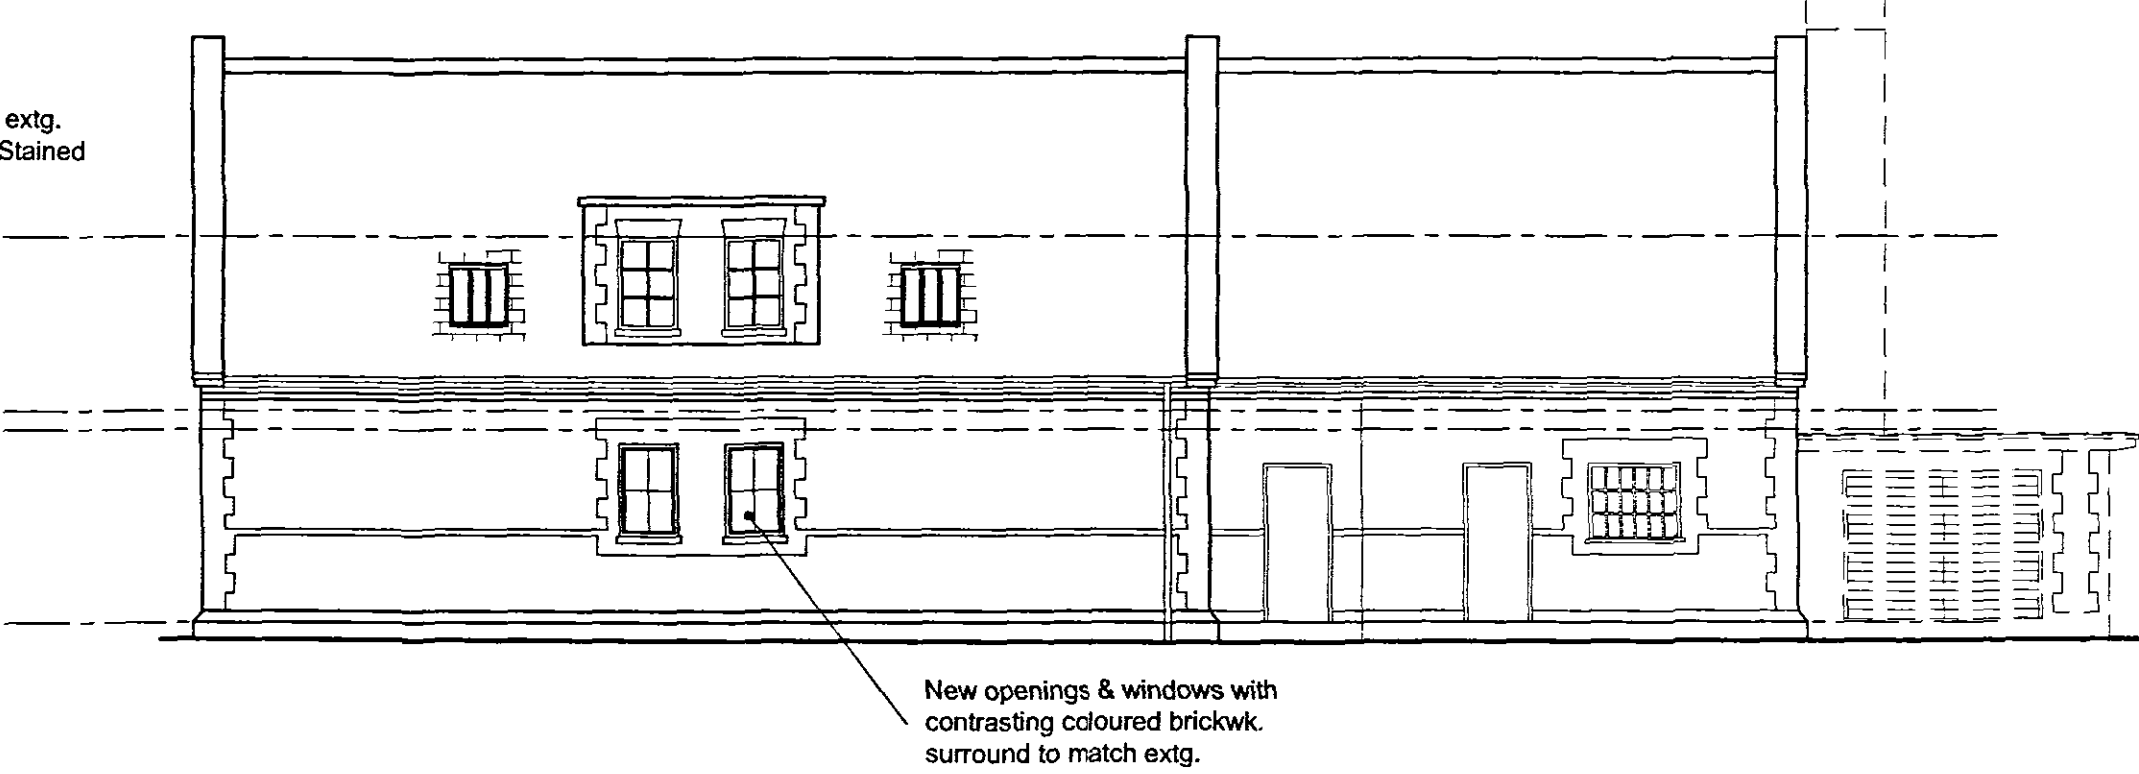

SIDE ELEVATION 'A'

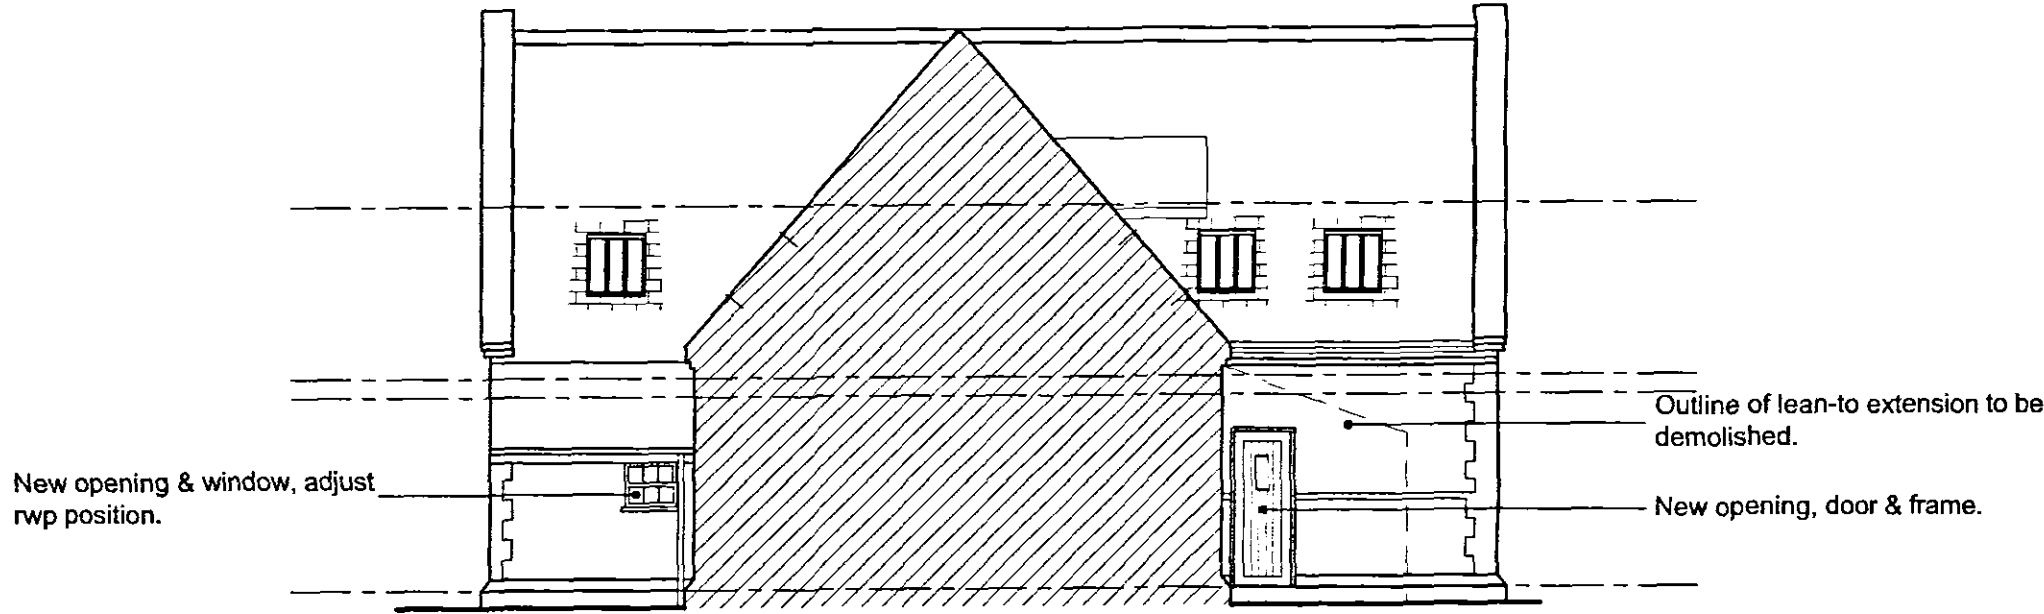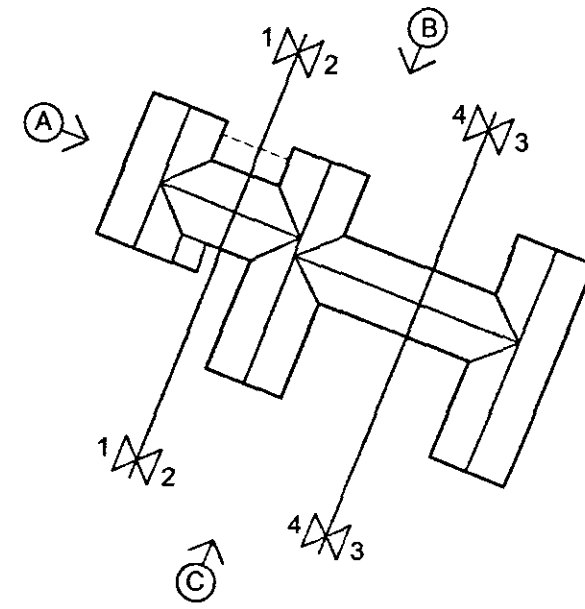

ELEVATION 2-2



ELEVATION 1-1



ELEVATION 3-3

12 JAN 2004
Ref. 0185/04

Henry Mein Partnership Architects			
PROPOSED RESIDENTIAL SCHEME 69 BRIDGE ROAD SUTTON BRIDGE		PROJECT	
L.C.N. COMMUNITY COLLEGE		CLIENT	
ELEVATIONS SHEET 2 OF 2		DRAWING	
NUMBER 5626/12	SCALE 1/100	DATE JAN. '04	
Henry Mein Partnership Architects and Development Consultants 12 Clarendon Street Nottingham NG1 5HQ			
Tel 0115 947 6065 Fax 0115 924 0136 E-mail info@henrymein.co.uk Web www.henrymein.co.uk			