


ORDNANCE SURVEY SUPERPLAN EXTRACT

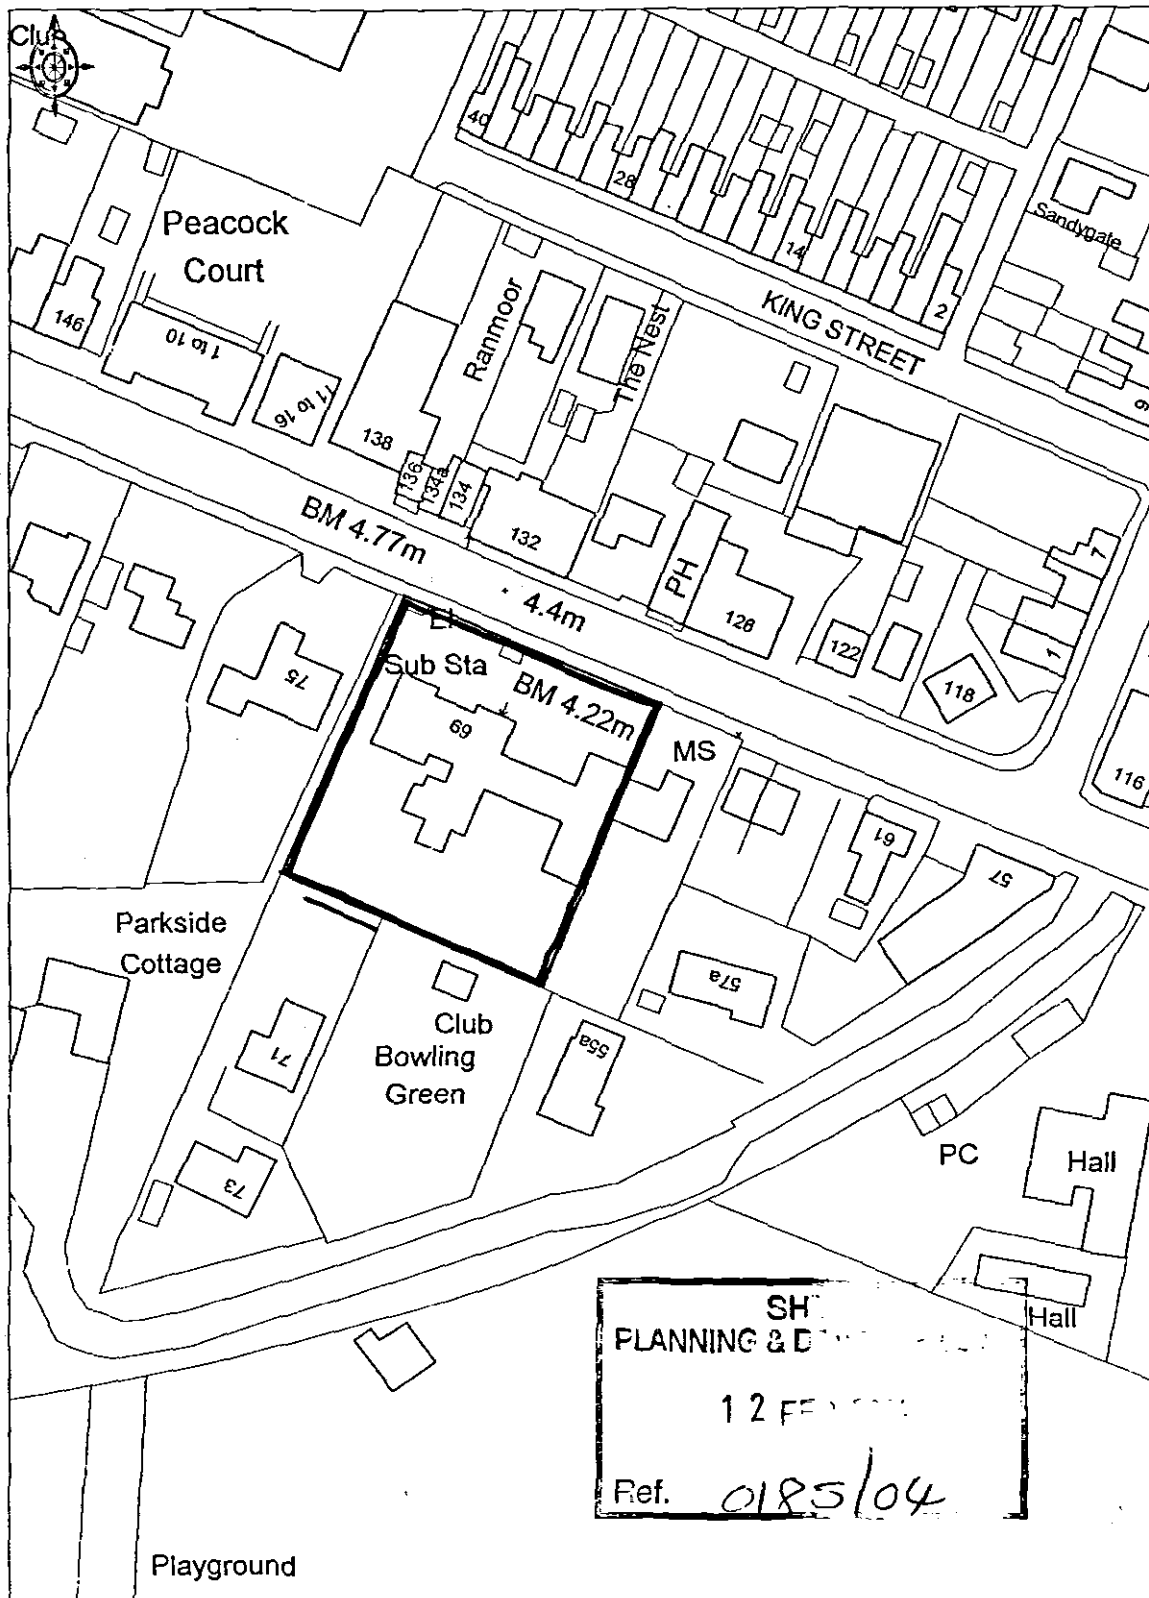

Ordnance
Survey

© Crown copyright 2003. All rights reserved. Licence Number 100020449. Survey Scale - 1:2500 Plotted Scale - 1:1250

69 Bridge Road
Sutton Bridge
Lincolnshire

