


| REVISION | DATE | BY | No |
|----------|------|----|----|
|          |      |    |    |
|          |      |    |    |
|          |      |    |    |

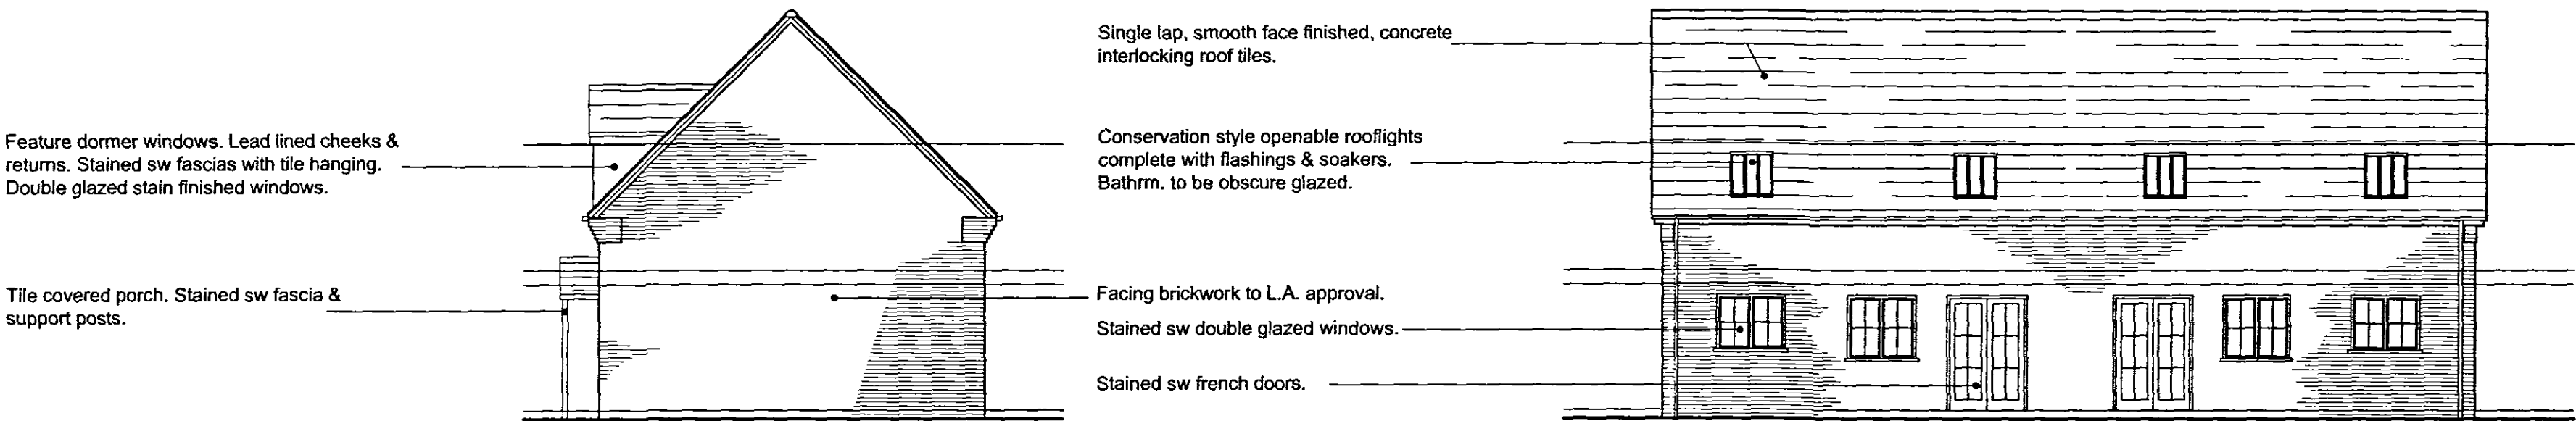


SIDE ELEVATION

REAR ELEVATION




FRONT ELEVATION


SIDE ELEVATION

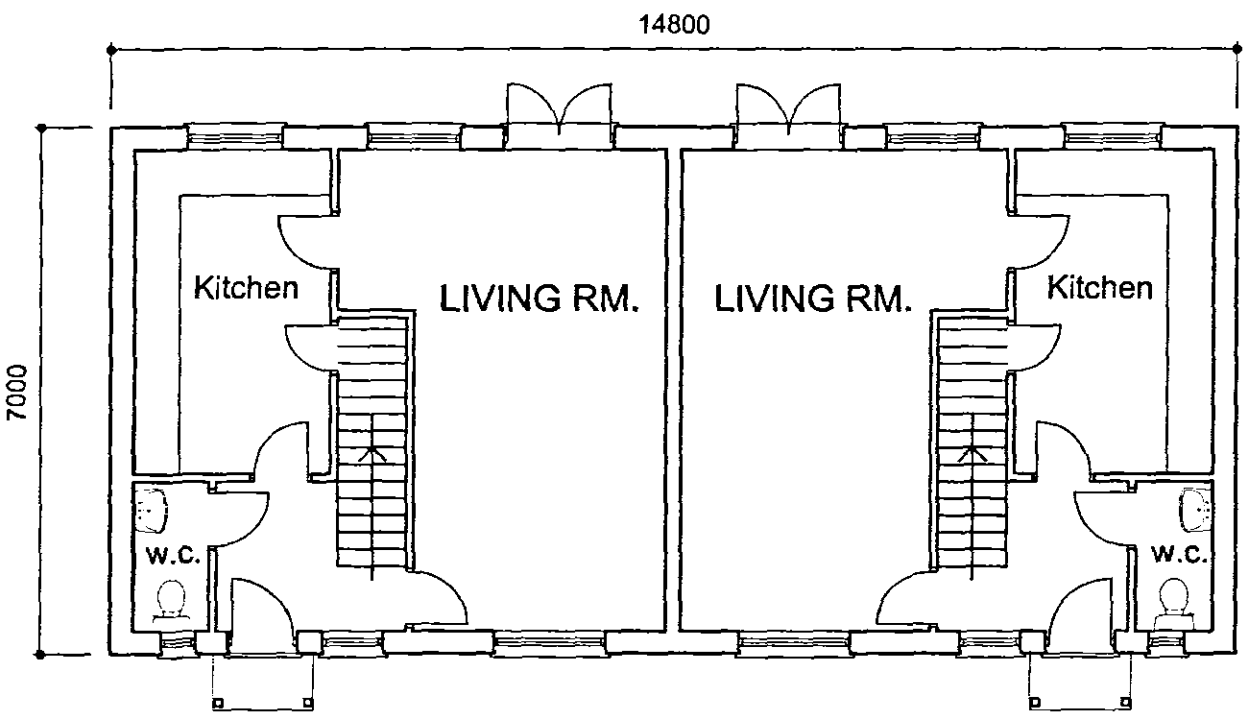

GROUND FLOOR PLAN

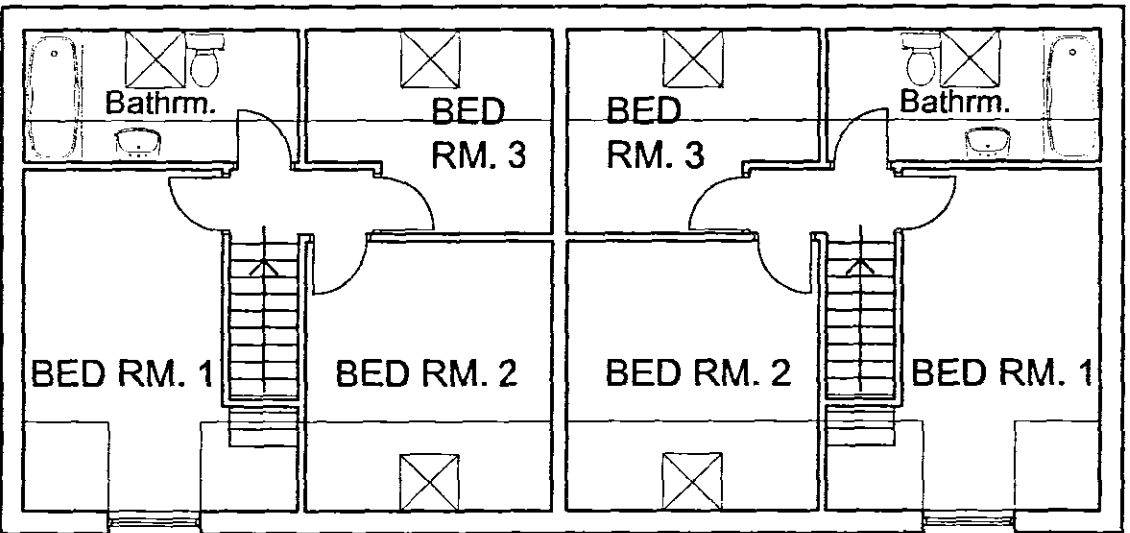

FIRST FLOOR PLAN

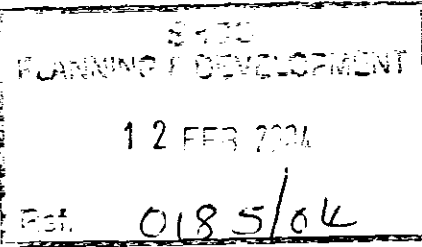

| Henry Mein Partnership Architects                                                       |       |          |
|-----------------------------------------------------------------------------------------|-------|----------|
| PROPOSED RESIDENTIAL SCHEME                                                             |       |          |
| 69 BRIDGE ROAD                                                                          |       |          |
| SUTTON BRIDGE                                                                           |       |          |
| L.C.N. COMMUNITY COLLEGE                                                                |       |          |
| PROPOSED HOUSES                                                                         |       |          |
| NUMBER                                                                                  | SCALE | DATE     |
| 5626/14                                                                                 | 1/100 | JAN. '04 |
| Henry Mein Partnership Architects and Development Consultants                           |       |          |
| 12 Clarendon Street Nottingham NG1 5HQ                                                  |       |          |
| Tel 0115 947 6065 Fax 0115 924 0136 E-mail info@henrymein.co.uk Web www.henrymein.co.uk |       |          |