


REVISION	DATE	BY	No
Rooflights to bathrooms omitted.	1/6/04	kpm	A

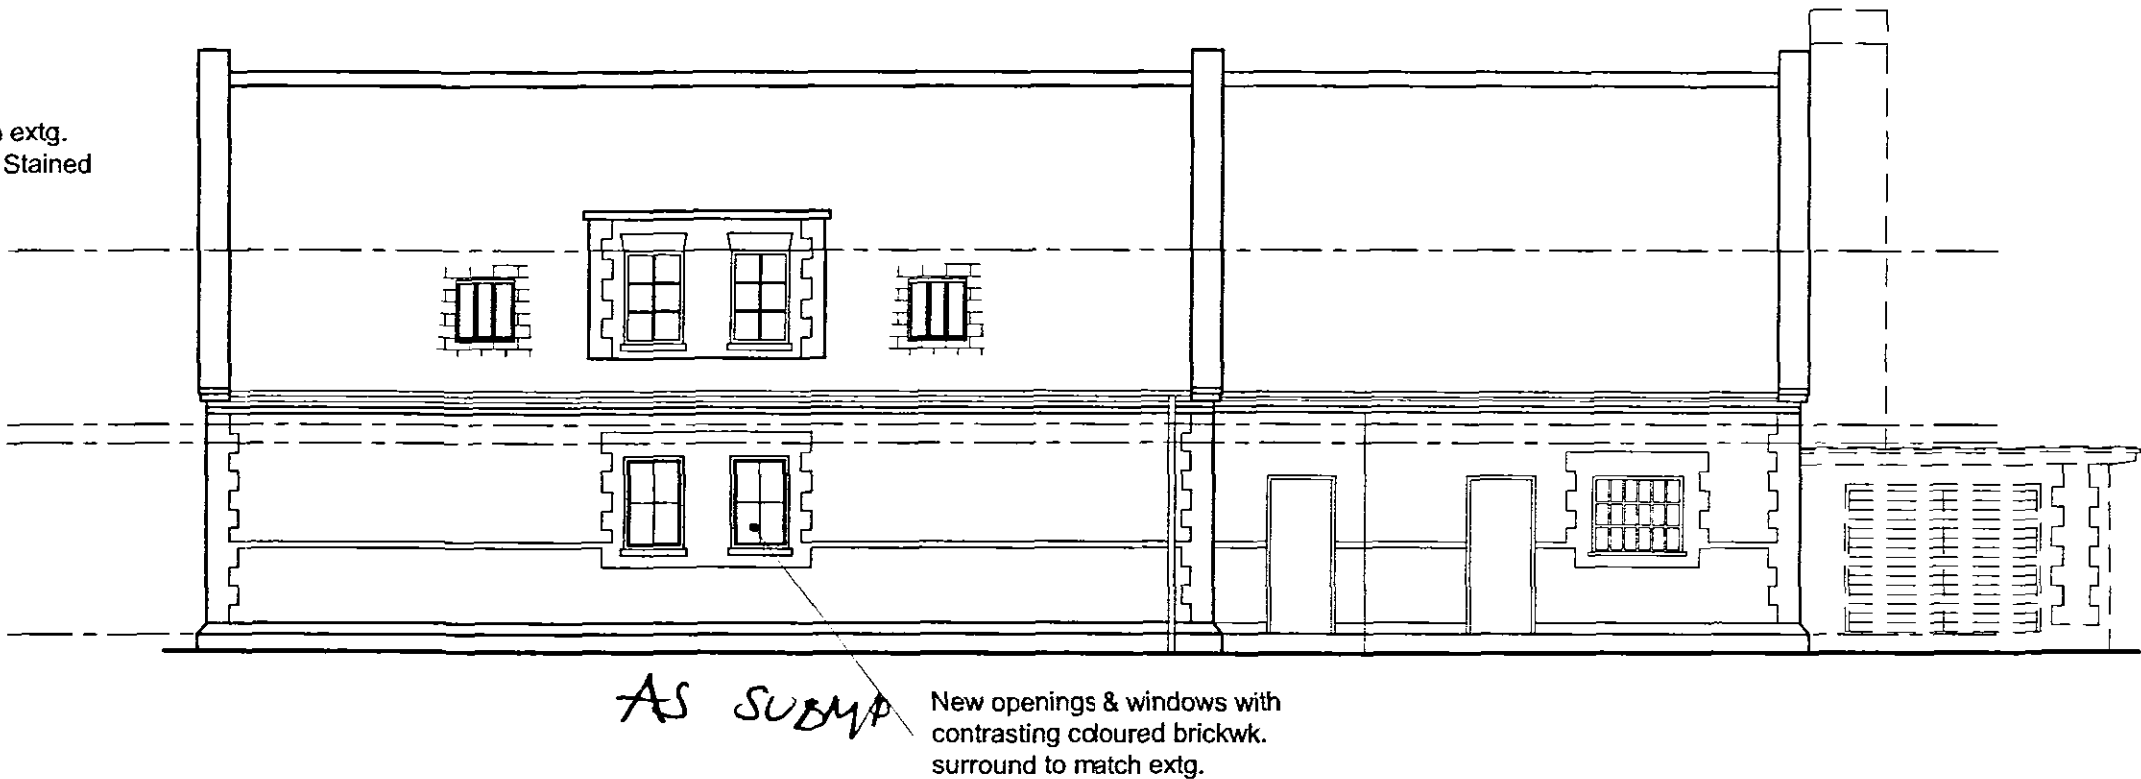

ELEVATION 4-4



SIDE ELEVATION 'A'

