



REVISION	DATE	BY	NO
Rooflights to bathrooms omitted.	1/6/04	kpm	A

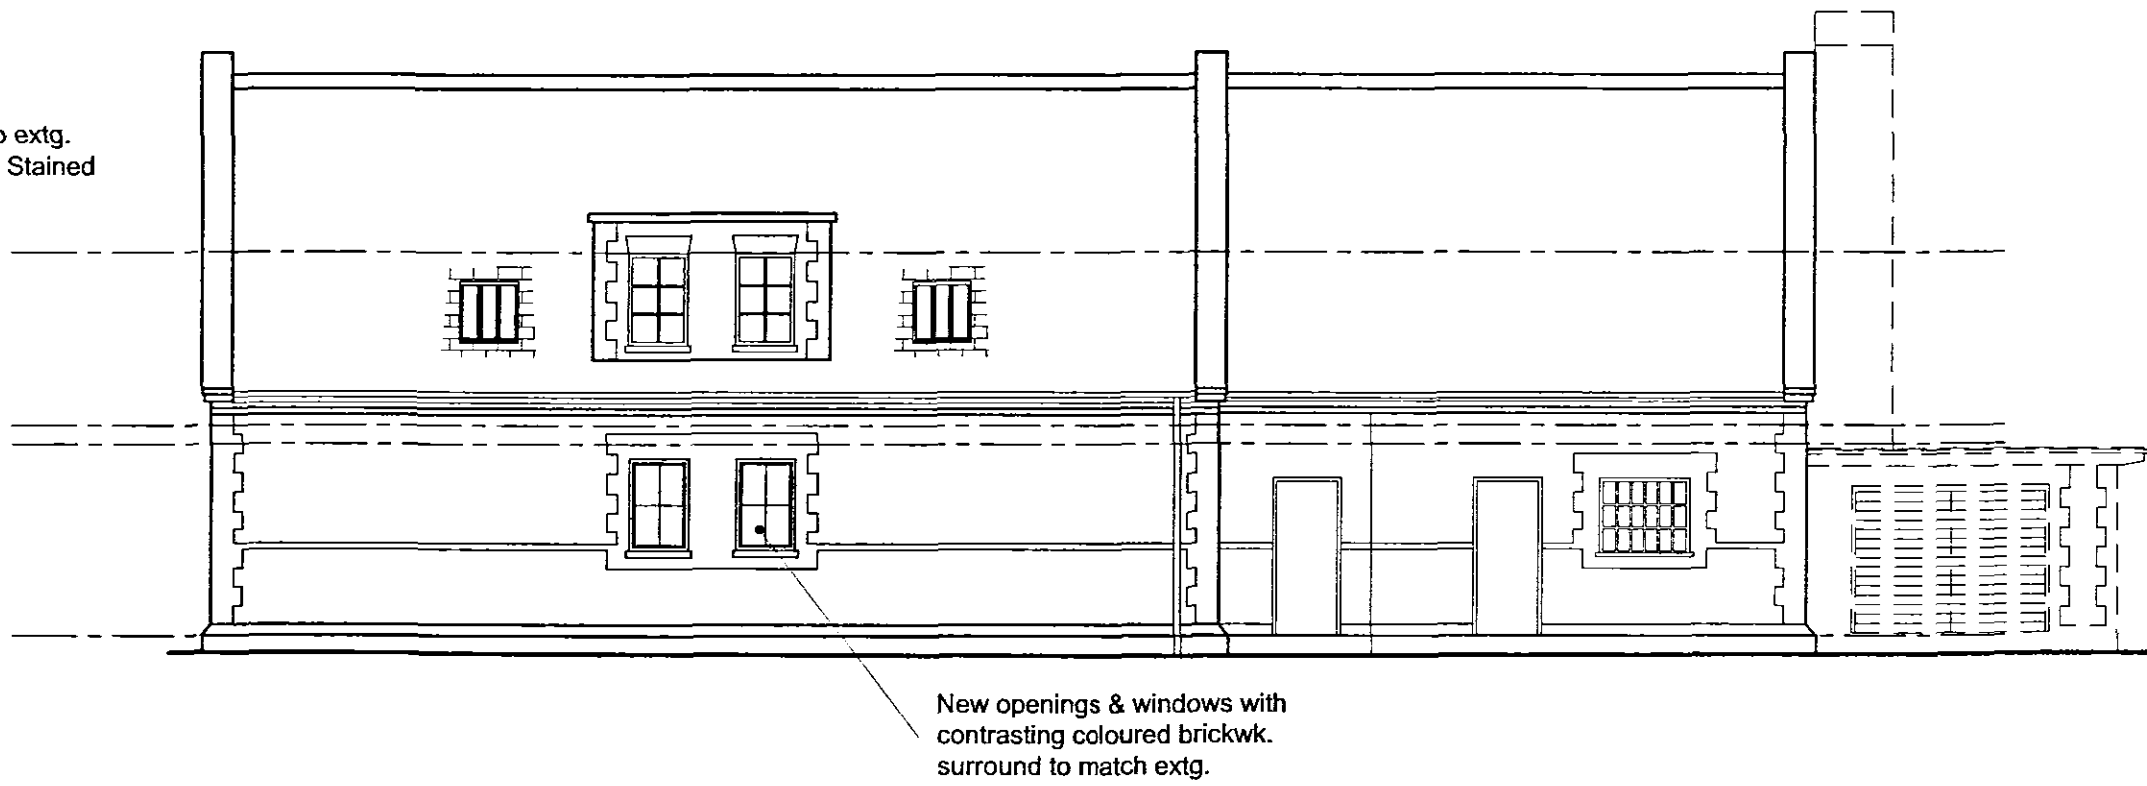


ELEVATION 4-4




SIDE ELEVATION 'A'

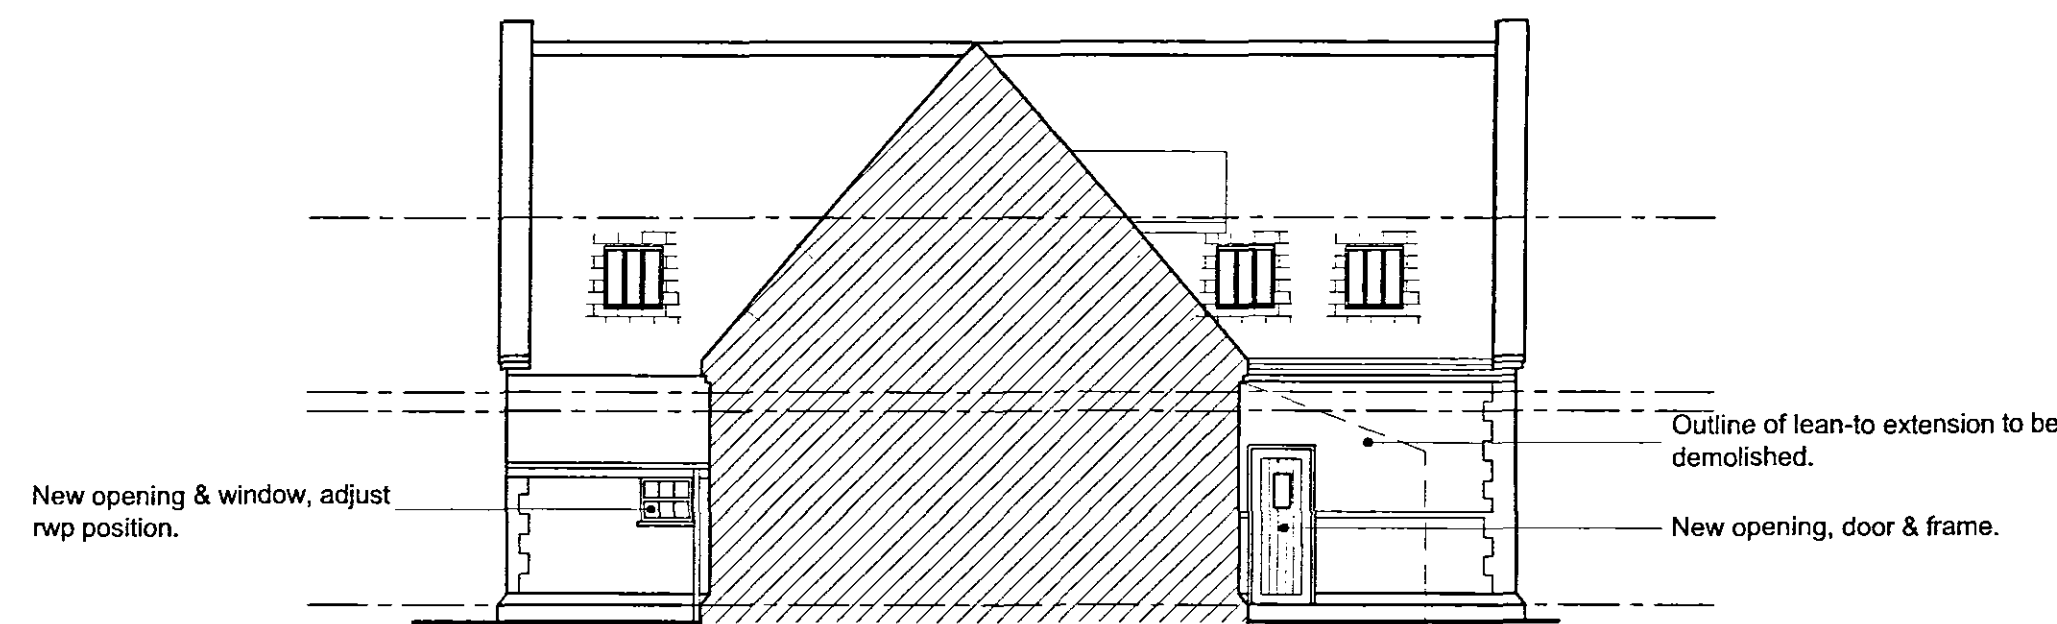




ELEVATION 2-2

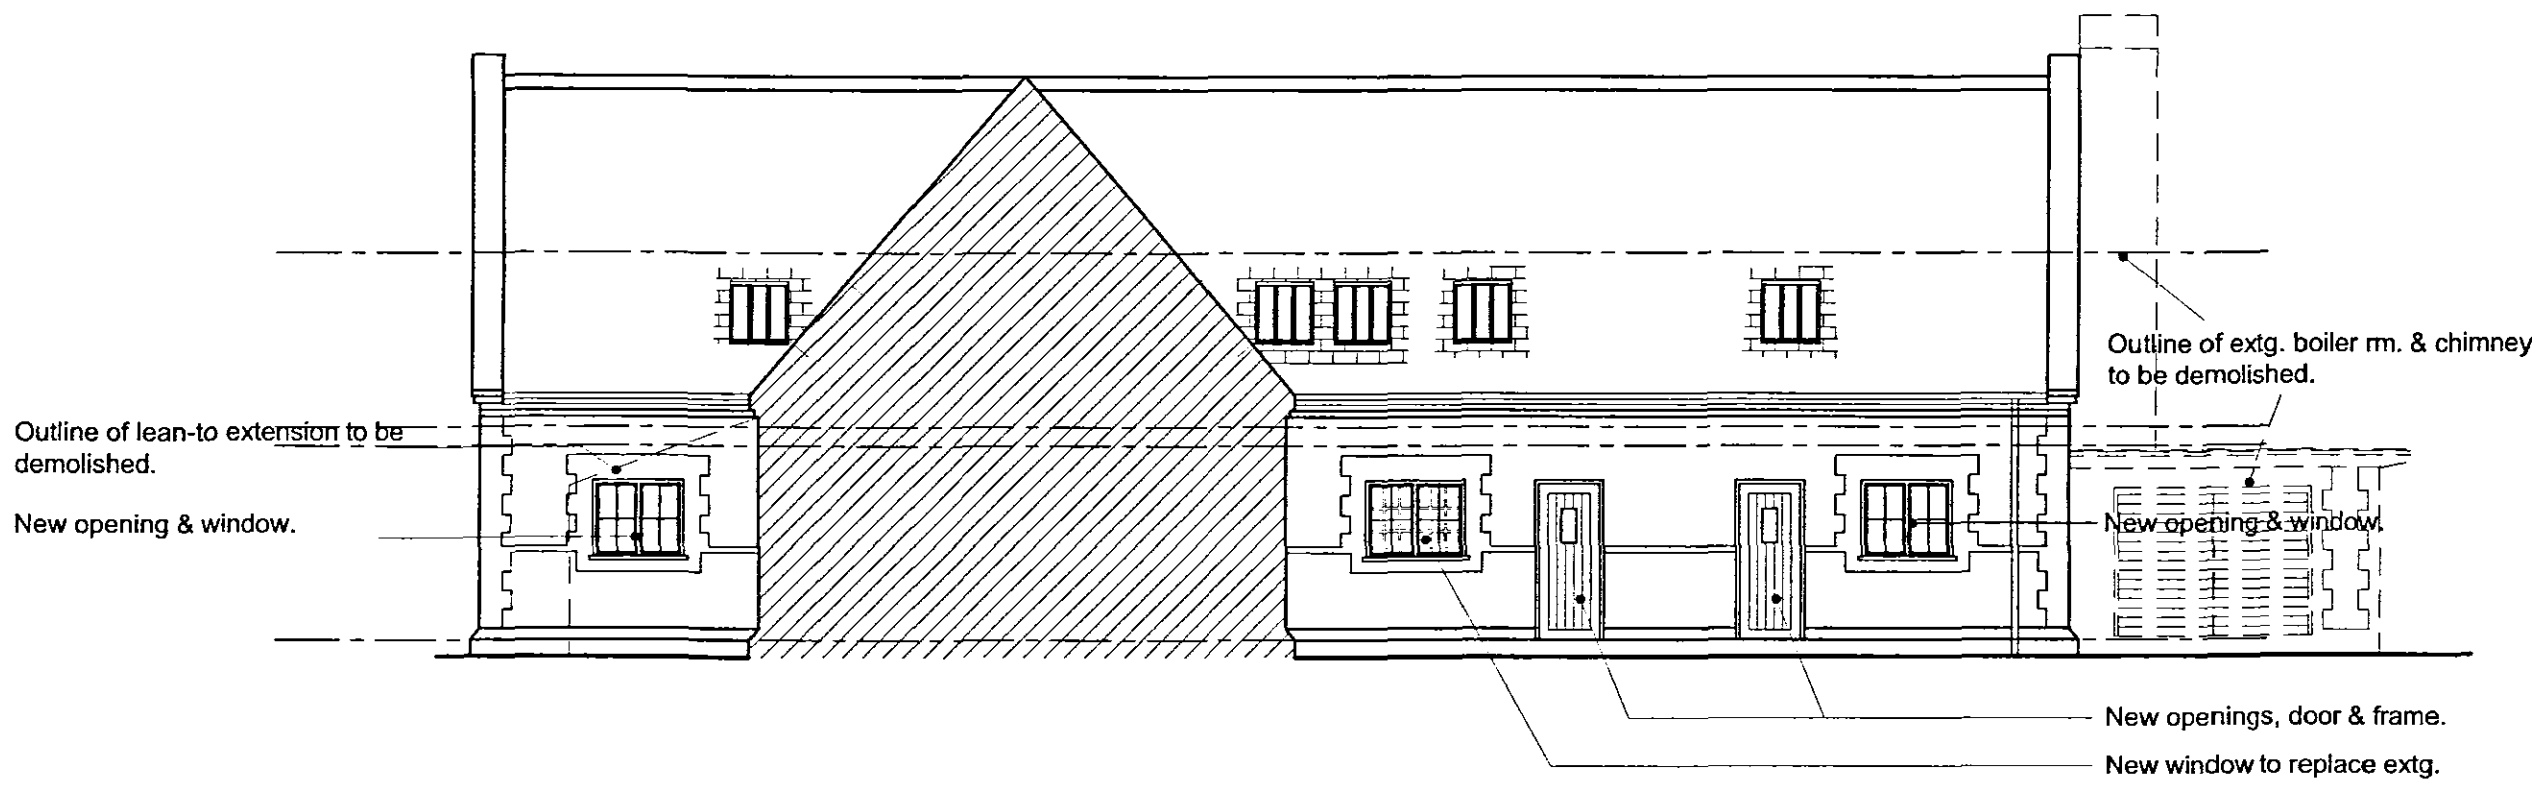

ELEVATION 1-1

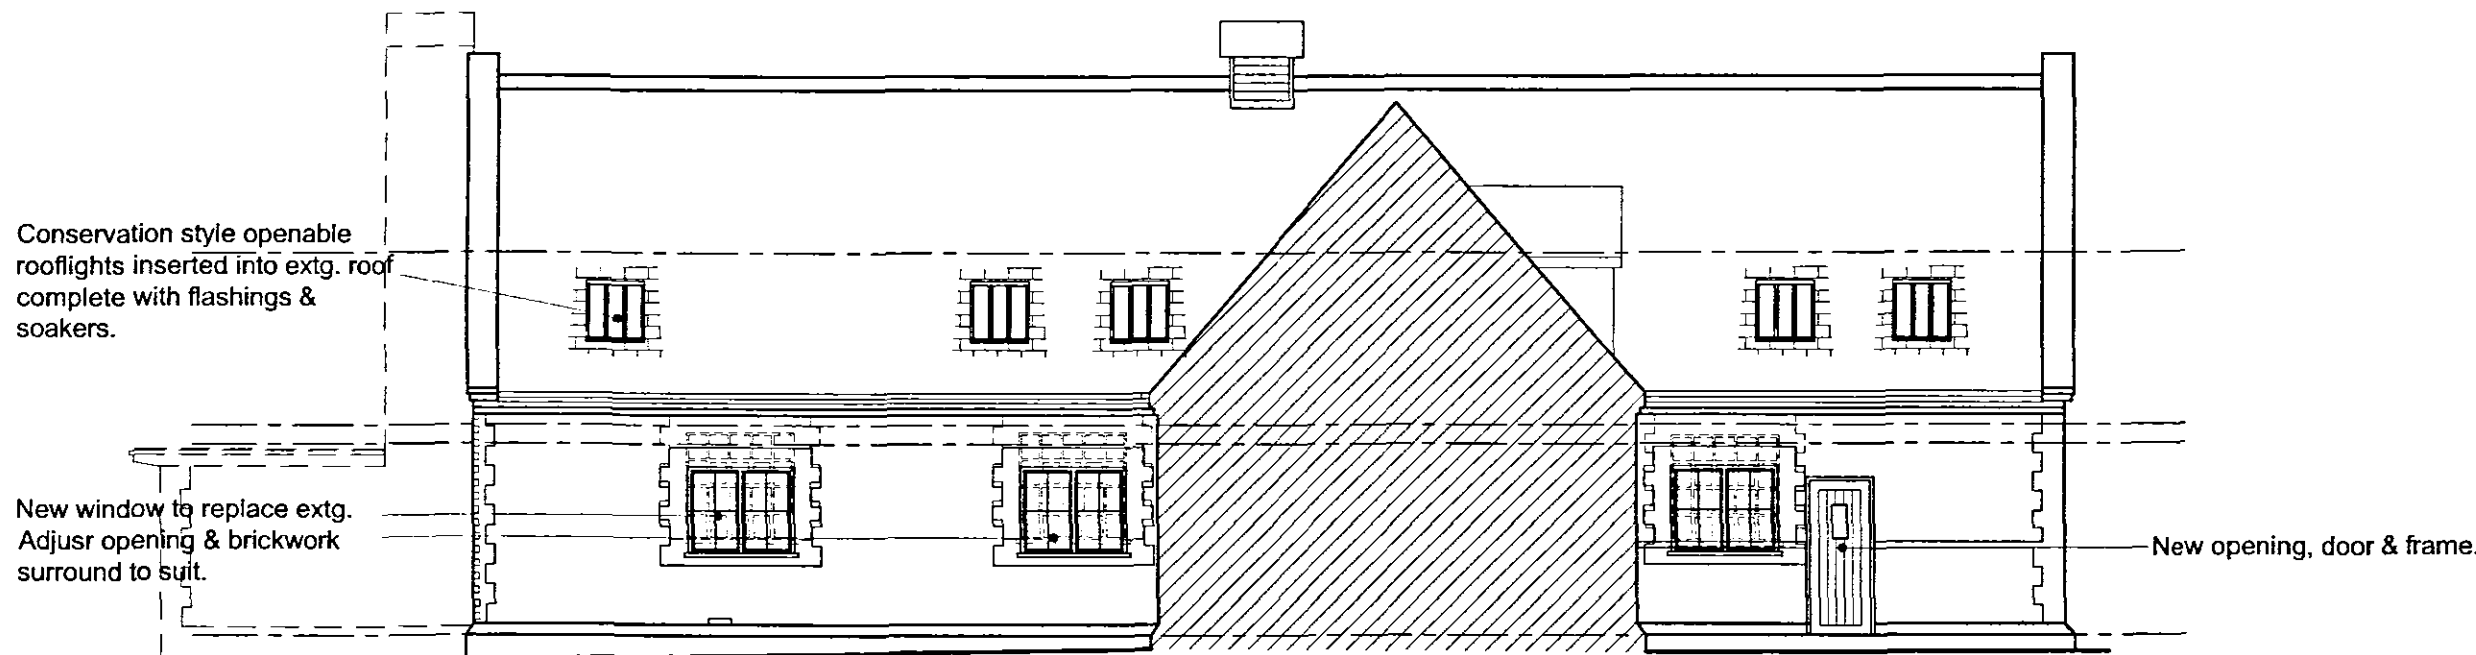

ELEVATION 3-3

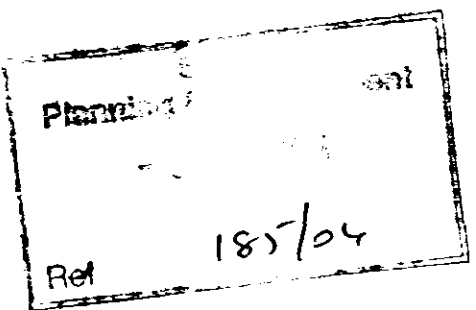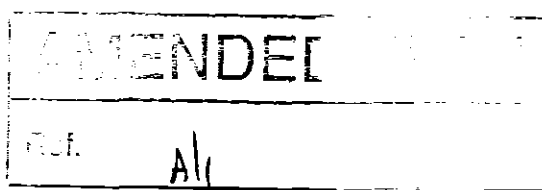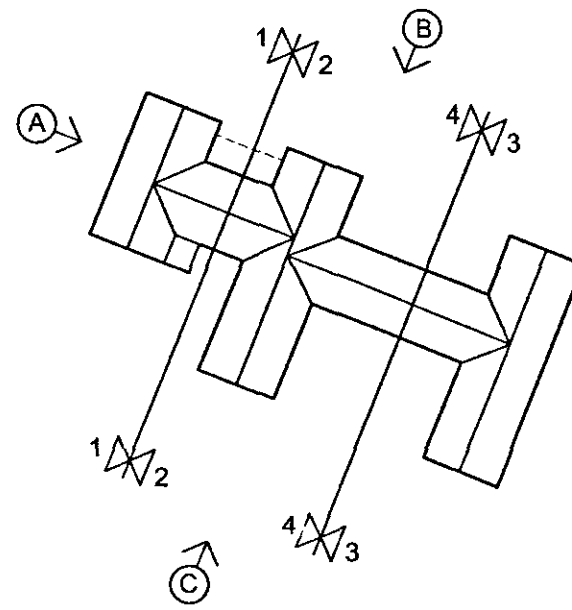

Henry Mein Partnership Architects		
PROPOSED RESIDENTIAL SCHEME 69 BRIDGE ROAD SUTTON BRIDGE		PROJECT
L.C.N. COMMUNITY COLLEGE		CLIENT
ELEVATIONS SHEET 2 OF 2		DRAWING
NUMBER 5626/12 A	SCALE 1/100	DATE JAN. '04
Henry Mein Partnership Architects and Development Consultants 12 Clarendon Street Nottingham NG1 5HQ		
Tel 0115 947 6065 Fax 0115 924 0136 E-mail info@henrymein.co.uk Web www.henrymein.co.uk		