





REVISION	DATE	BY	No

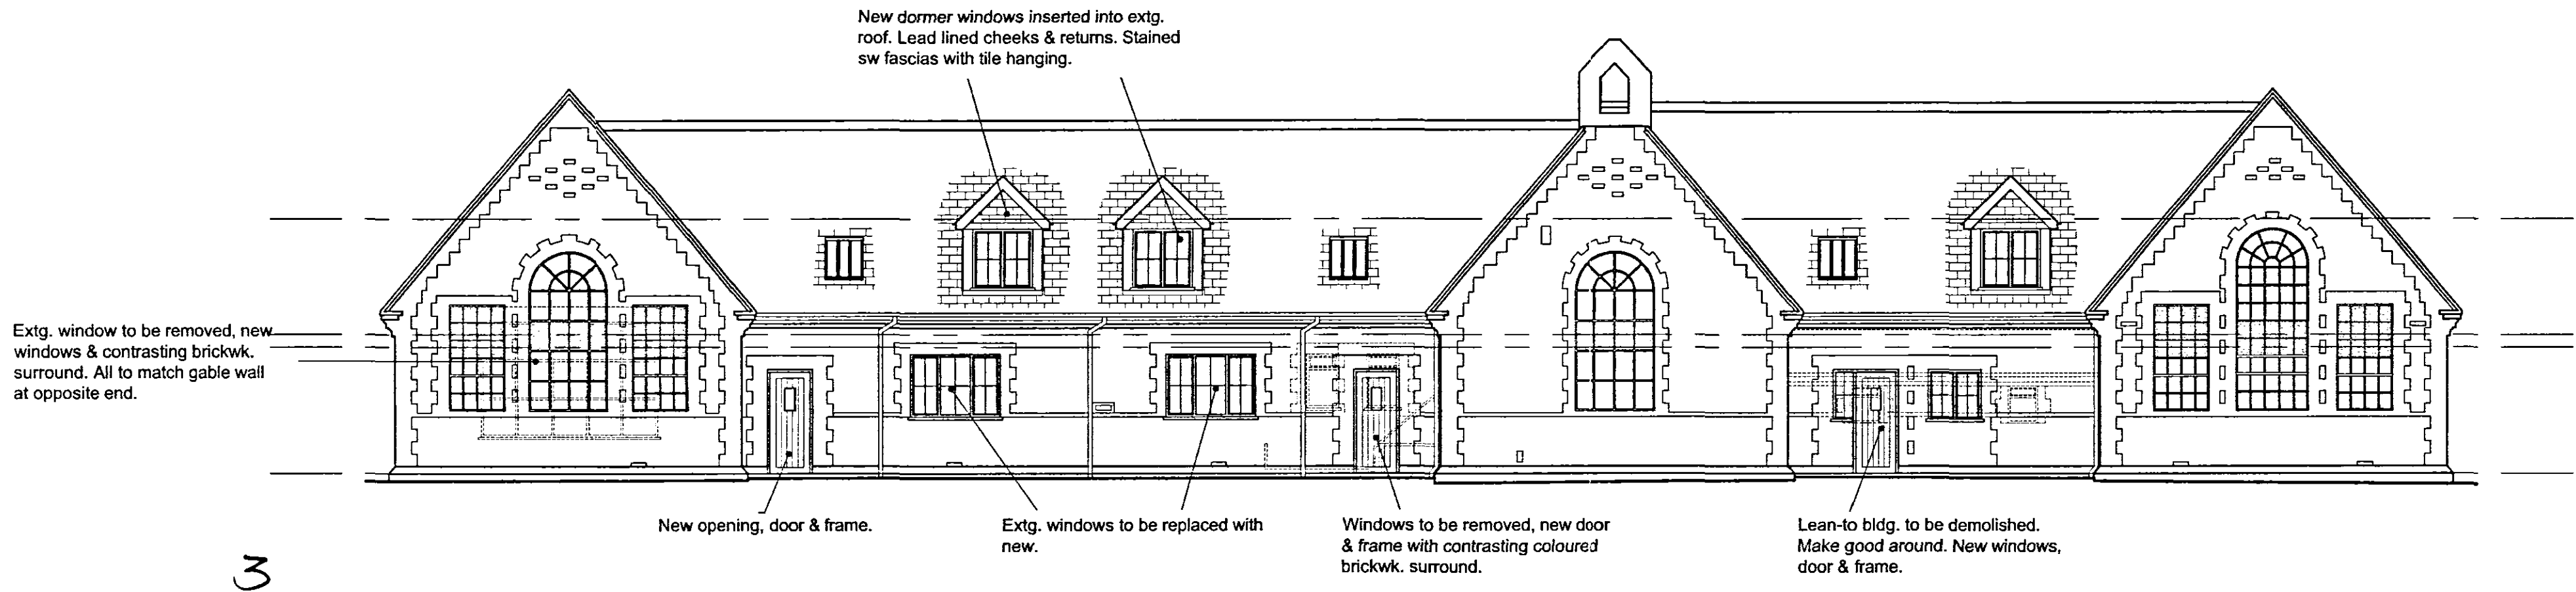

FRONT ELEVATION 'B'

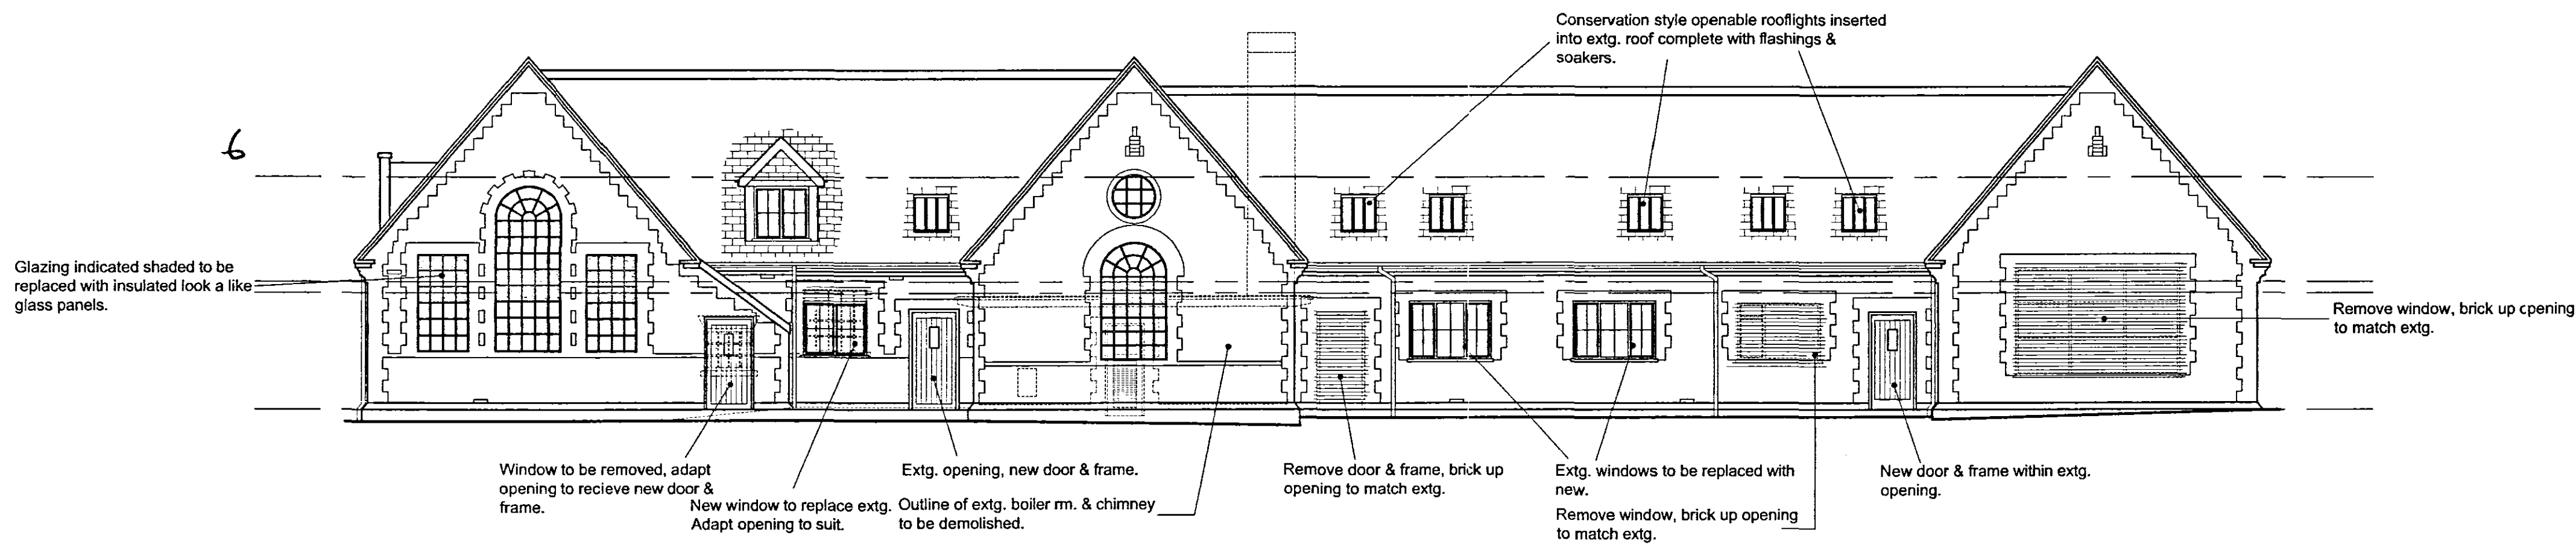

REAR ELEVATION 'C'

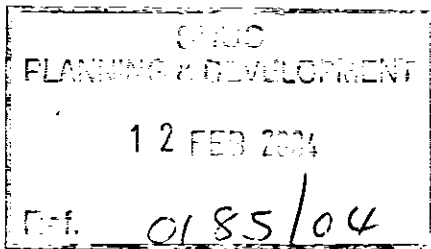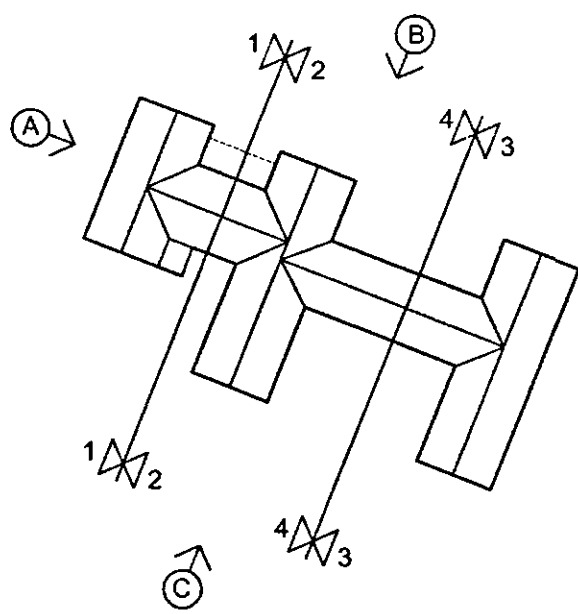

Henry Mein Partnership Architects		
PROPOSED RESIDENTIAL SCHEME 69 BRIDGE ROAD SUTTON BRIDGE		PROJECT
L.C.N. COMMUNITY COLLEGE		CLIENT
ELEVATIONS SHEET 1 OF 2		DRAWING
NUMBER 5626/11	SCALE 1/100	DATE JAN. '04
Henry Mein Partnership Architects and Development Consultants 12 Clarendon Street Nottingham NG1 5HQ		
Tel 0115 947 6065 Fax 0115 924 0136 E-mail info@henrymein.co.uk Web www.henrymein.co.uk		