






REVISION	DATE	BY	No
Rooflights to bathrooms omitted.	1/6/04	kpm	A

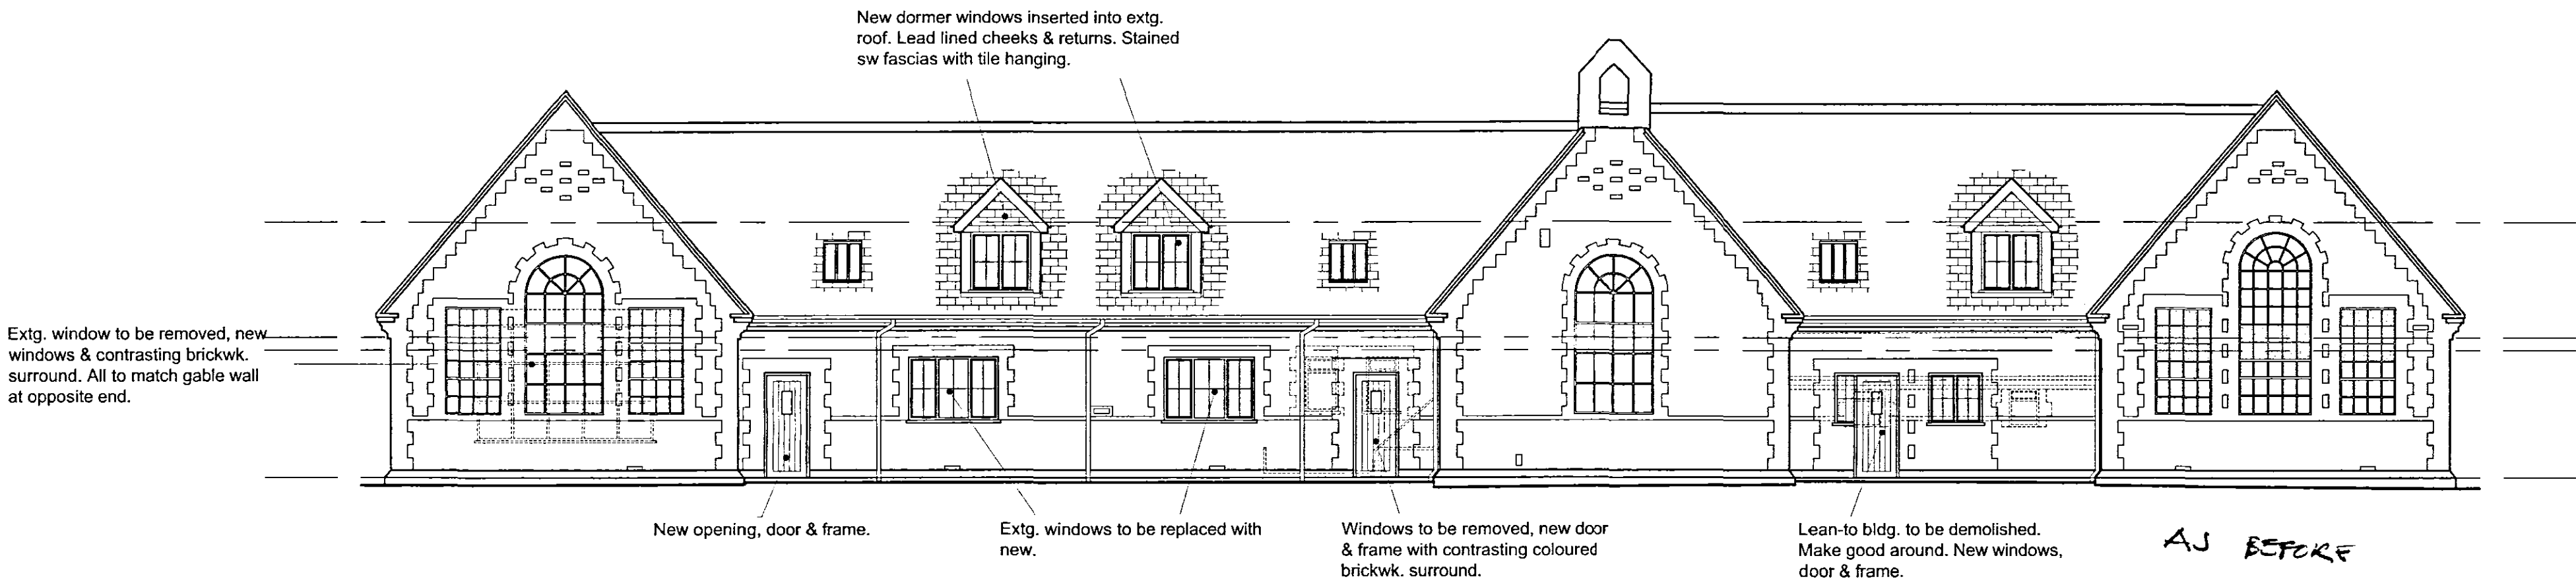

FRONT ELEVATION 'B'

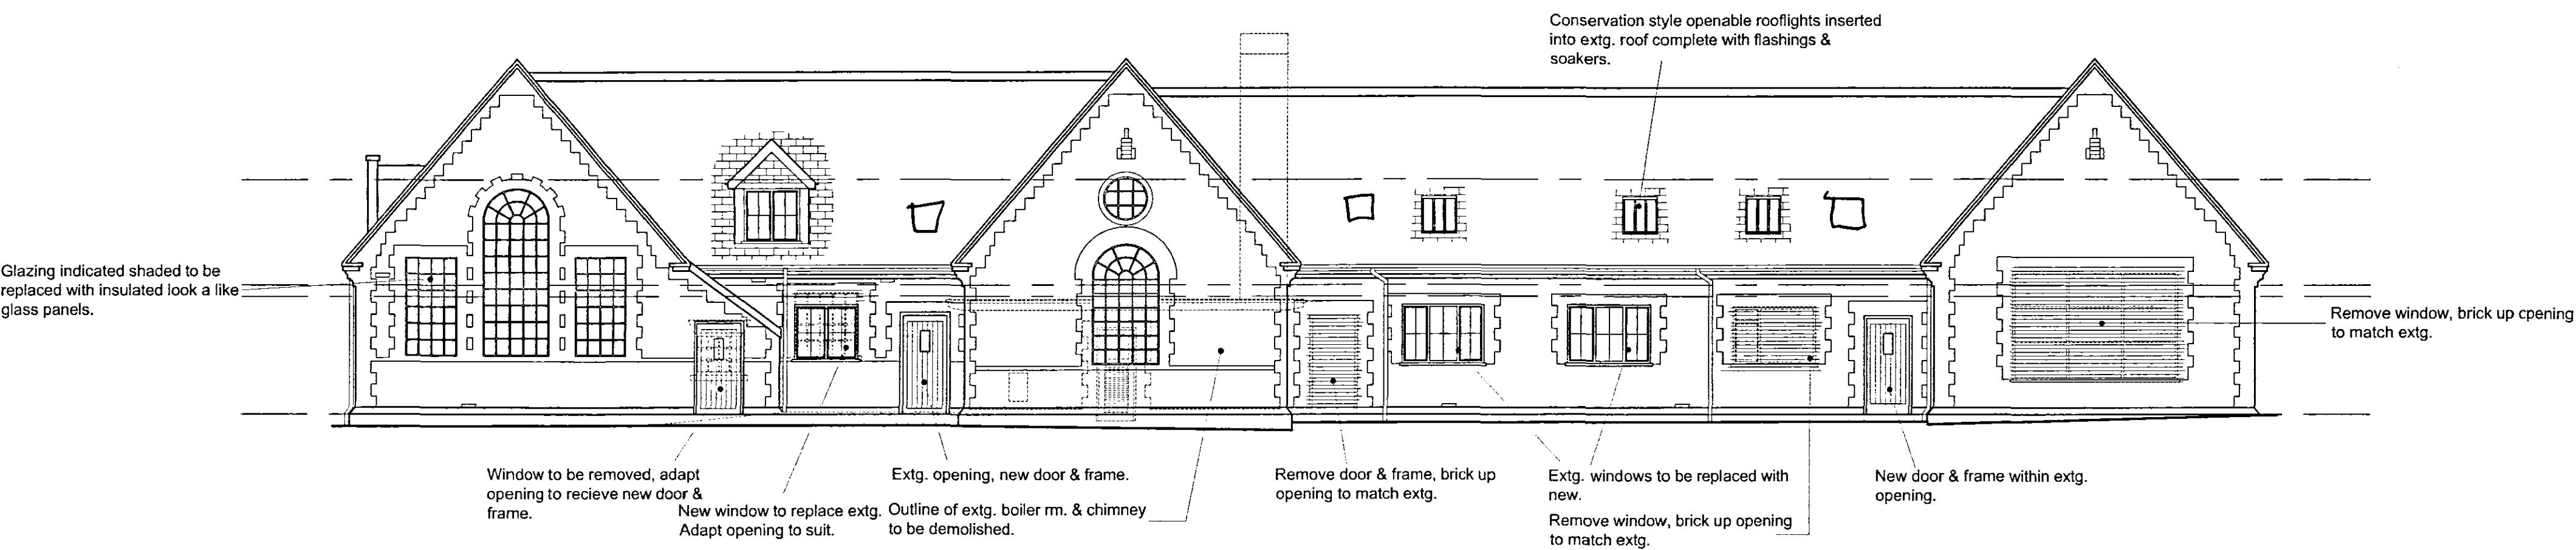

REAR ELEVATION 'C'

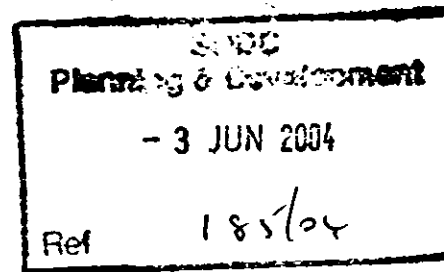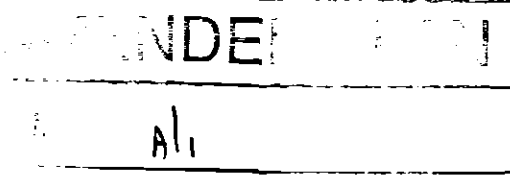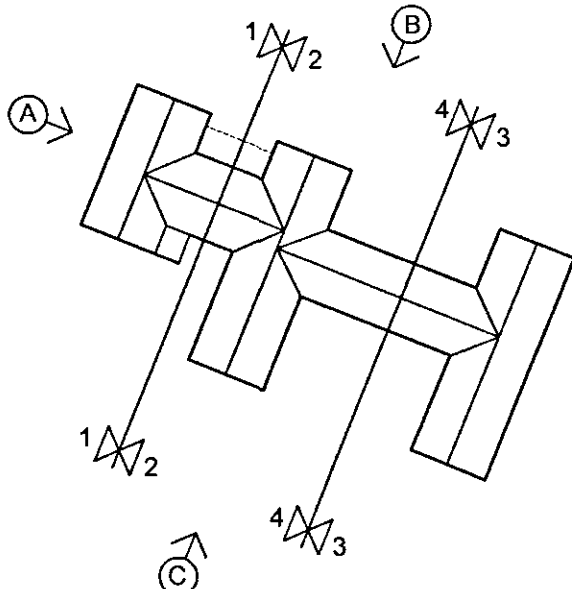

OFFICE COPY

Henry Mein Partnership Architects

PROPOSED RESIDENTIAL SCHEME
69 BRIDGE ROAD
SUTTON BRIDGE

PROJECT

CLIENT

DRAWING

NUMBER

SCALE

DATE

5626/11 A

1/100

JAN. '04

Henry Mein Partnership Architects and Development Consultants
12 Clarendon Street
Nottingham NG1 5HQ

Tel 0115 947 6065
Fax 0115 924 0136
E-mail info@henrymein.co.uk
Web www.henrymein.co.uk