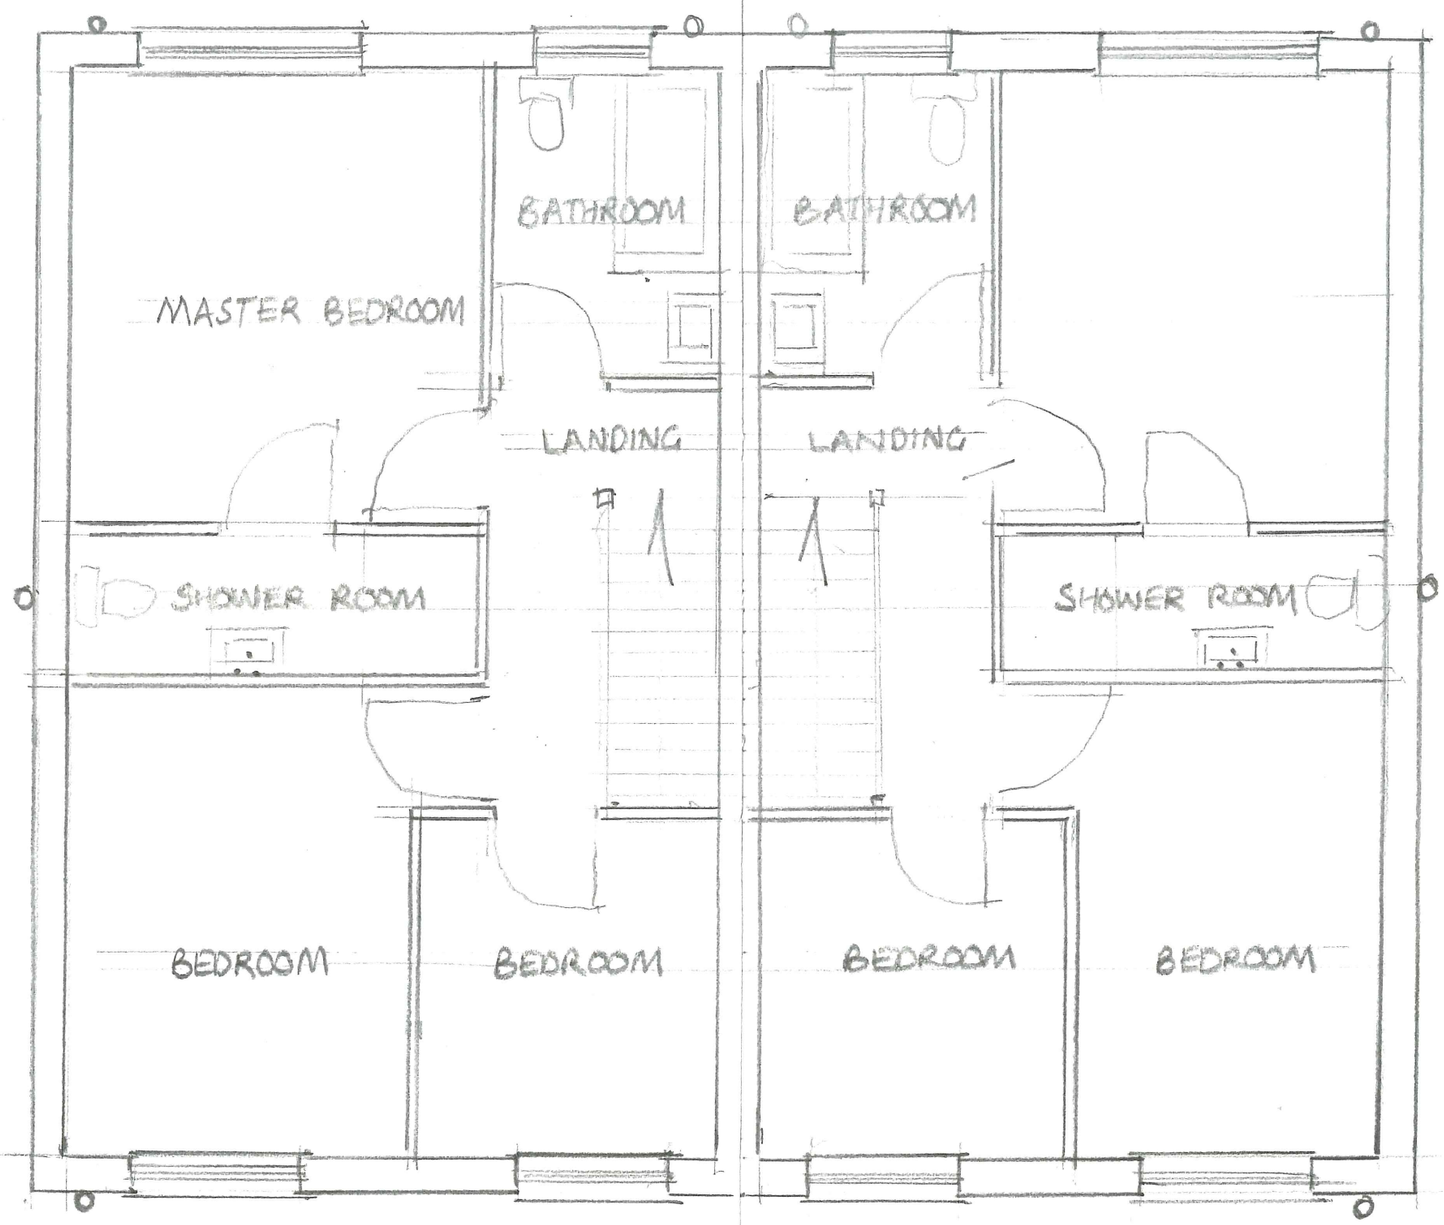


FIRST FLOOR LAYOUT
SCALE 1:50

DB 22-02
FEB 22