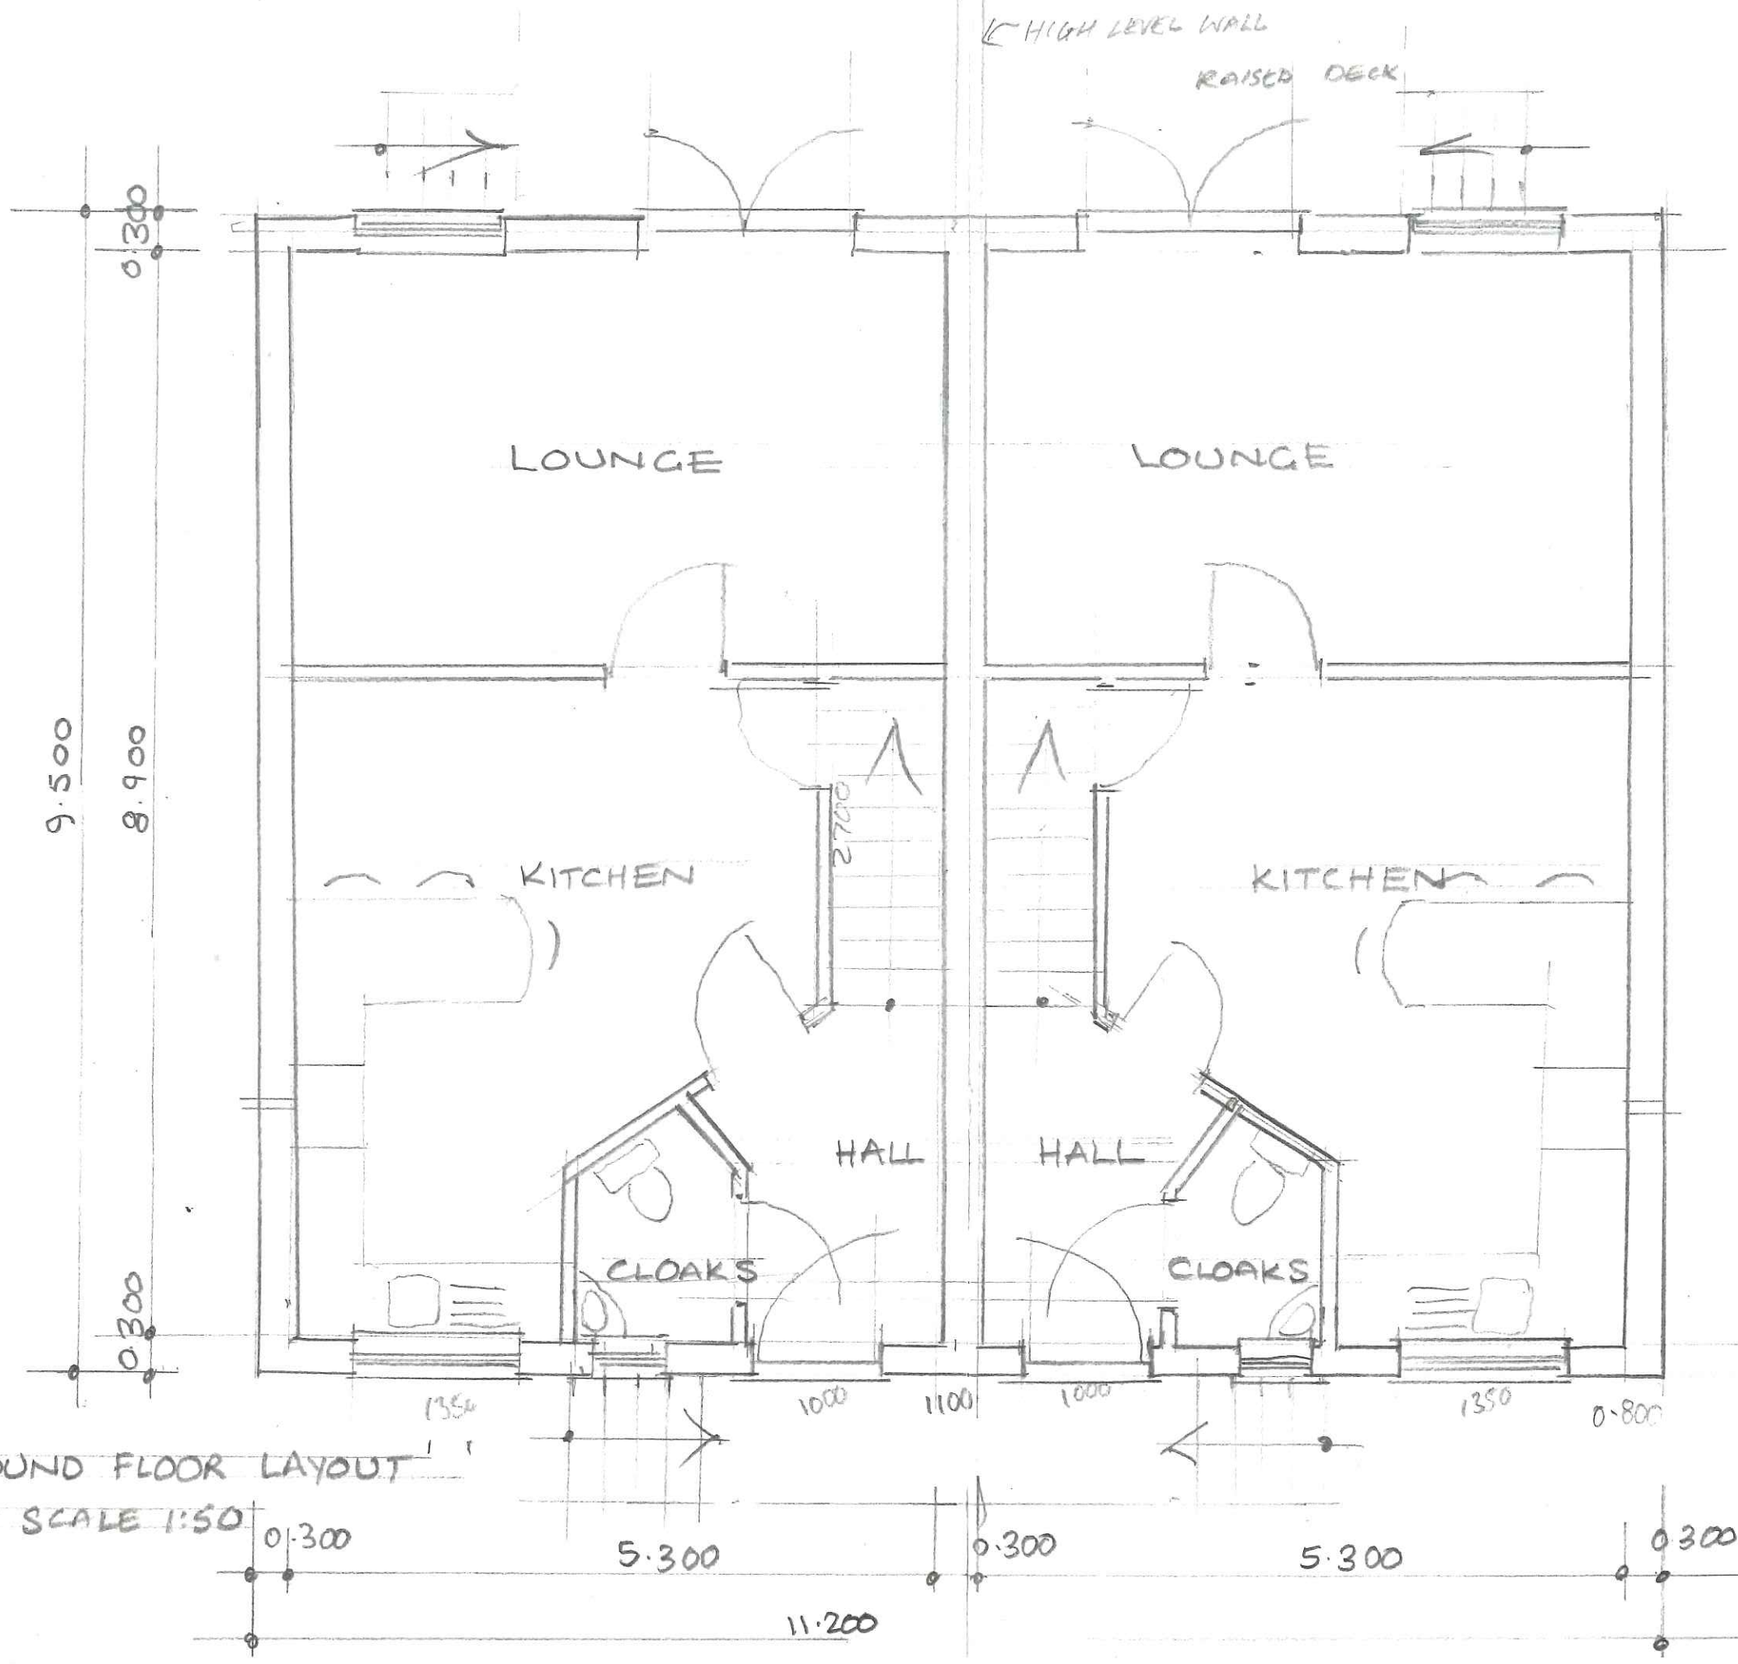


GROUND FLOOR LAYOUT

SCALE 1:50

DB 22 - 01

FEB 22