




Northern Elevation

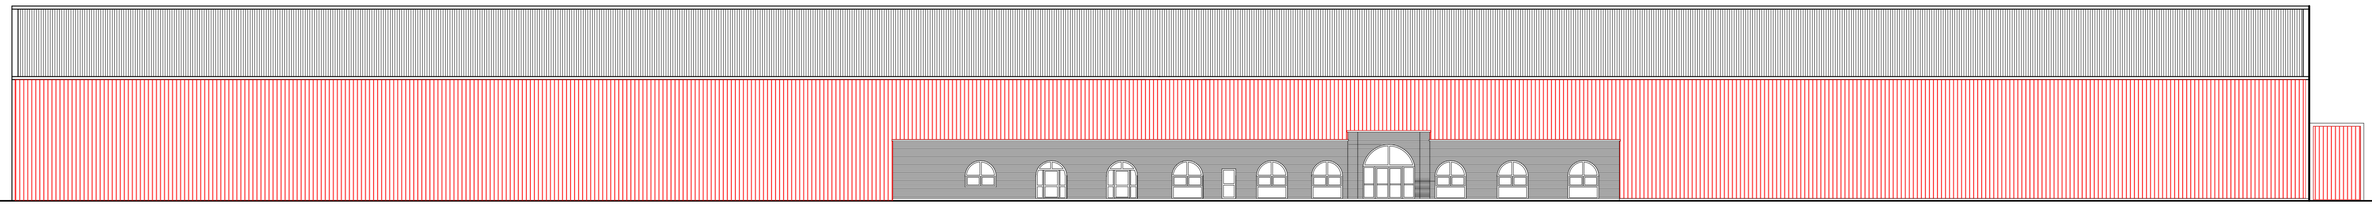

Southern Elevation

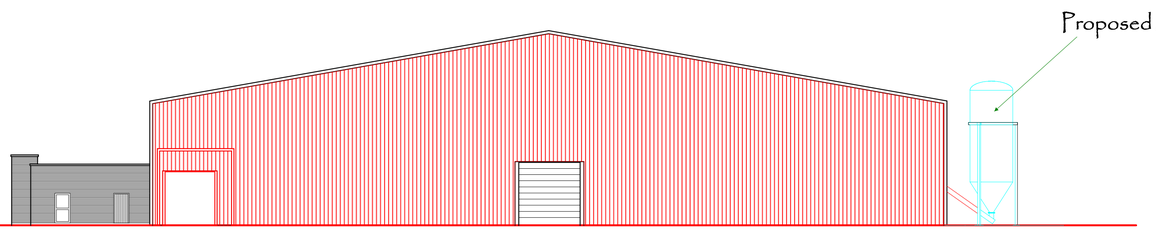

Eastern Elevation

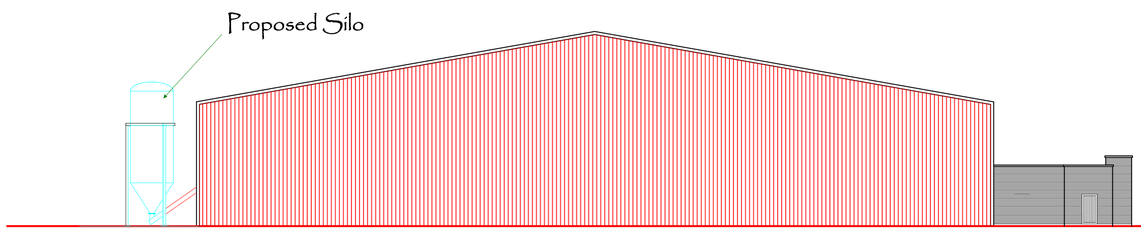

Western Elevation

PROPOSED ELEVATIONS

Scale 1:200 drawing size A1

Proposed New Silo for
Scotts Miracle Grow
Greenworld Park
Sutton Bridge
PE12 9RL

Drawing 001

ScottsMiracle-Gro

RPS
CONSTRUCTION LTD
KINGSTON LODGE - JEKILS GATE
FLEET FEN - HOLBEACH
LINCOLNSHIRE - PE12 8QS
Telephone - 44 (0)1406 424406
Facsimile - 44 (0)1406 426260
e.mail - rps@rpsconstruction.co.uk