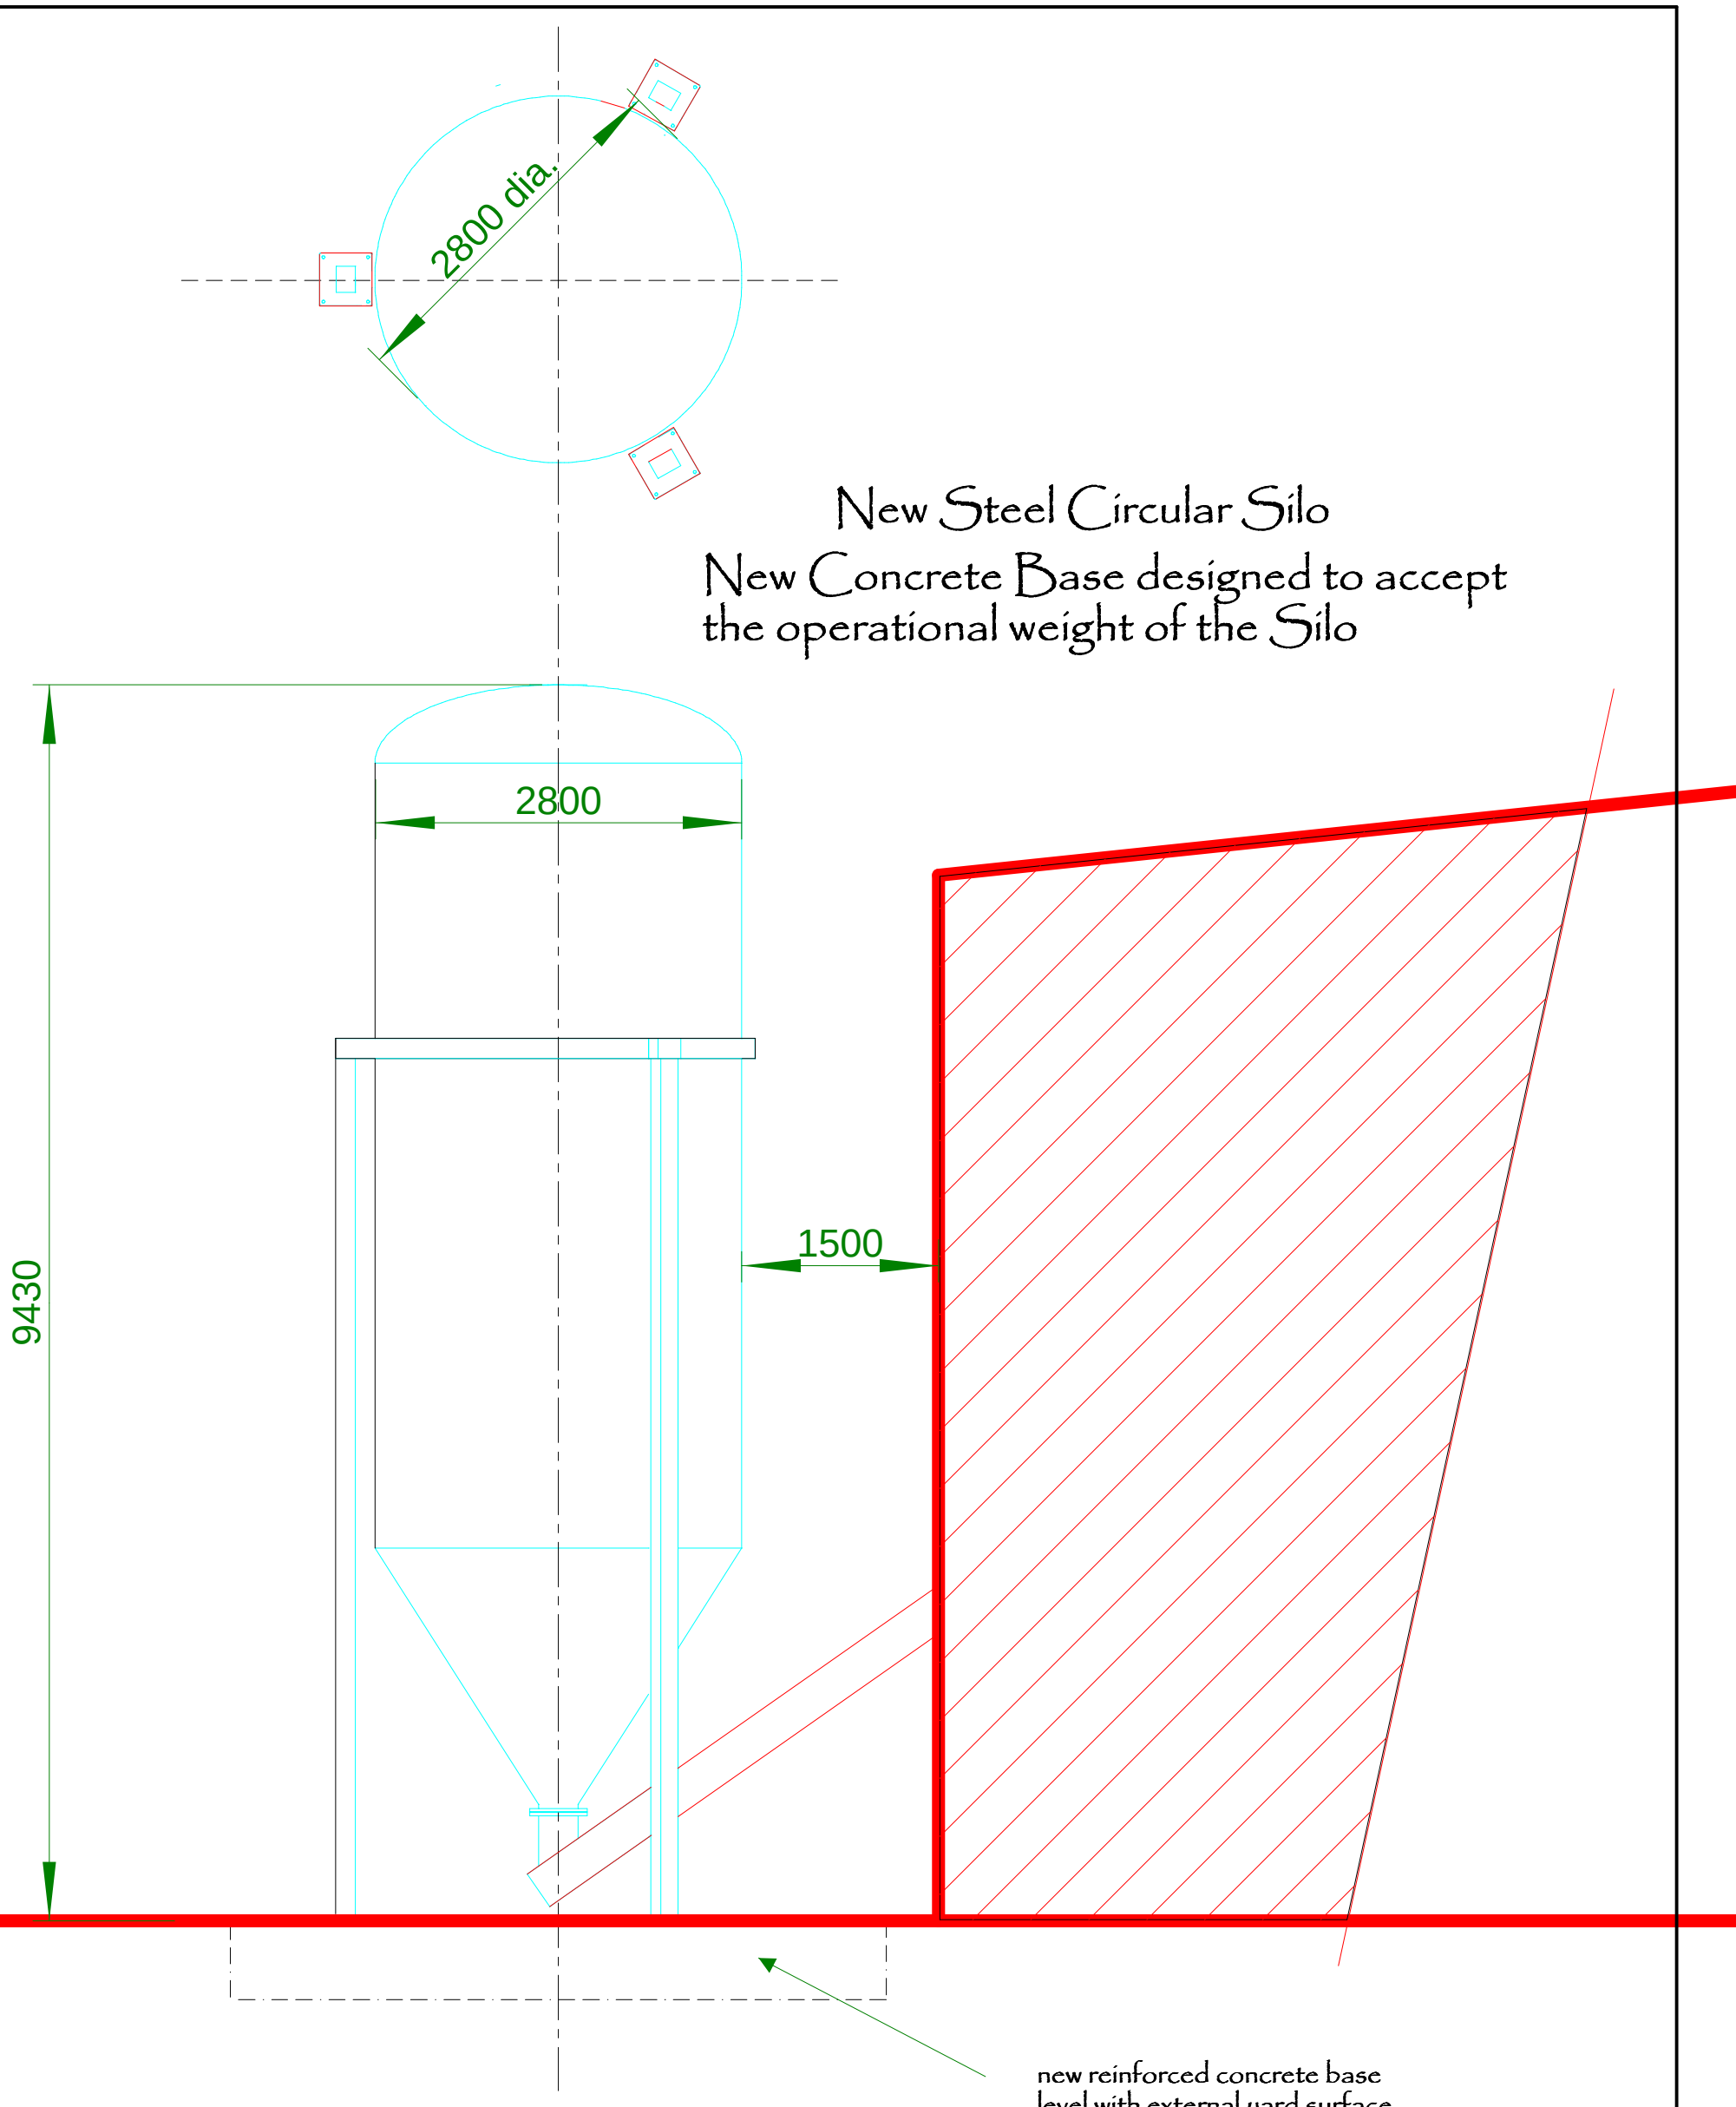


New Steel Circular Silo

New Concrete Base designed to accept the operational weight of the Silo

PROPOSED SILO DETAILS

Scale 1:50 drawing size A3

Proposed New Silo for
Scotts Miracle Grow
Greenworld Park
Sutton Bridge
PE12 9RL

Drawing 004

ScottsMiracle-Gro

RPS
CONSTRUCTION LTD
KINGSTON LODGE - JEKILS GATE
FLEET FEN - HOLBEACH
LINCOLNSHIRE - PE12 8QS
Telephone - 44 (0)1406 424406
Facsimile - 44 (0)1406 426260
e.mail - rpe@rpeconstruction.co.uk