
A

DO NOT SCALE.

IF IN DOUBT REFER TO D.O.

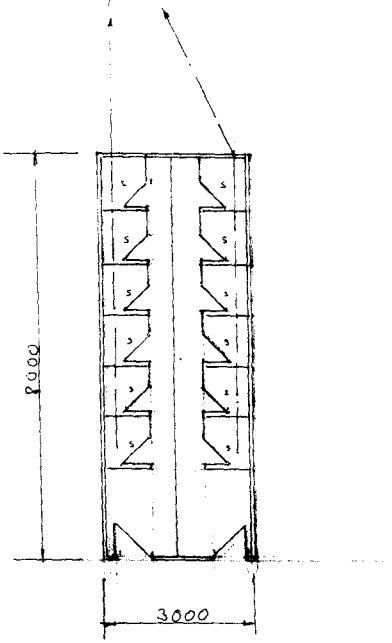

743	2	PROPOSED SHOWER UNIT PLAN			
DRG. No.	ITEM No.	DESCRIPTION	No.		
DRN. EE	DATE 6/2/97	SCALE 1:100	APPRD.		


DESCRIPTION
PROPOSED STUDENT CAMP. 1997/98
FIELD FARM, SUTTON BRIDGE, LINCS.
MESSRS JOHN HARGREAVES & SONS


ERIC N. RHODES, 16, YORK ROAD, WISBECH, CAMB. PE13 2EA Tel 01945 588120

A

DO NOT SCALE.

IF IN DOUBT REFER TO D.O.

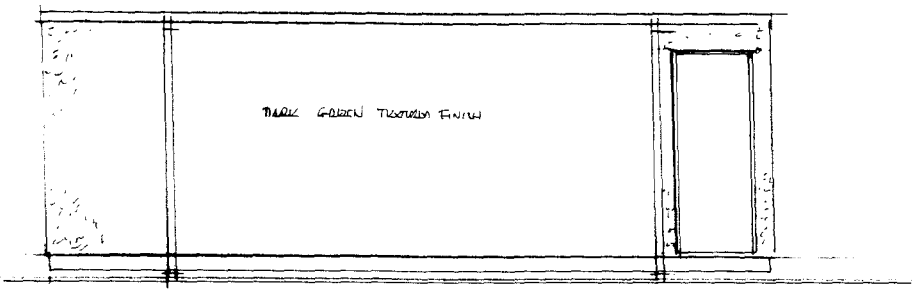

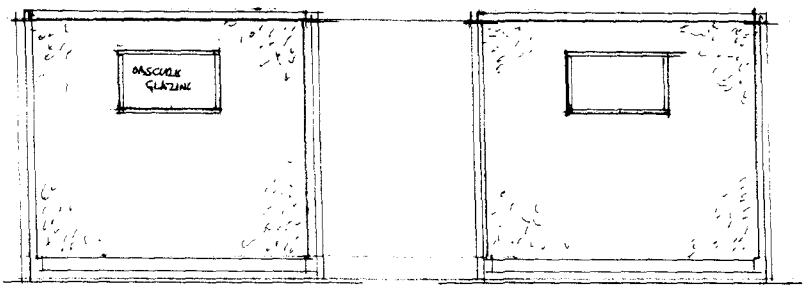

208/97


DRN KR	DATE 26/3/97	SCALE 1:50	APPRD.

ERIC N. RHODES ARTIST AND METAL SMITH
16, YORK ROAD, WISBECH, CAMBS. PE13 2DB


DESCRIPTION
PROPOSED SHOWER UNIT, STUDENT CAMP.
FIELDS FARM, SUTTON BRIDGE, LINCS.
(MESSRS JOHN HARGREAVES & SONS)

PLANNING

24' x 9' - 8 Bay Shower Block

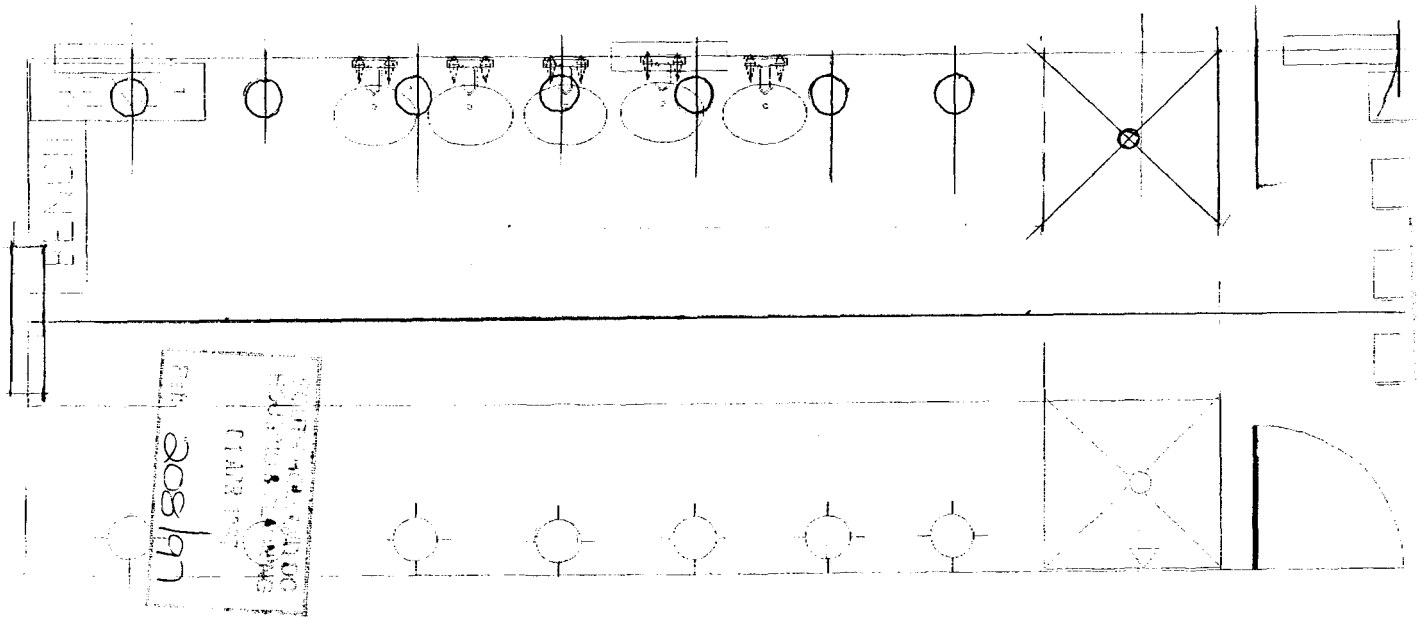

SUGGESTED MODIFICATION UNIT TO PROVIDE 2x SINKS

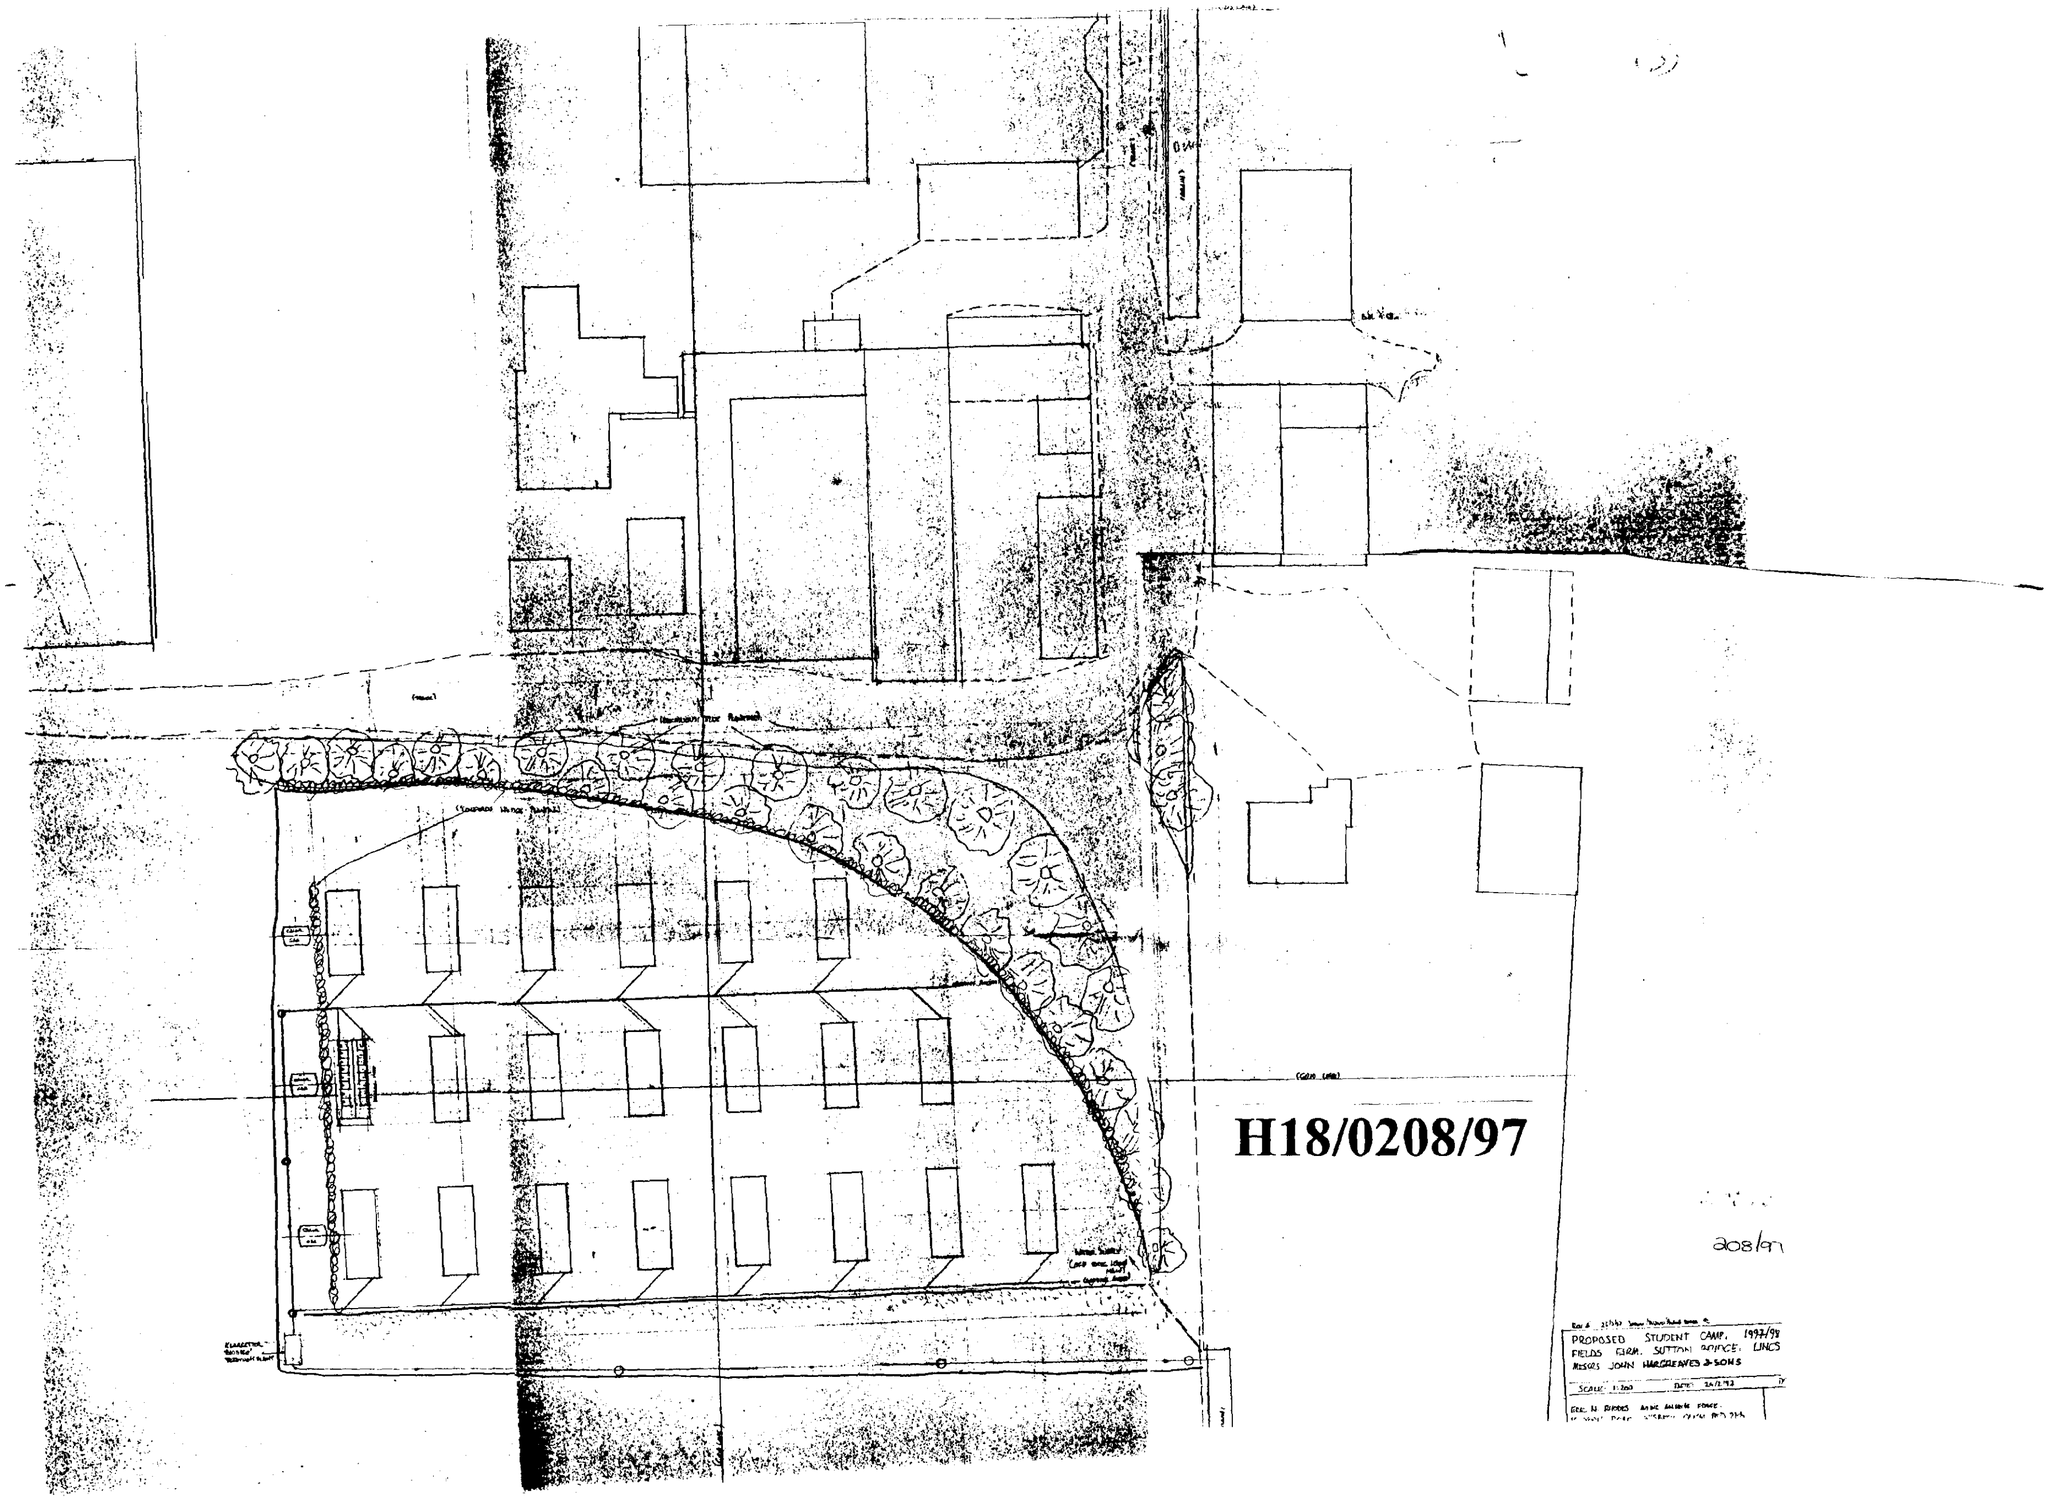

H18/0208/97

208/97

PROPOSED STUDENT CAMP. 1997/98
FIELDS FARM. SUTTON BONNICE. LINCS
ARCHS JOHN HARGREAVES & SONS

SCALE: 1:200 DATE: 26/2/98

(2)