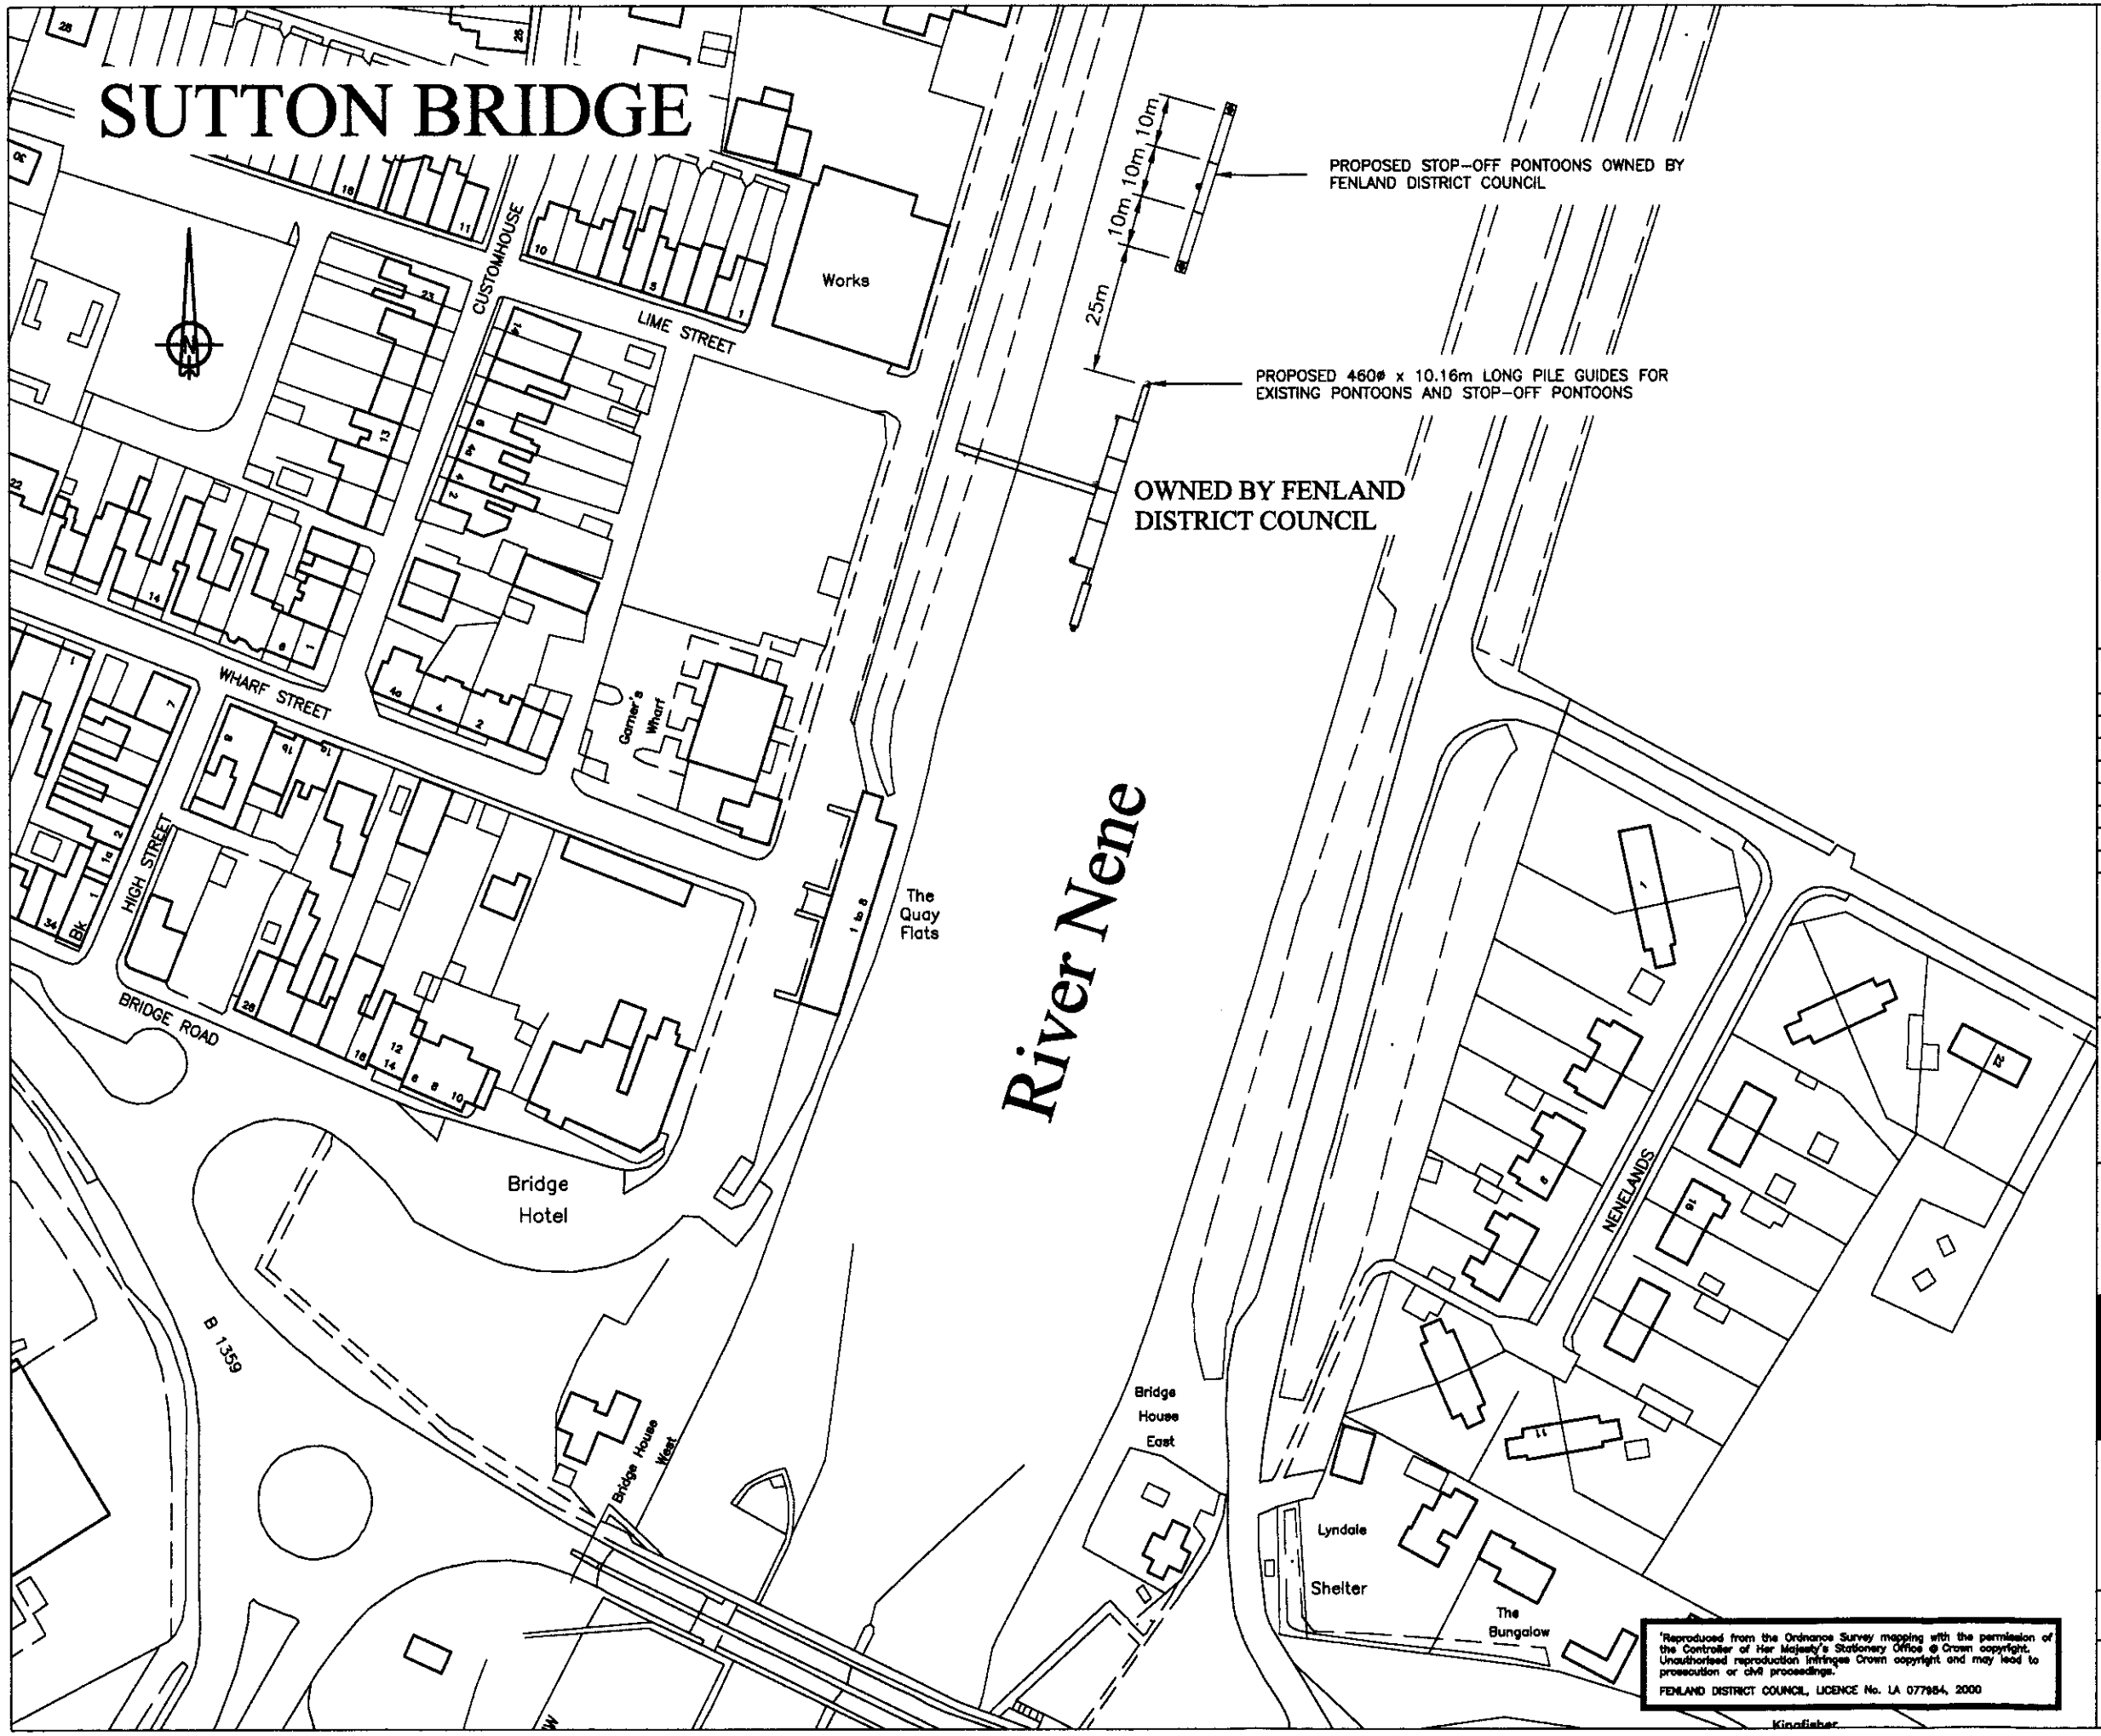

'Reproduced from the Ordnance Survey mapping with the permission of the Controller of Her Majesty's Stationery Office © Crown copyright. Unauthorised reproduction infringes Crown copyright and may lead to prosecution or civil proceedings.'
FENLAND DISTRICT COUNCIL, LICENCE No. LA 077984, 2000

REVISIONS

Rev	Init'l	Date	Description

Fenland District Council
DIRECTORATE OF DEVELOPMENT AND LEISURE SERVICES
Fenland Hall, County Road, March, Cambs., PE15 8NQ

Fenland Construction Management Services
Architecture • Engineering • Property Maintenance • Surveying

Client
HEAD OF ENGINEERING SERVICES

Job Title
PORT SUTTON BRIDGE

Drawing Title
PLAN OF EXISTING AND PROPOSED PONTOON INSTALLATIONS

Designed	Drawn	Checked	Date
D.F.	D.F.	G.W.G.	11/00

Scales
1:1250

Drawing No.
P17/2