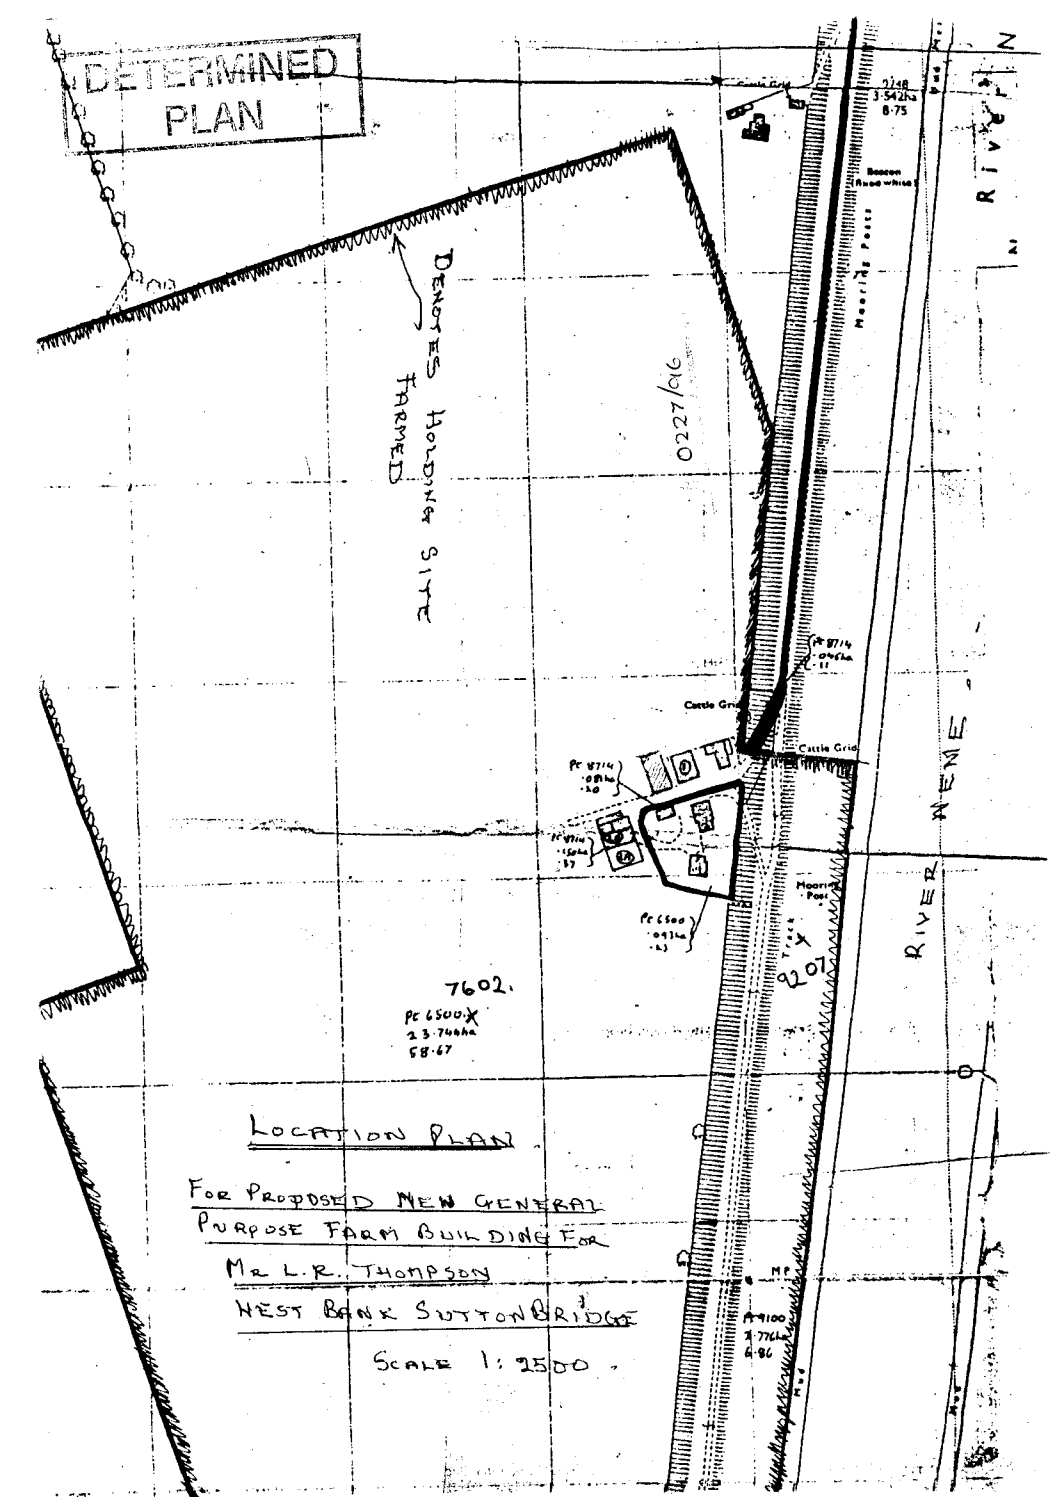

DETERMINED
PLAN
DENOTES HOLDING SITE
FARMED
0227/016
RIVER
NENE
Beacon
(Red white)
Moorings Posts
Cattle Grid
Cattle Grid
Moorings Posts
7602.
Pc 6500
23.746ha
58.67
Pc 6500
0.91ha
LOCATION PLAN
FOR PROPOSED NEW GENERAL
PURPOSE FARM BUILDING FOR
MR L.R. THOMPSON
WEST BANK SUTTON BRIDGE
SCALE 1:2500