

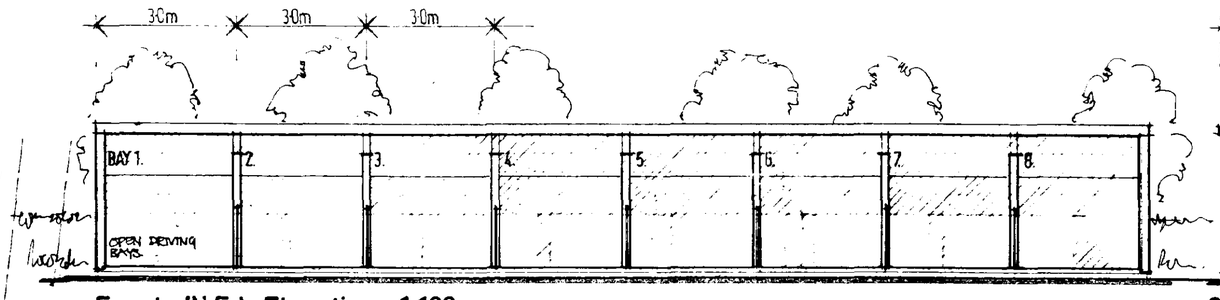



Front (N.E.) Elevation 1:100

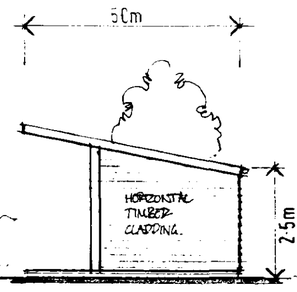

Side (N.W.) Elevation 1:100

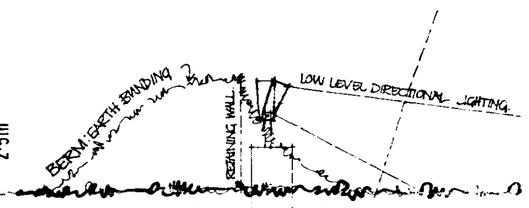


BERM LIGHTING Side Elevation 1:50

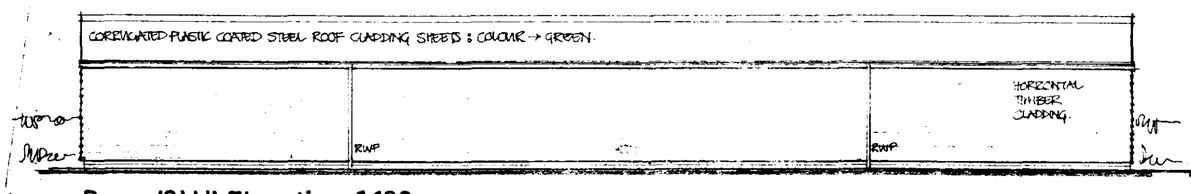


Rear (S.W.) Elevation 1:100



Side (S.E.) Elevation 1:100

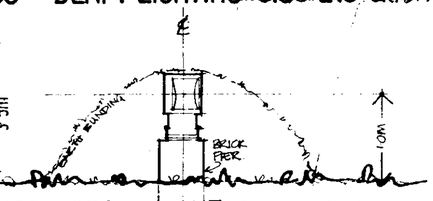

BERM LIGHTING Front Elevation 1:50

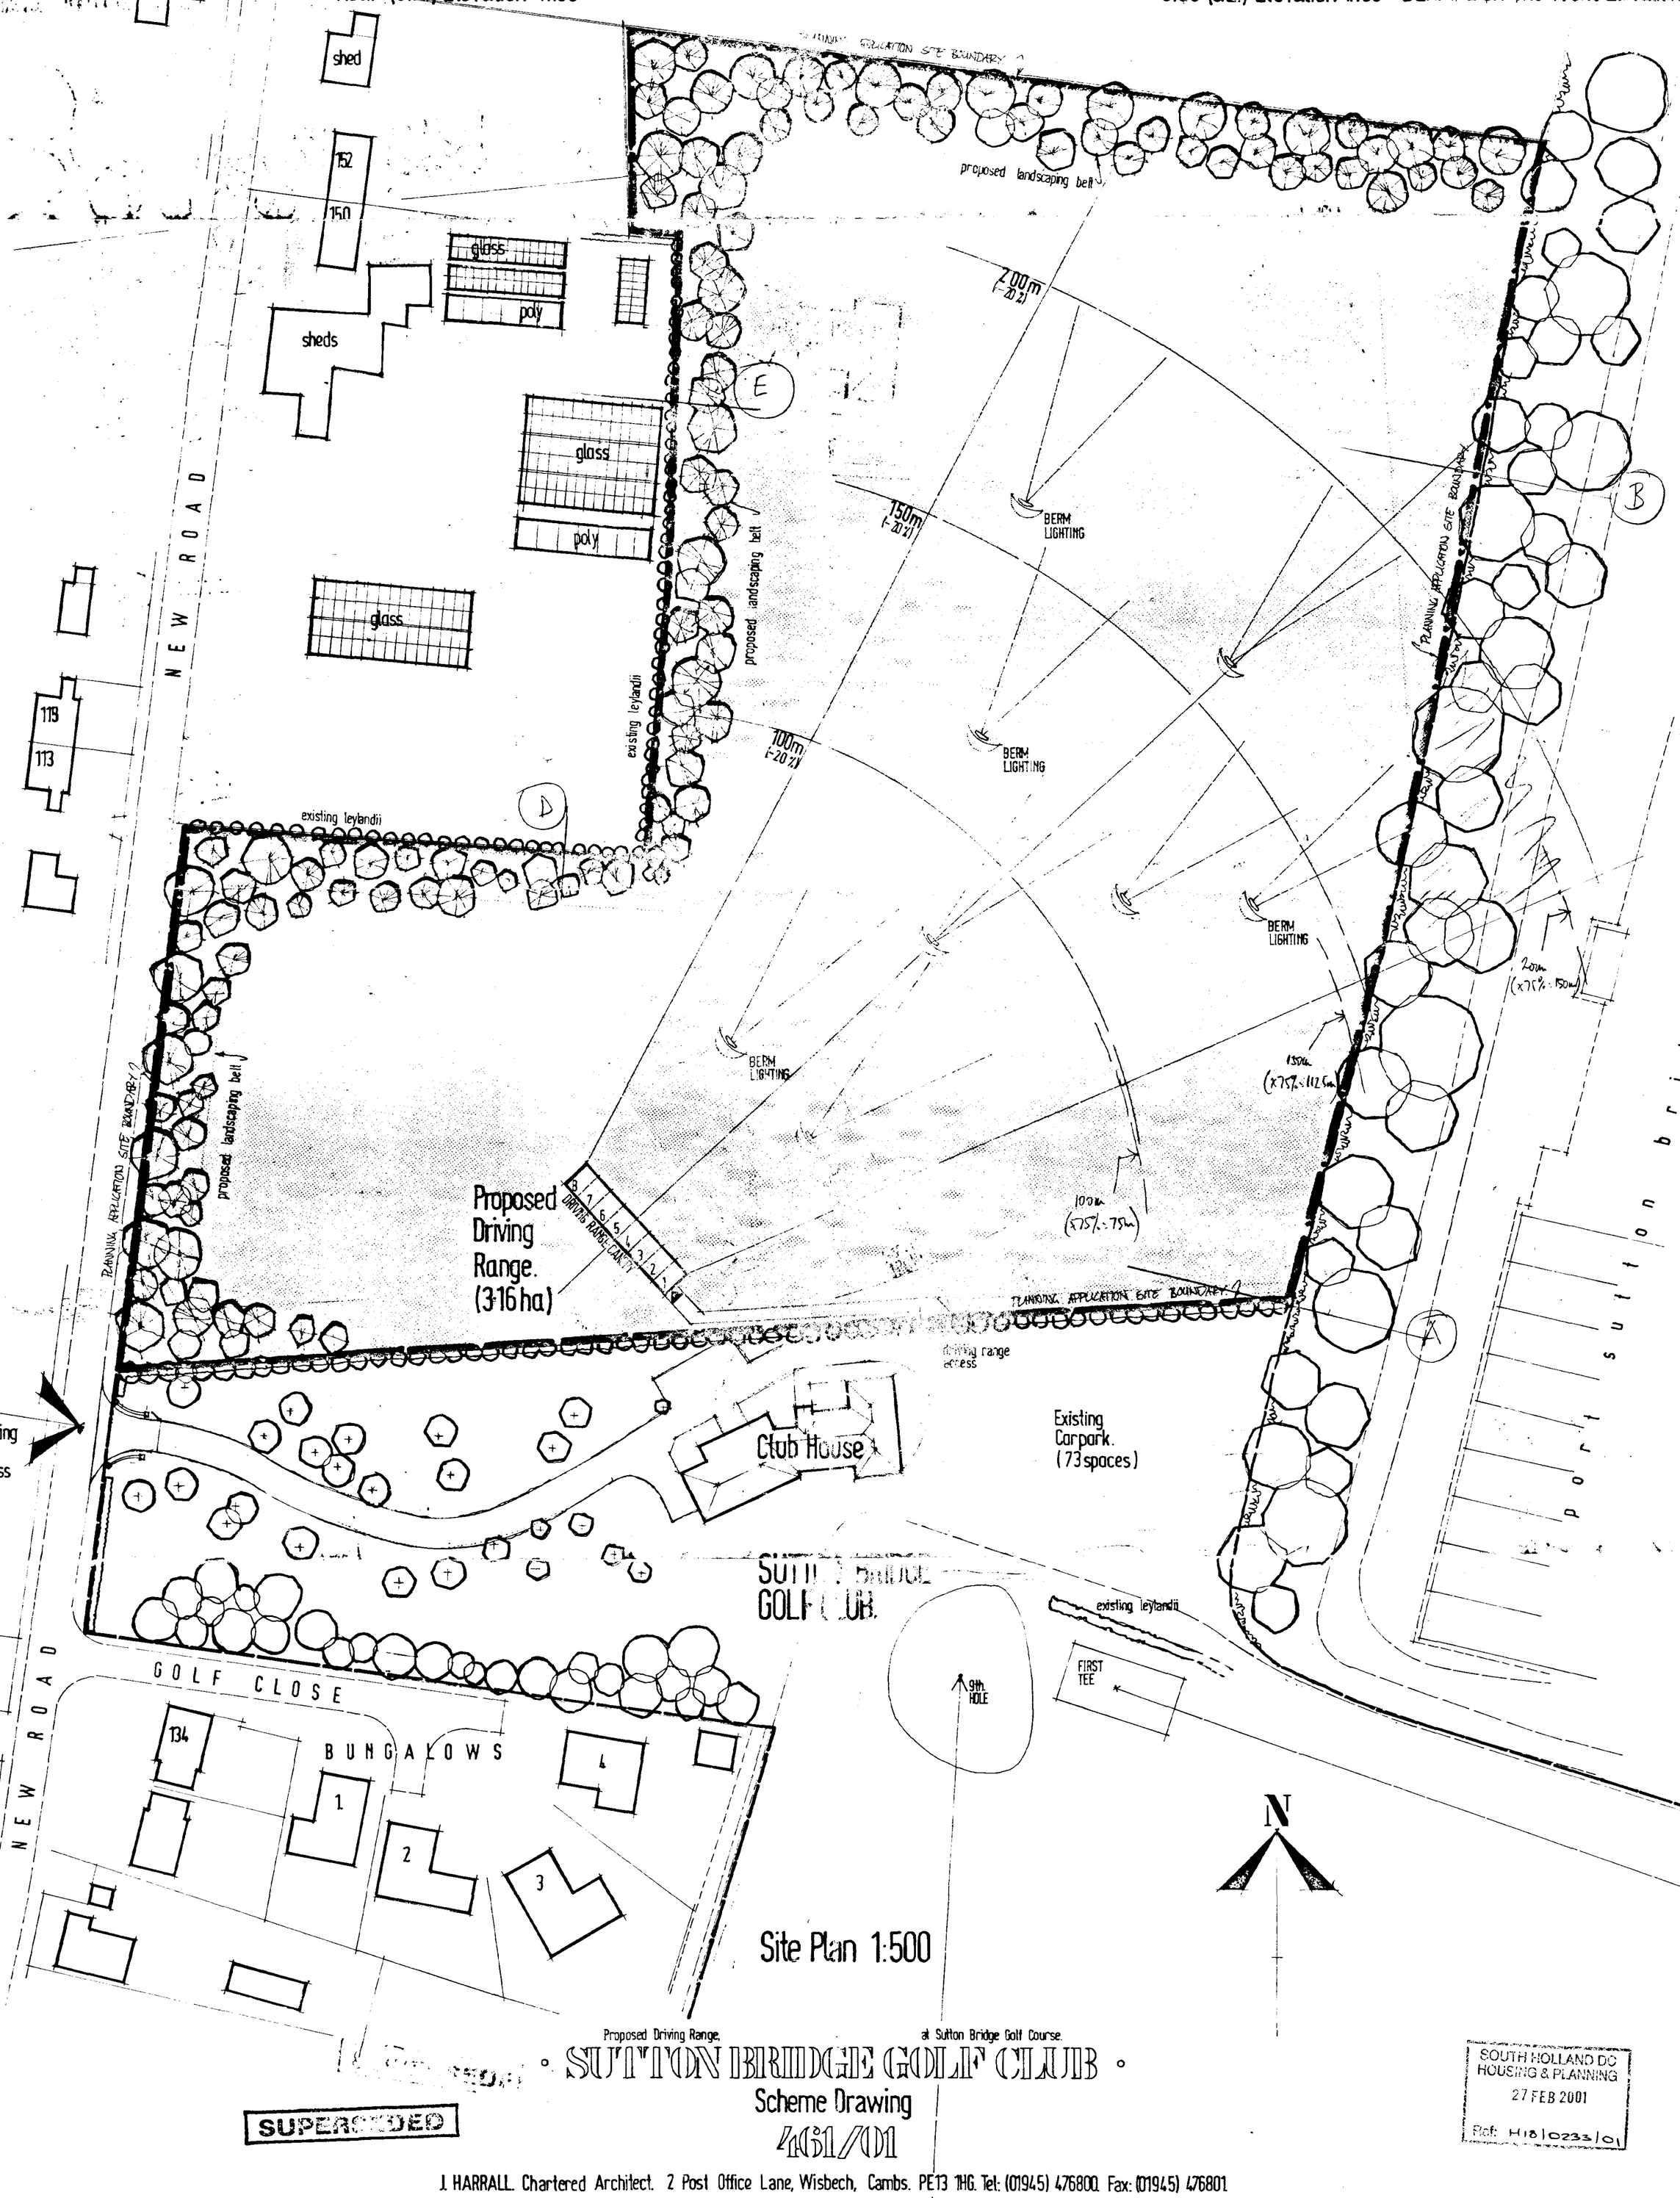

Site Plan 1:500

Proposed Driving Range, at Sutton Bridge Golf Course.

SUTTON BRIDGE GOLF CLUB


Scheme Drawing

461/01

SUPERSEDED

SOUTH HOLLAND DC
HOUSING & PLANNING
27 FEB 2001
Ref: H/810233/01

J. HARRALL. Chartered Architect. 2 Post Office Lane, Wisbech, Cambs. PE13 1HG. Tel: (01945) 476800. Fax: (01945) 476801

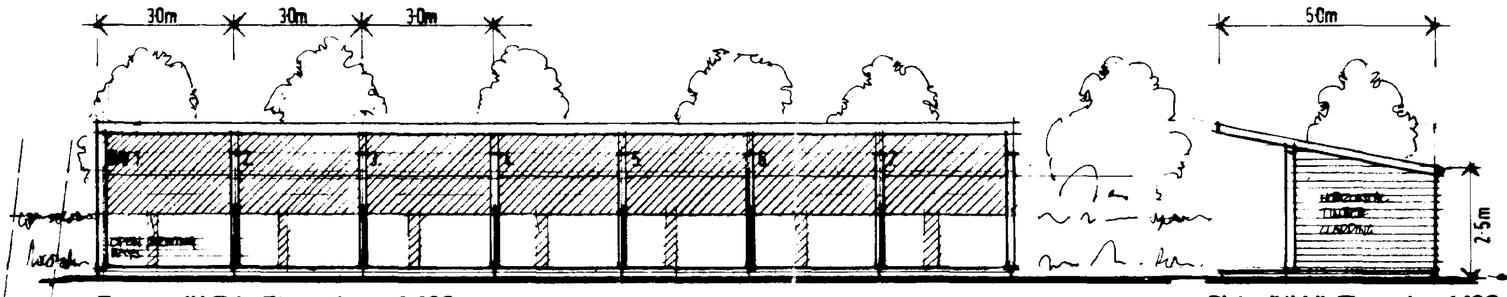


Front (N.E.) Elevation 1:100

Side (N.W.) Elevation 1:100




BERM LIGHTING Side Elevation 1:50

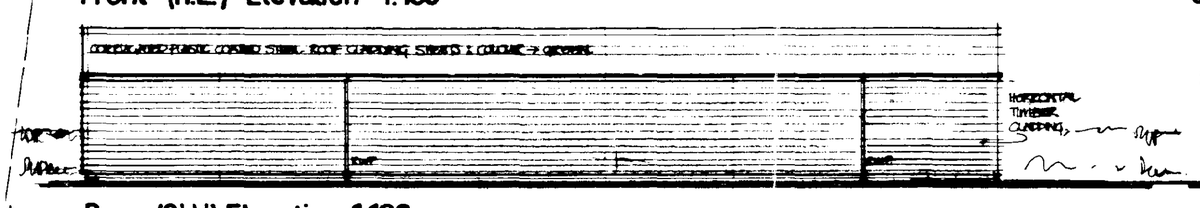


Rear (S.W.) Elevation 1:100

Side (S.E.) Elevation 1:100

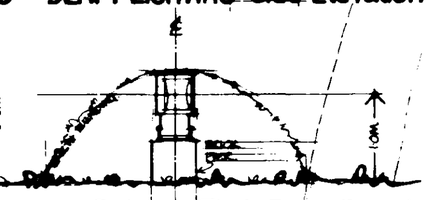

BERM LIGHTING Front Elevation 1:50

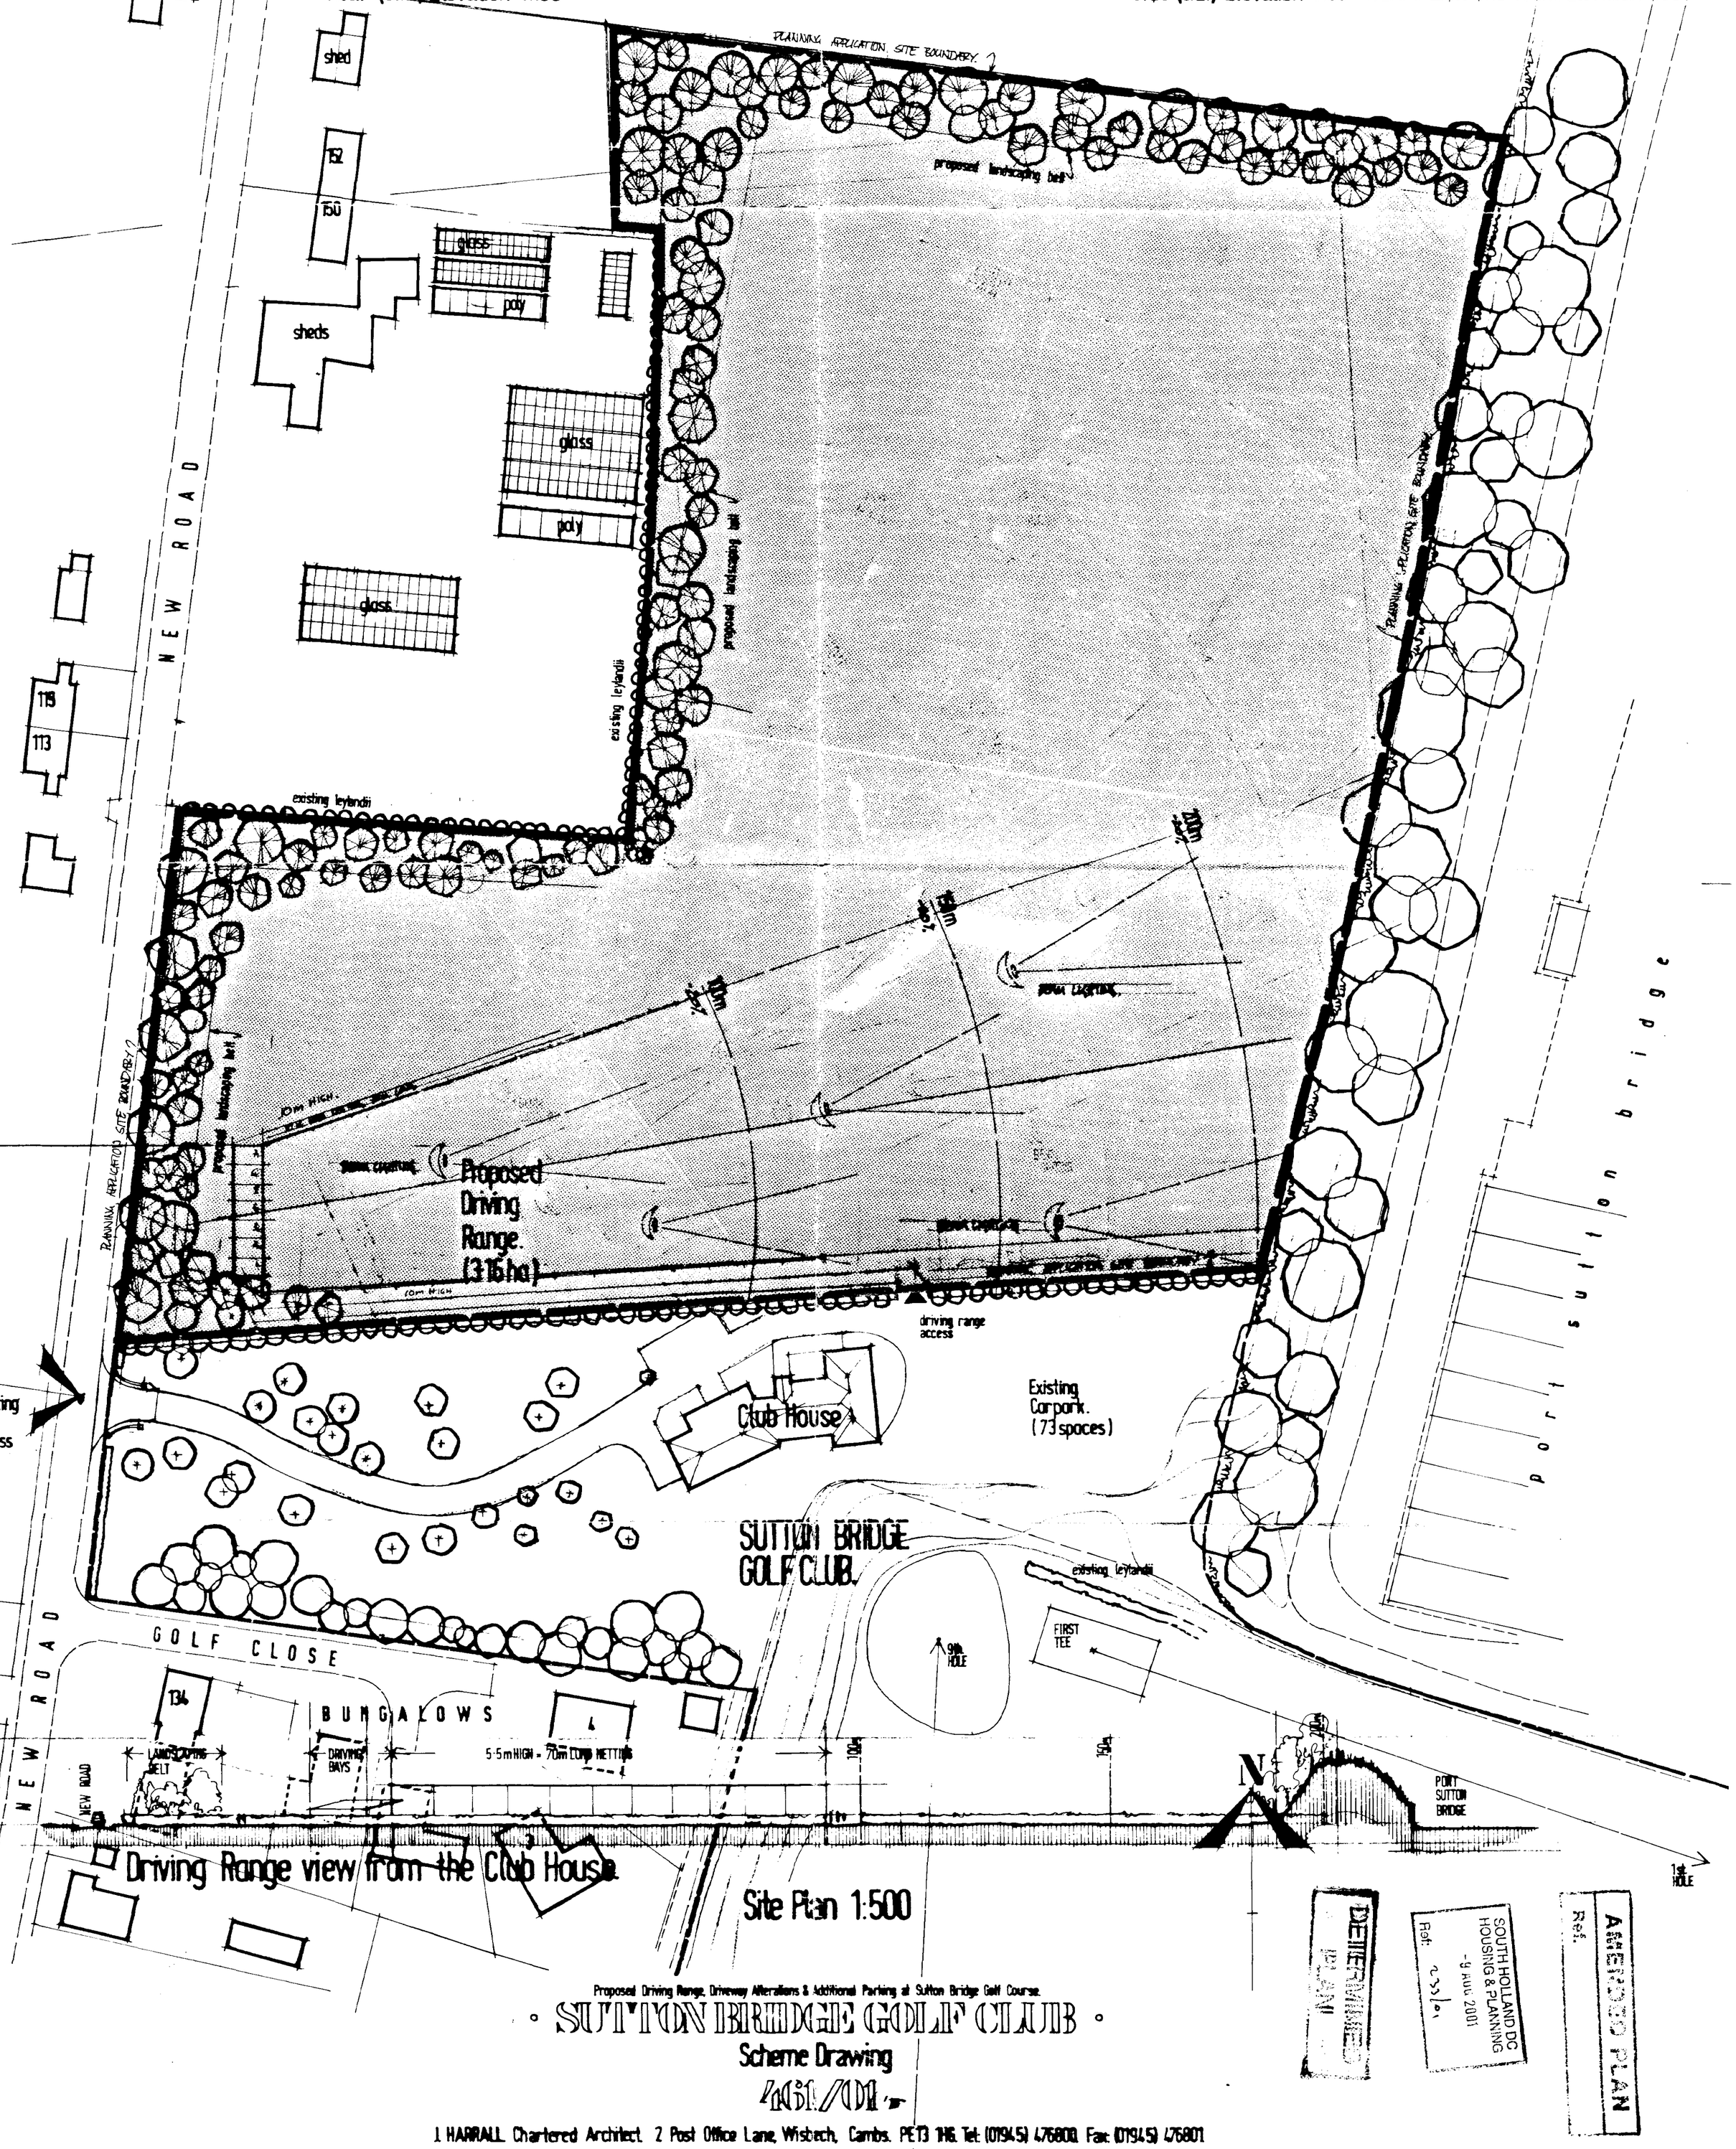

Driving Range view from the Club House

Site Plan 1:500

Proposed Driving Range, Driveway Alterations & Additional Parking at Sutton Bridge Golf Course.

SUTTON BRIDGE GOLF CLUB

Scheme Drawing


P/481/01

J. HARRALL Chartered Architect 2 Post Office Lane, Wisbech, Cambs. PE13 1HG. Tel: (01945) 476800. Fax: (01945) 476801

DETERMINED PLANS


SOUTH HOLLAND DC HOUSING & PLANNING - 9 AUG 2001 Ref. H/481/01

AMENDED PLAN Ref.

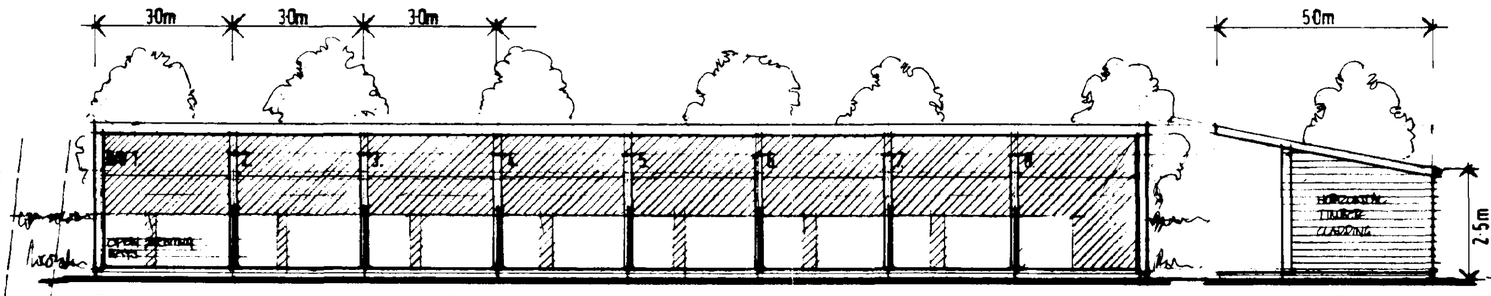


Front (N.E.) Elevation 1:100


Side (N.W.) Elevation 1:100

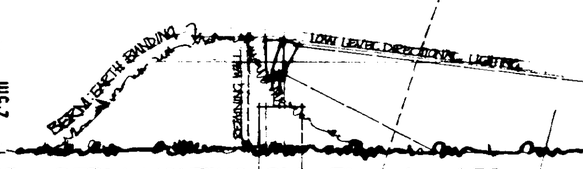


BERM LIGHTING Side Elevation 1:50

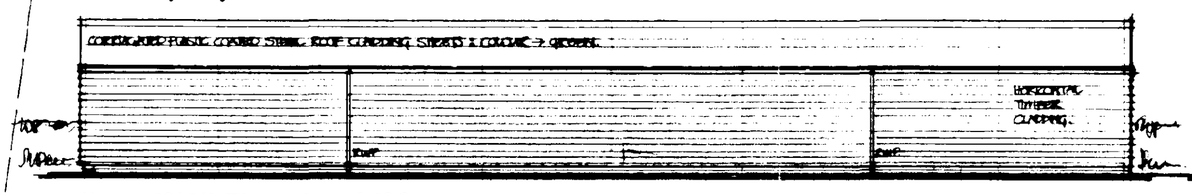


Rear (S.W.) Elevation 1:100

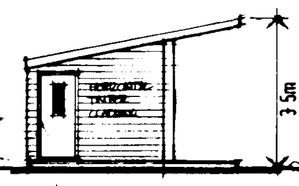

Side (S.E.) Elevation 1:100

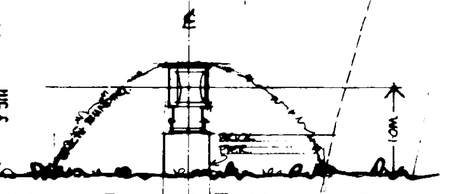

BERM LIGHTING Front Elevation 1:50

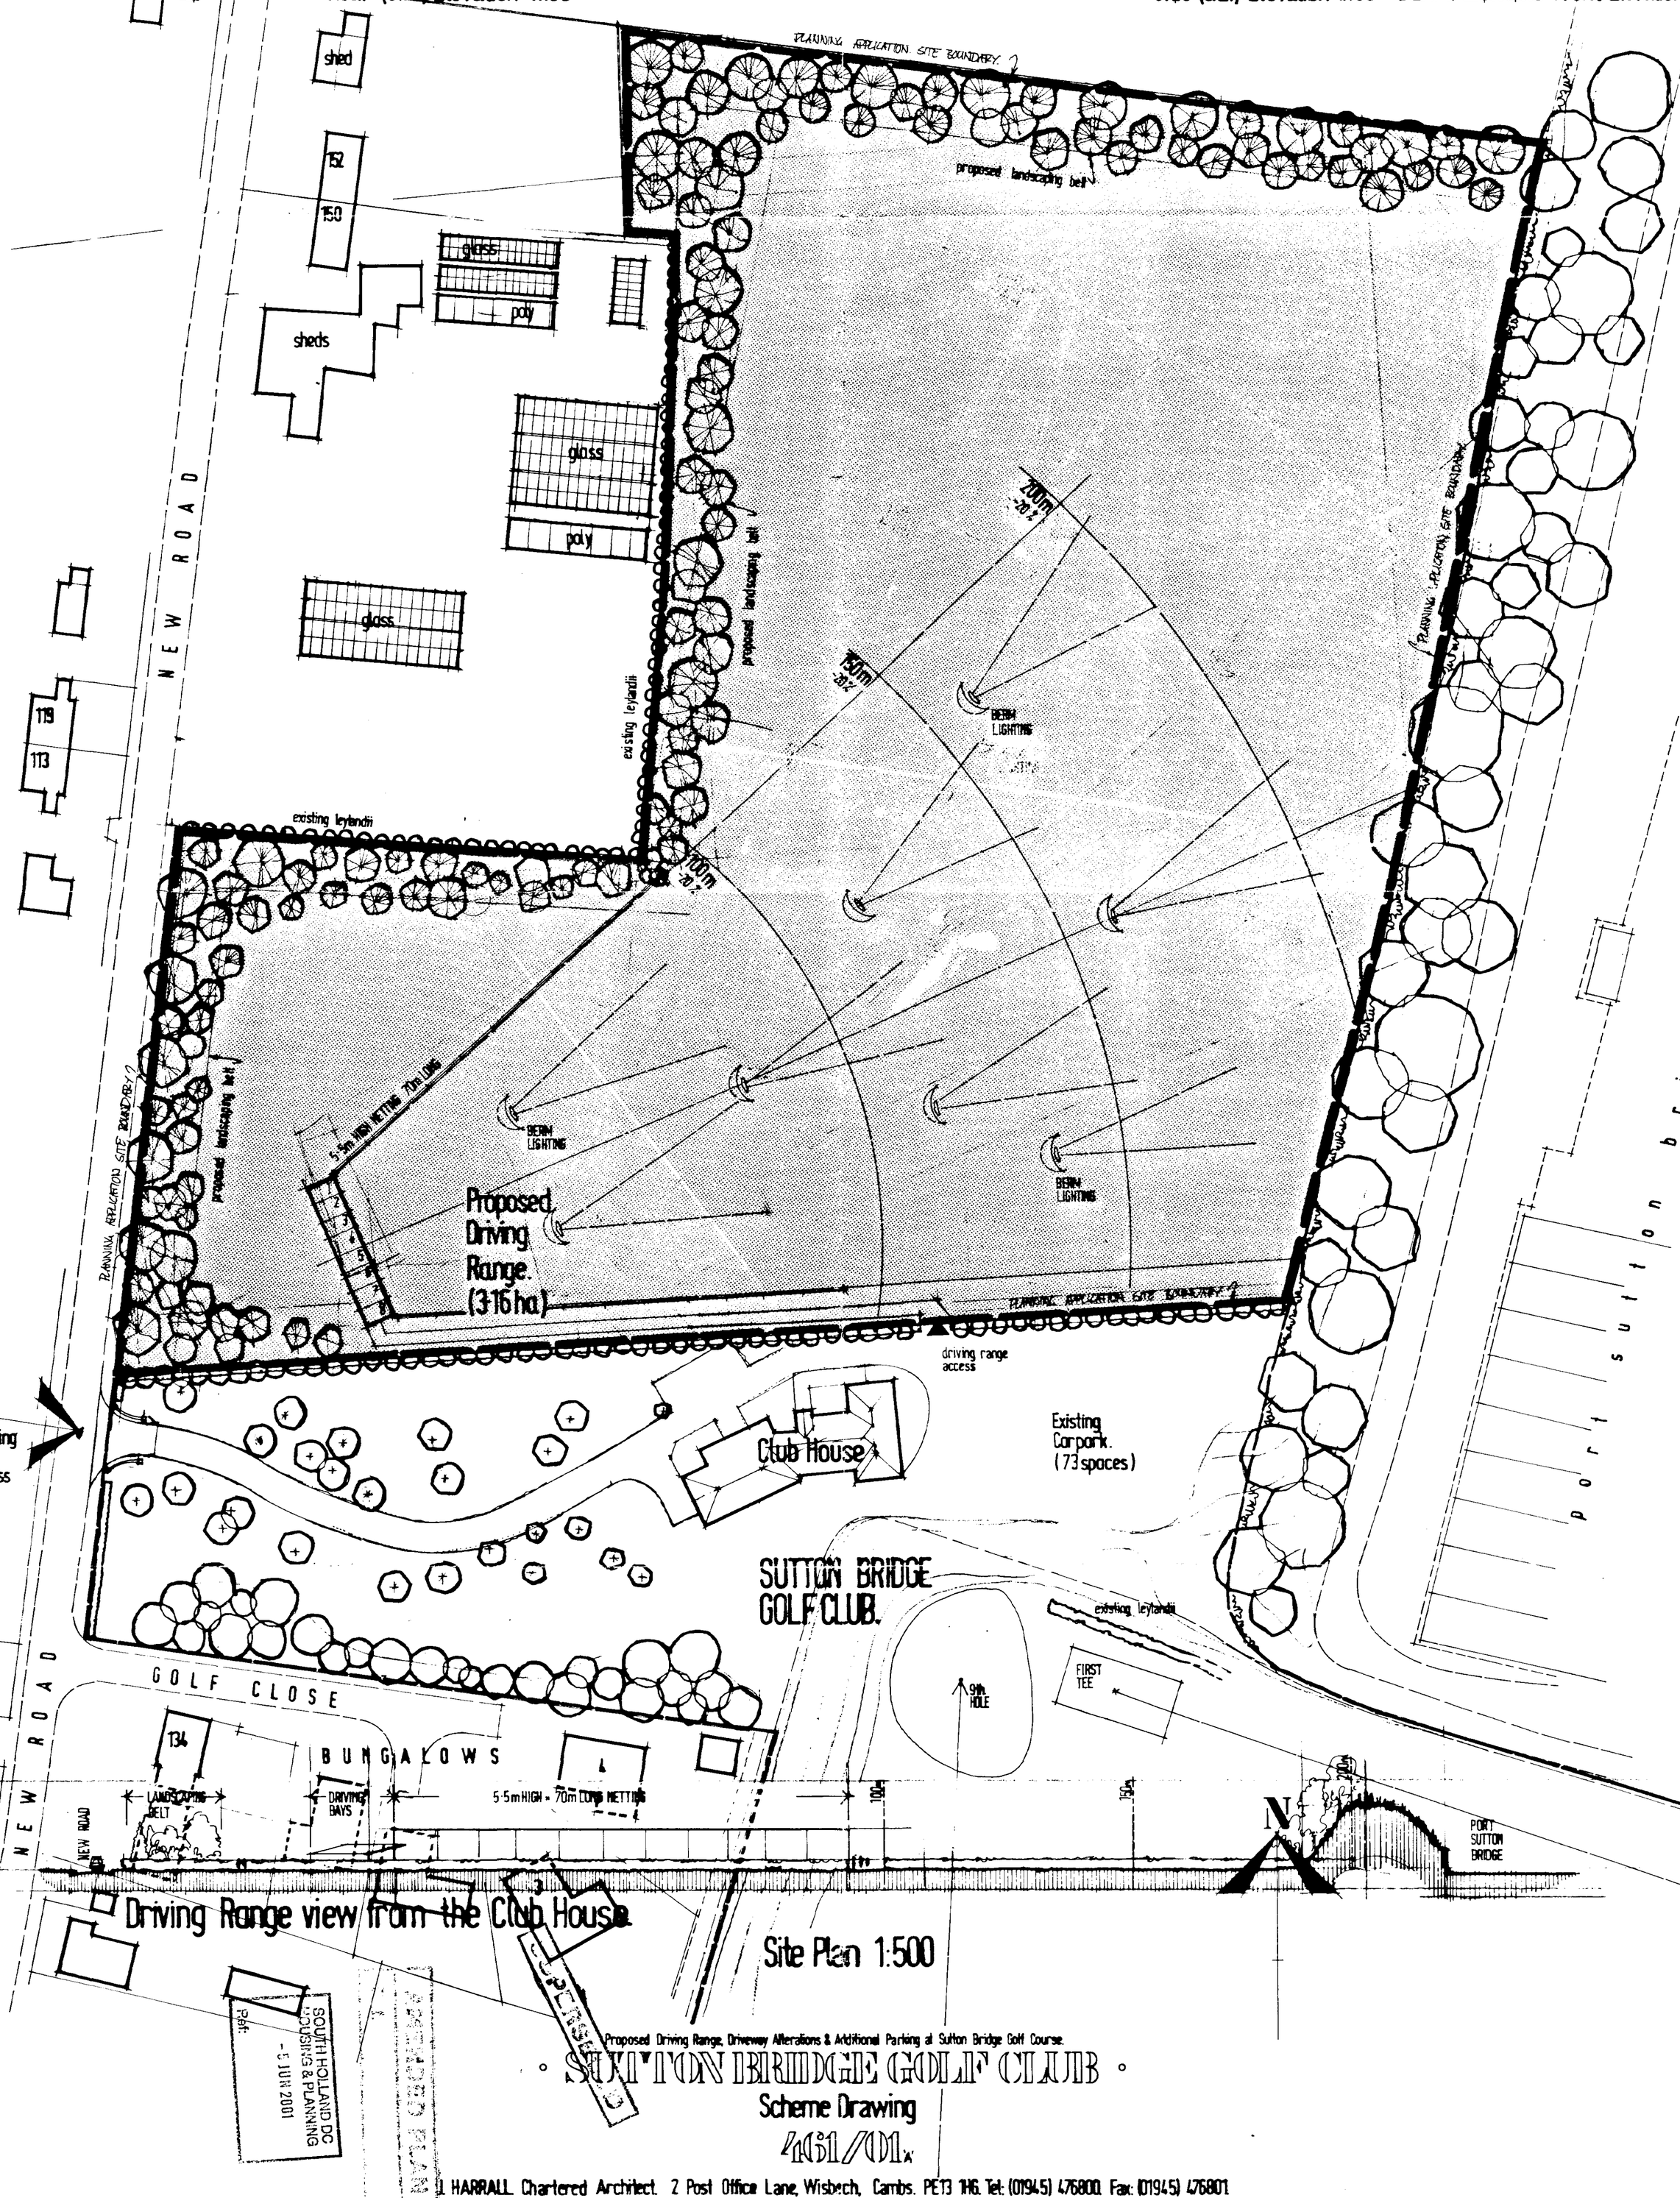

Driving Range view from the Club House

Site Plan 1:500


Proposed Driving Range, Driveway Alterations & Additional Parking at Sutton Bridge Golf Course.


SUTTON BRIDGE GOLF CLUB

Scheme Drawing

M61/01A

L HARRALL Chartered Architect. 2 Post Office Lane, Wisbech, Cambs. PE13 1HG. Tel: (01945) 476800. Fax: (01945) 476801

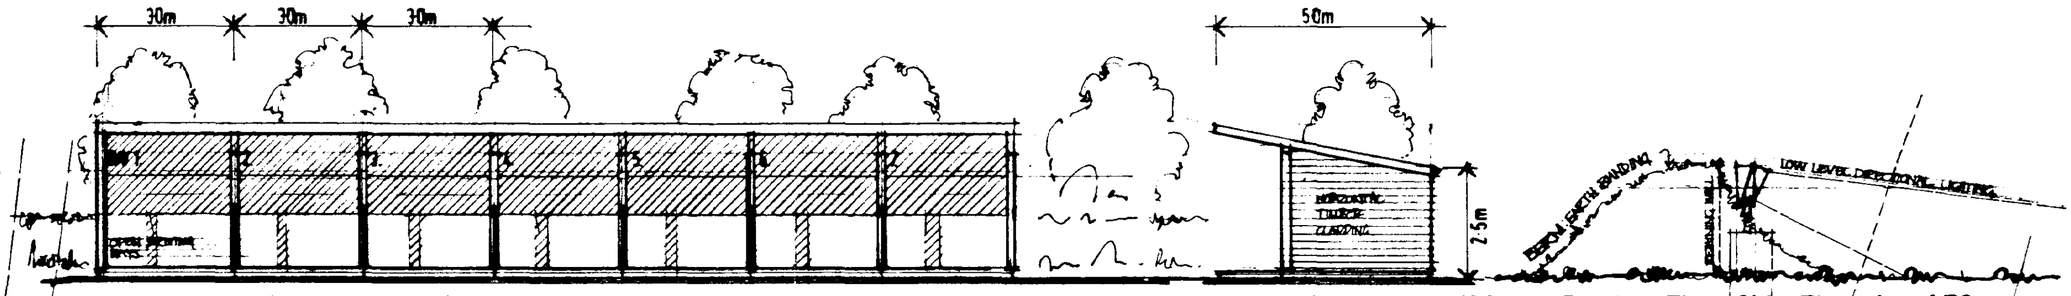
30m
30m
30m
5.0m
2.5m
Front (N.E.) Elevation 1:100
Side (N.W.) Elevation 1:100
BERM LIGHTING Side Elevation 1:50
Rear (S.W.) Elevation 1:100
3.5m
Side (S.E.) Elevation 1:100
BERM LIGHTING Front Elevation 1:50

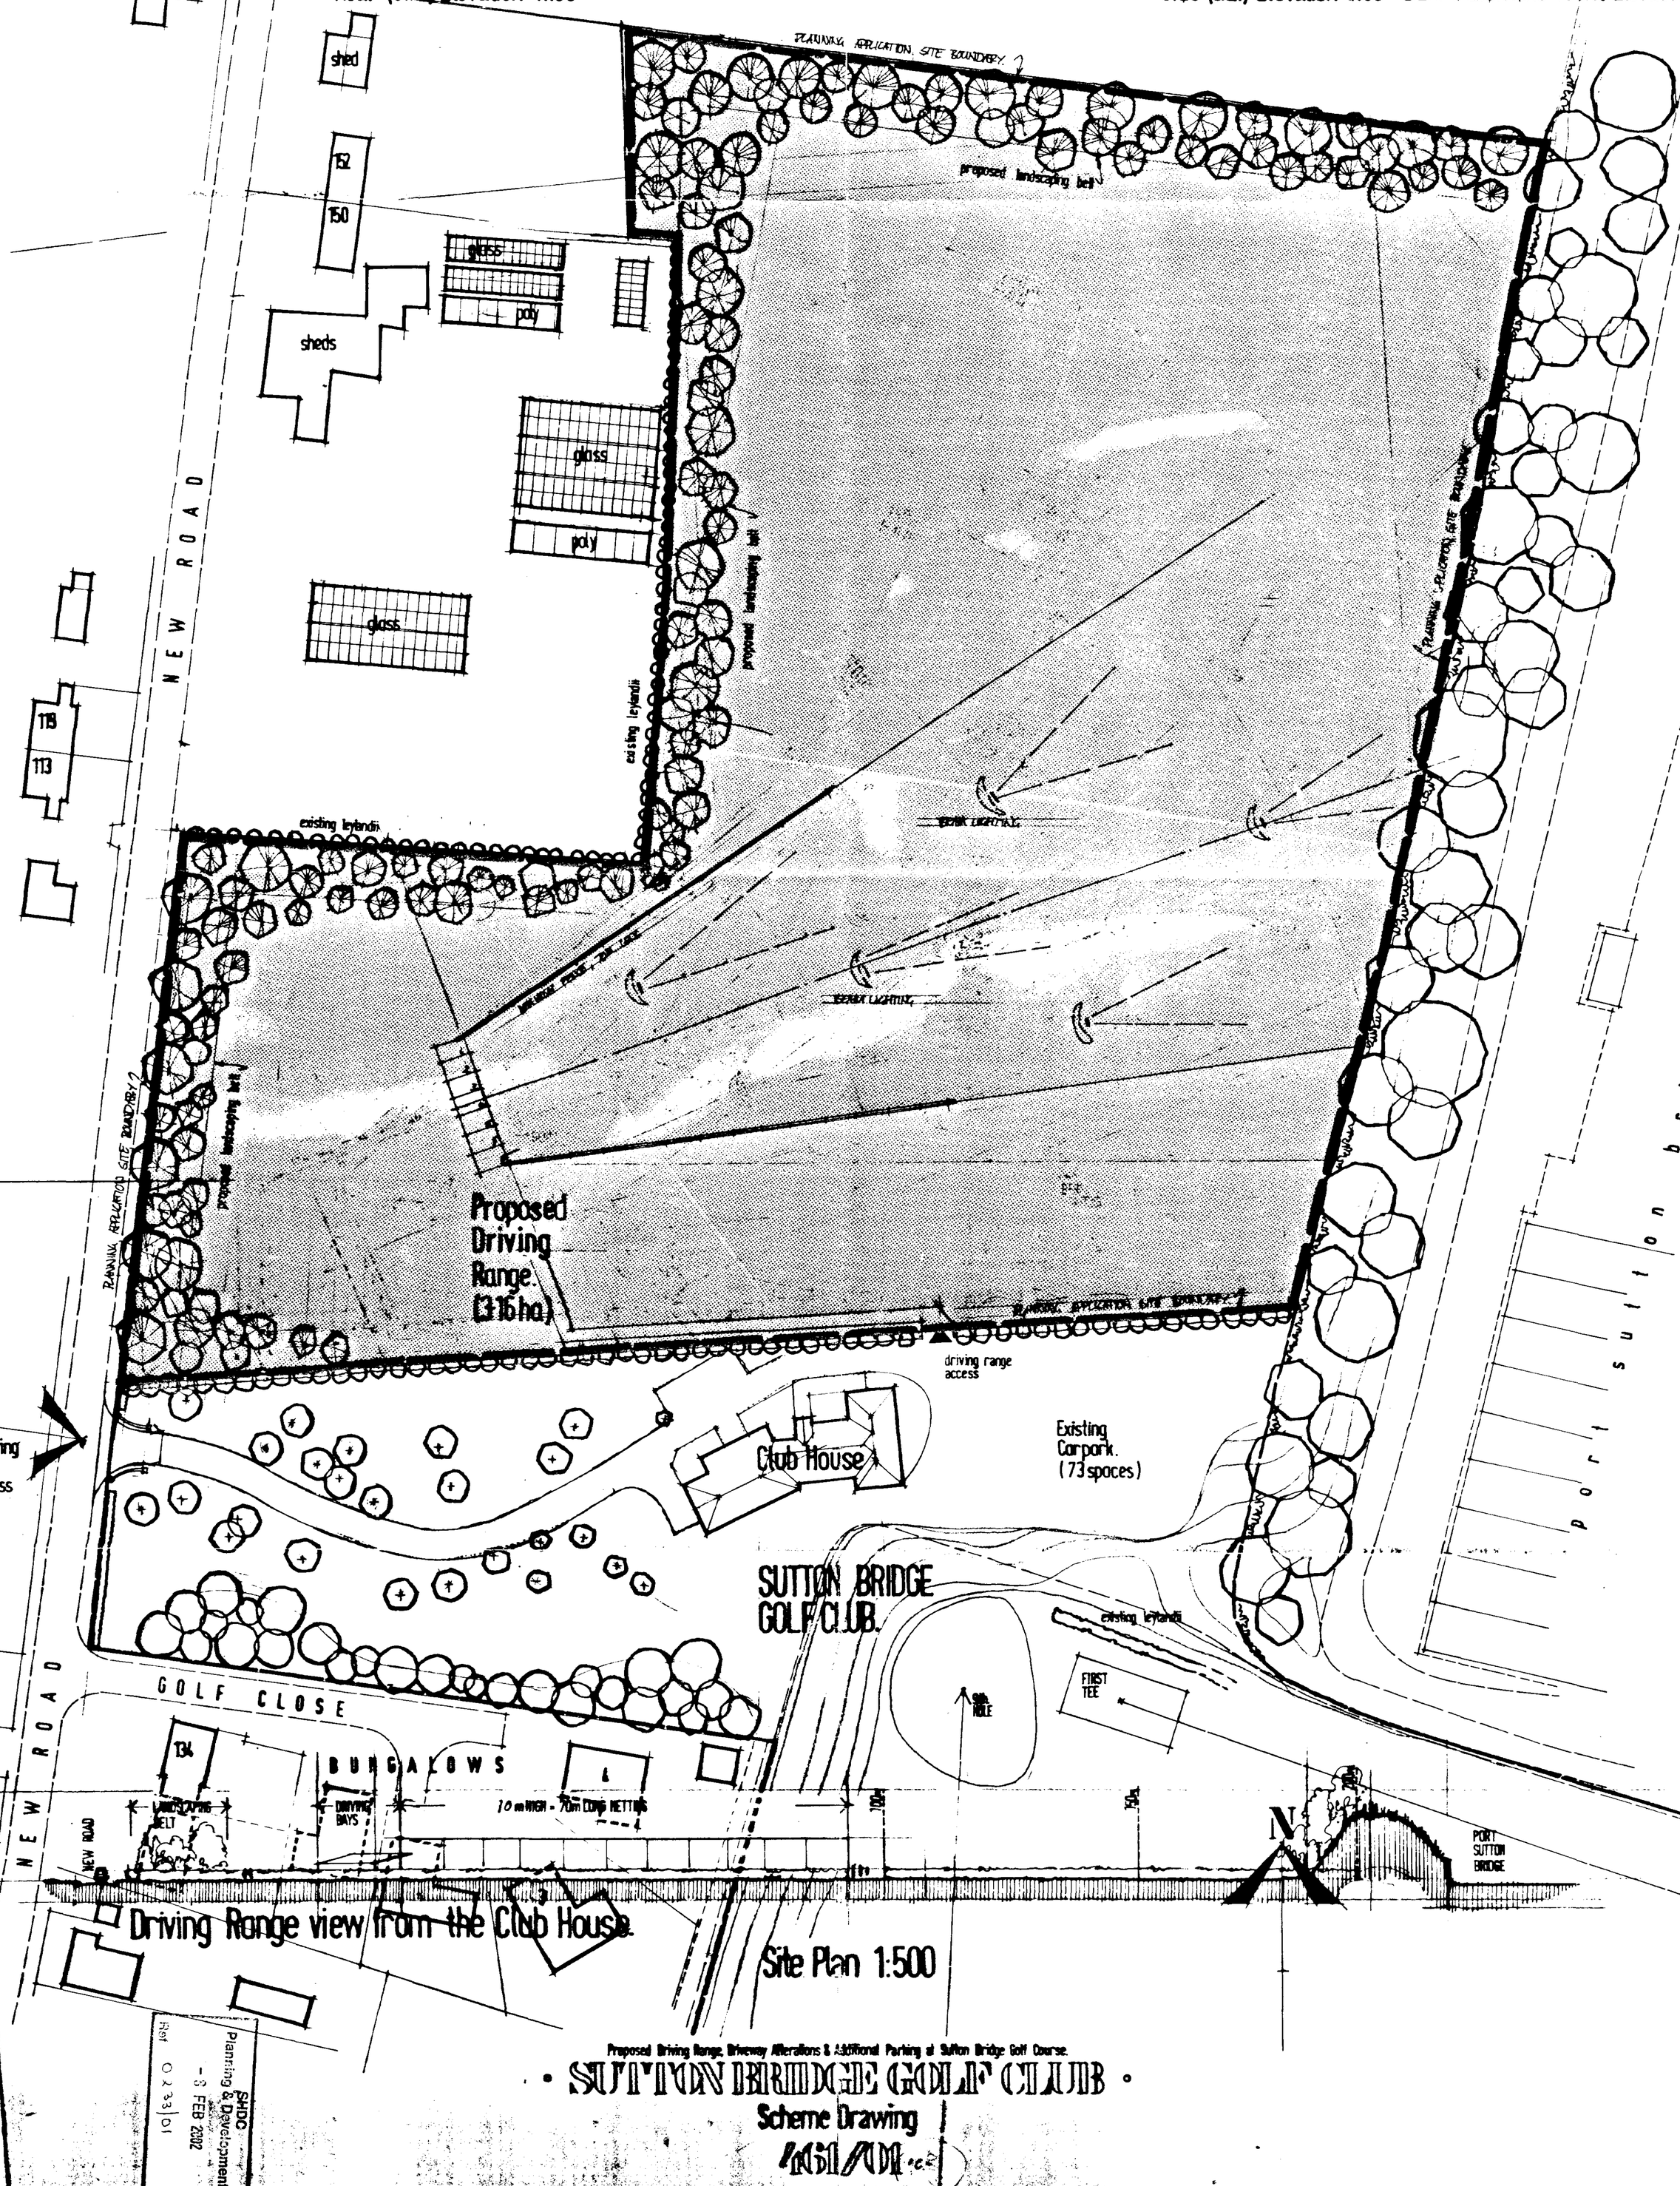
shed
152
150
glass
poly
sheds
glass
poly
glass
NEW ROAD
115
113
existing leylandii
proposed landscaping belt
PLANNING APPLICATION SITE BOUNDARY
proposed landscaping belt
existing leylandii
PLANNING APPLICATION SITE BOUNDARY
Proposed
Driving
Range.
(3.16 ha)
PLANNING APPLICATION SITE BOUNDARY
driving range
access
Existing
Site
Access
Club House
Existing
Carpark.
(73 spaces)
SUTTON BRIDGE
GOLF CLUB.
existing leylandii
FIRST
TEE
GOLF CLOSE
134
BUNGALOWS
DRIVING
BAYS
10 m HIGH - 70m LONG NETTING
NEW ROAD
PORT
SUTTON
BRIDGE
Driving Range view from the Club House.
Site Plan 1:500
AMENDED PLAN
Ref. 03
Planning & Development
- 8 FEB 2002
Ref. 02/33/01
Proposed Driving Range, Driveway Alterations & Additional Parking at Sutton Bridge Golf Course.
• SUTTON BRIDGE GOLF CLUB •
Scheme Drawing