

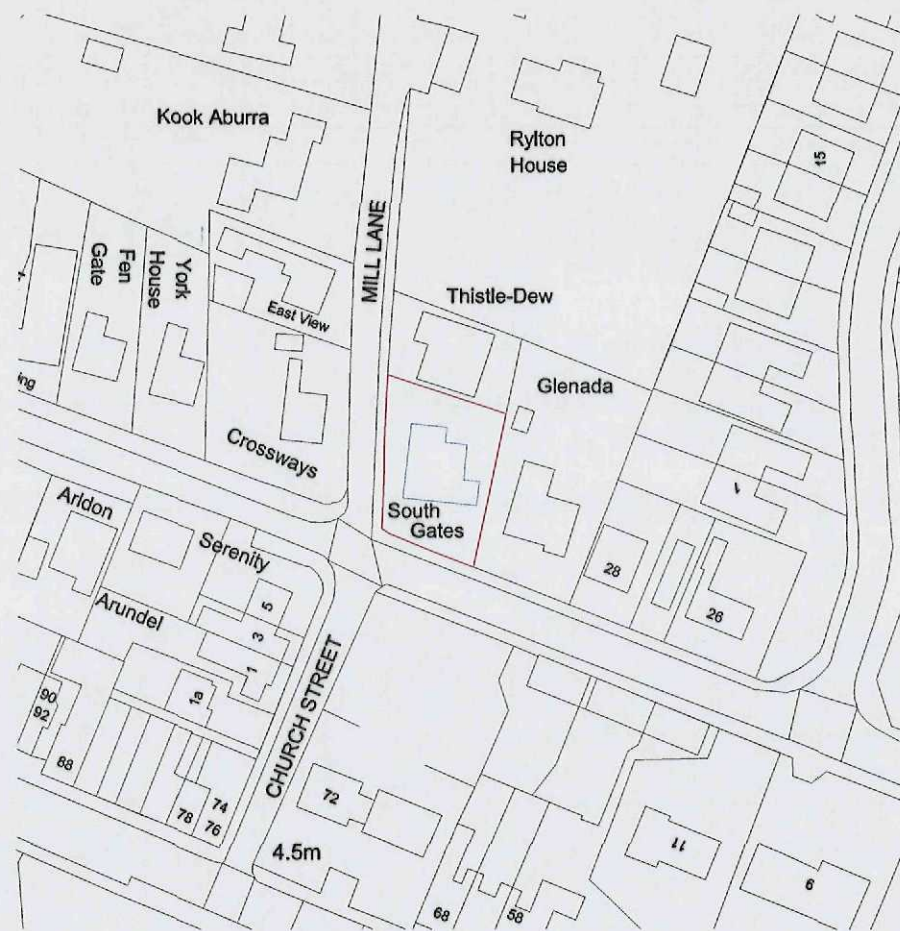


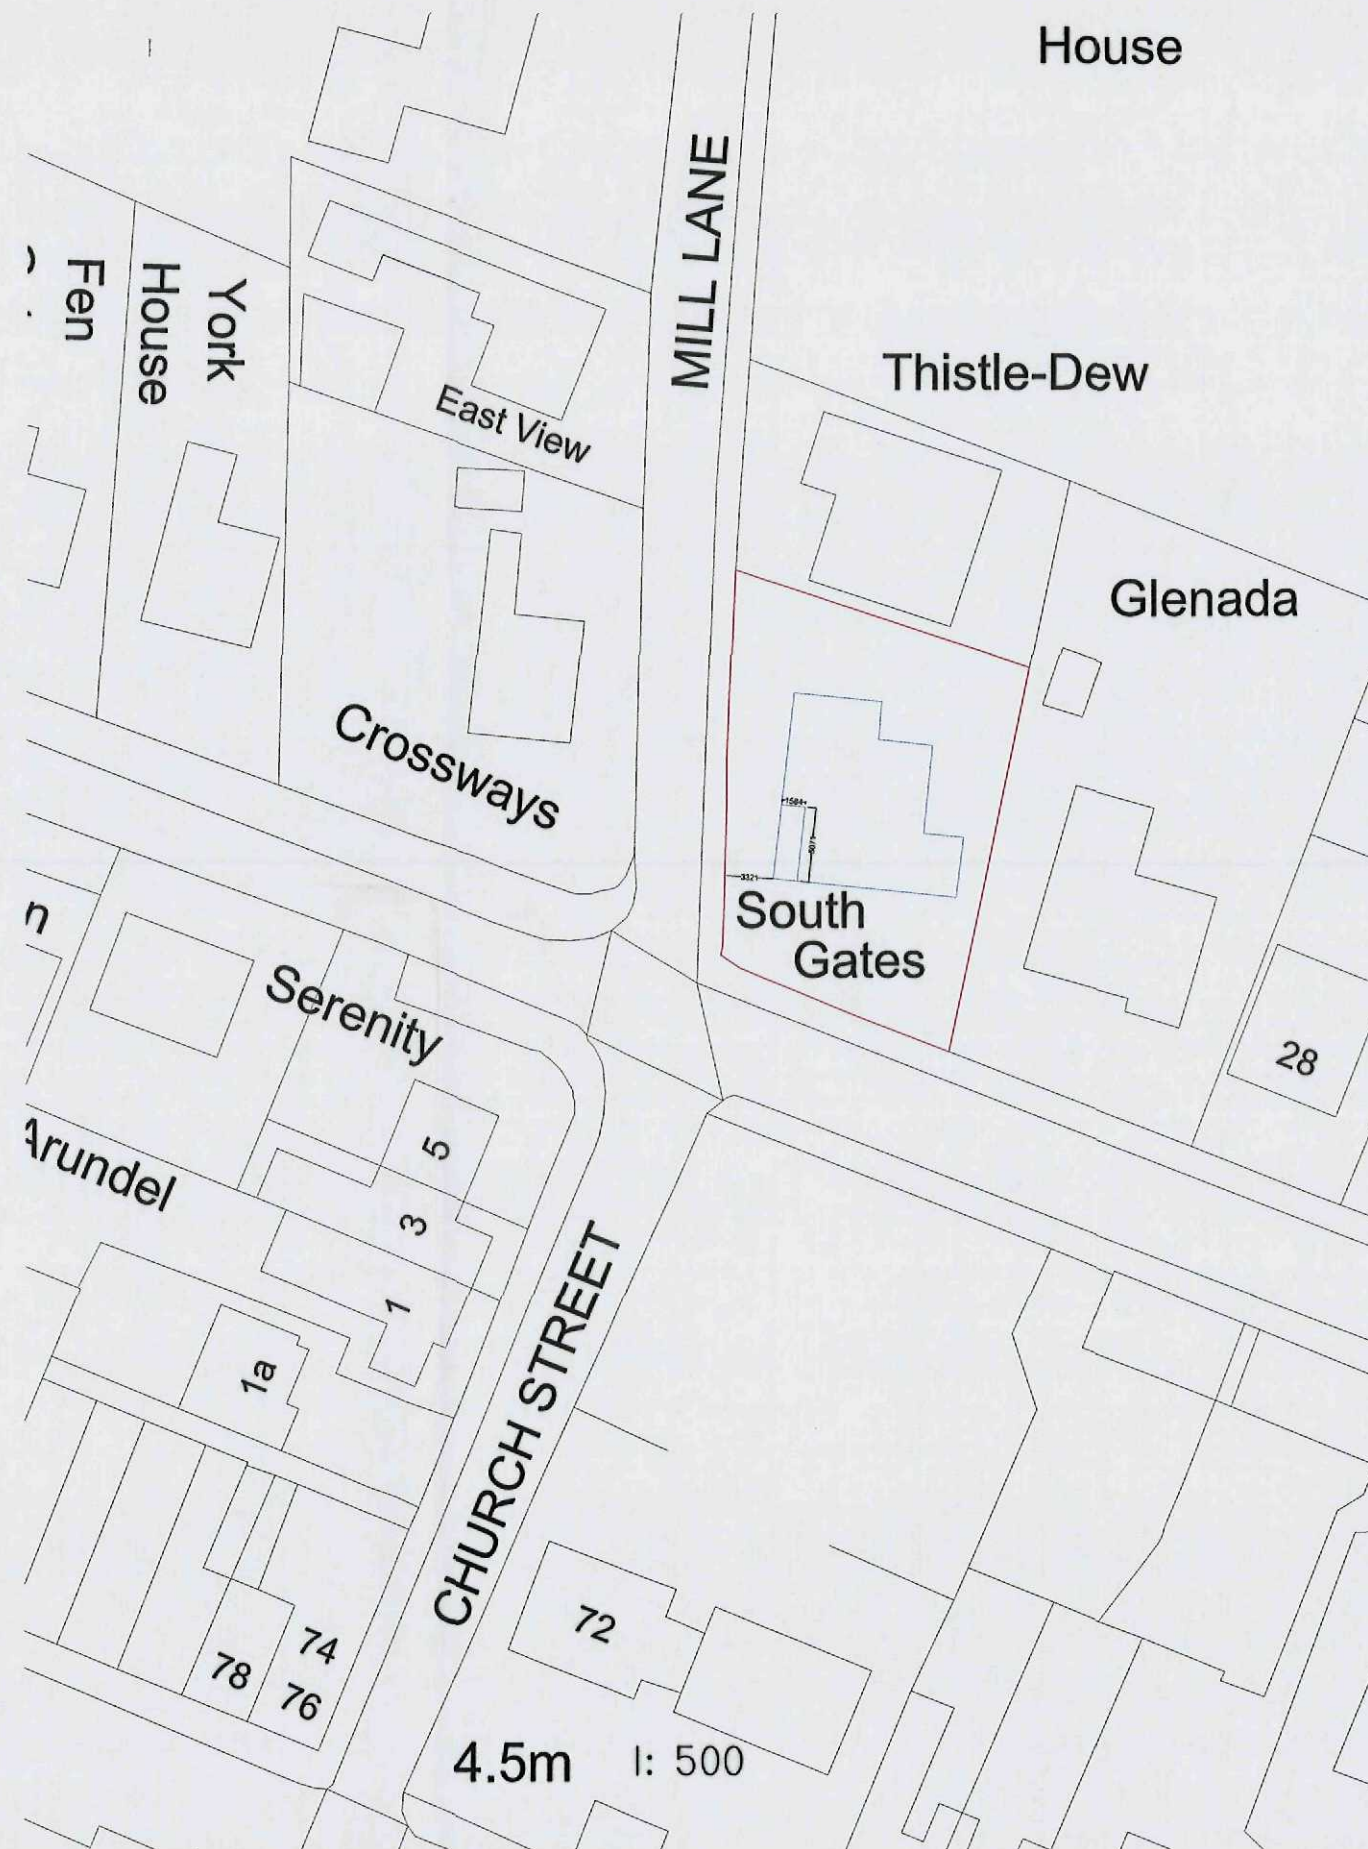

1: 1250

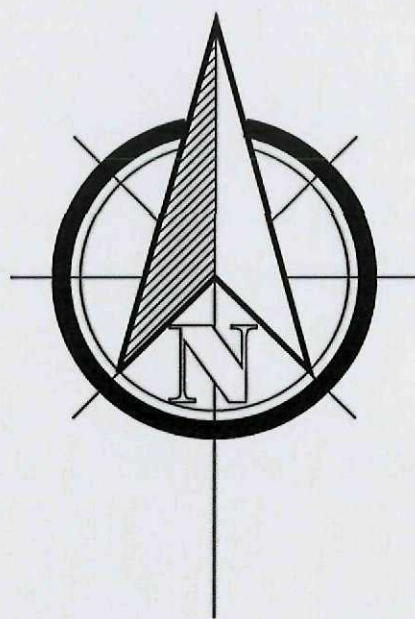

4.5m 1: 500

CONTRACT NO. AFHI 23803

CLIENT & SITE ADDRESS
MR & MRS BROUGHTON
SOUTHGATE
WHARF STREET
SUTTON BRIDGE
PE12 9UF
☎ 01406 350940 - 07810103627



STATION ROAD IND ESTATE
LENWADE
NORFOLK
NR9 5LY
☎ NORWICH 01603 872707
☎ NORWICH 01603 872502
E: craigmarjoram@angliafirst.co.uk
www.angliafirst.co.uk

DATE : MARCH 6TH 2015

DRAWN : CM

DRAWING TITLE :
PROPOSED
PORCH INFILL

DRAWING TITLE :
SITE LOCATION PLAN
SCALE 1:1250

BLOCK PLAN SCALE
1:500

DRAWING NO. CM 23803/03

ALL ELEVATIONS ARE VIEWED
FROM OUTSIDE