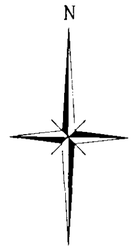
## PLANTING SCHEDULE

| SHRUBS | | | | | | |
|---|---|---|---|---|---|---|
| Qty | Species | Height (cm) | Pot Size (Litres) | Habit | Min. No. of Breaks | Density (No./m²) |
| 67 | Berberis stenophylla | 40-60 | 5L | Bushy | 7 | 3 |
| 85 | Cornus stolonifera 'Flaviramea' | 60-80 | 3L | Branched | 4 | 3 |
| 90 | Prunus laurocerasus | 40-60 | 5L | Bushy | 5 | 3 |
| 29 | Pyracantha 'Orange Glow' | 80-100 | 10L | Leaders & laterals | 6 | 1 metre centres |
| 51 | Salix elaeagnos | 40-60 | 3L | Branched | 5 | 3 |
| 42 | Spiraea nipponica 'Snowmound' | 40-60 | 3L | Branched | 5 | 4 |



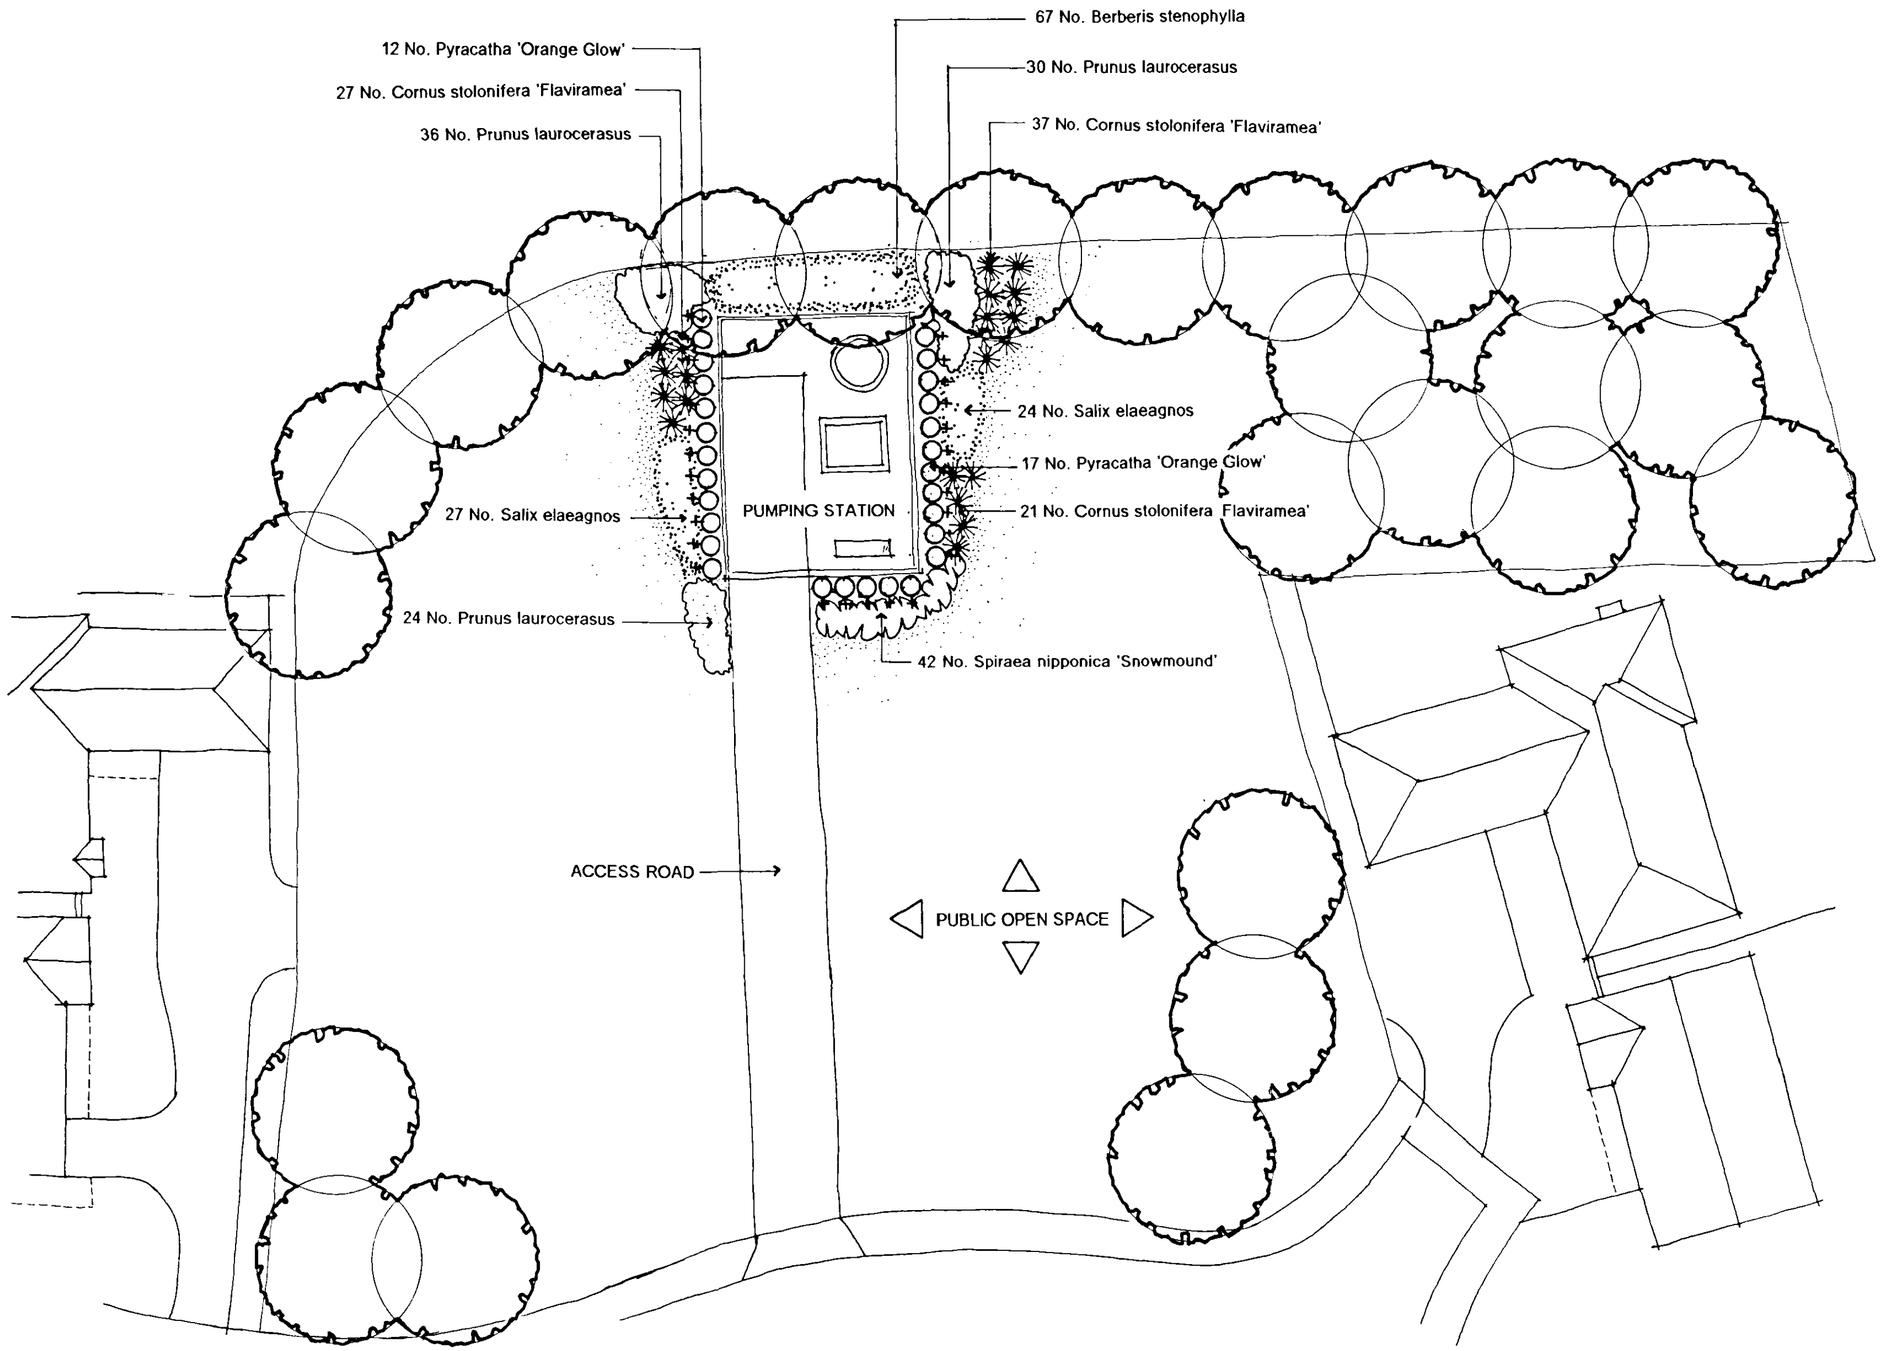

Key

Proposed Shrubs

Proposed Wall Shrub

Proposed Grass

Proposed Tree
(See Allisons Dwg A017/SL/01 for Species)




Note:
For proposed boundary treatments see Allisons Dwg No. A017/SL/01

SHDC
Planning & Development
14 APR 2004
Ref: 0455/04

DETERMINED PLAN

| Rev. | By | Notes | Date |
|---|---|---|---|
| - | - | - | - |


THE ROBERT DOUGHTY CONSULTANCY LIMITED
TOWN AND COUNTRY PLANNING-LANDSCAPE ARCHITECTURE
32 High Street, Helpringham, Sleaford, Lincolnshire, NG34 0RA
Tel: (01529) 421646 Fax: (01529) 421358
Website: www.rdc-landplan.demon.co.uk
E mail: admin@rdc-landplan.demon.co.uk


| | | | |
|---|---|---|---|
| Client: Allison Homes Eastern Ltd | | | |
| Project: Pumping Station, Sutton Bridge | | | |
| Drawing title: Detail Landscape | | | |
| Job No. 520/79 | Drawing No. L01 | Rev. | Drawn JC |
| Scale 1:200 | | Date 02/04/04 | Checked A.C. |

DO NOT SCALE from this drawing. All measurements should be checked against on site conditions and any