

PLANTING SCHEDULE

SHRUBS						
Qty	Species	Height (cm)	Pot Size (Litres)	Habit	Min. No. of Breaks	Density (No./m²)
67	Berberis stenophylla	40-60	5L	Bushy	7	3
85	Cornus stolonifera 'Flaviramea'	60-80	3L	Branched	4	3
90	Prunus laurocerasus	40-60	5L	Bushy	5	3
29	Pyracantha 'Orange Glow'	80-100	10L	Leaders & laterals	6	1 metre centres
51	Salix elaeagnos	40-60	3L	Branched	5	3
42	Spiraea nipponica 'Snowmound'	40-60	3L	Branched	5	4

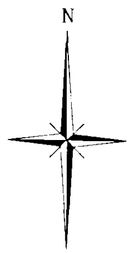

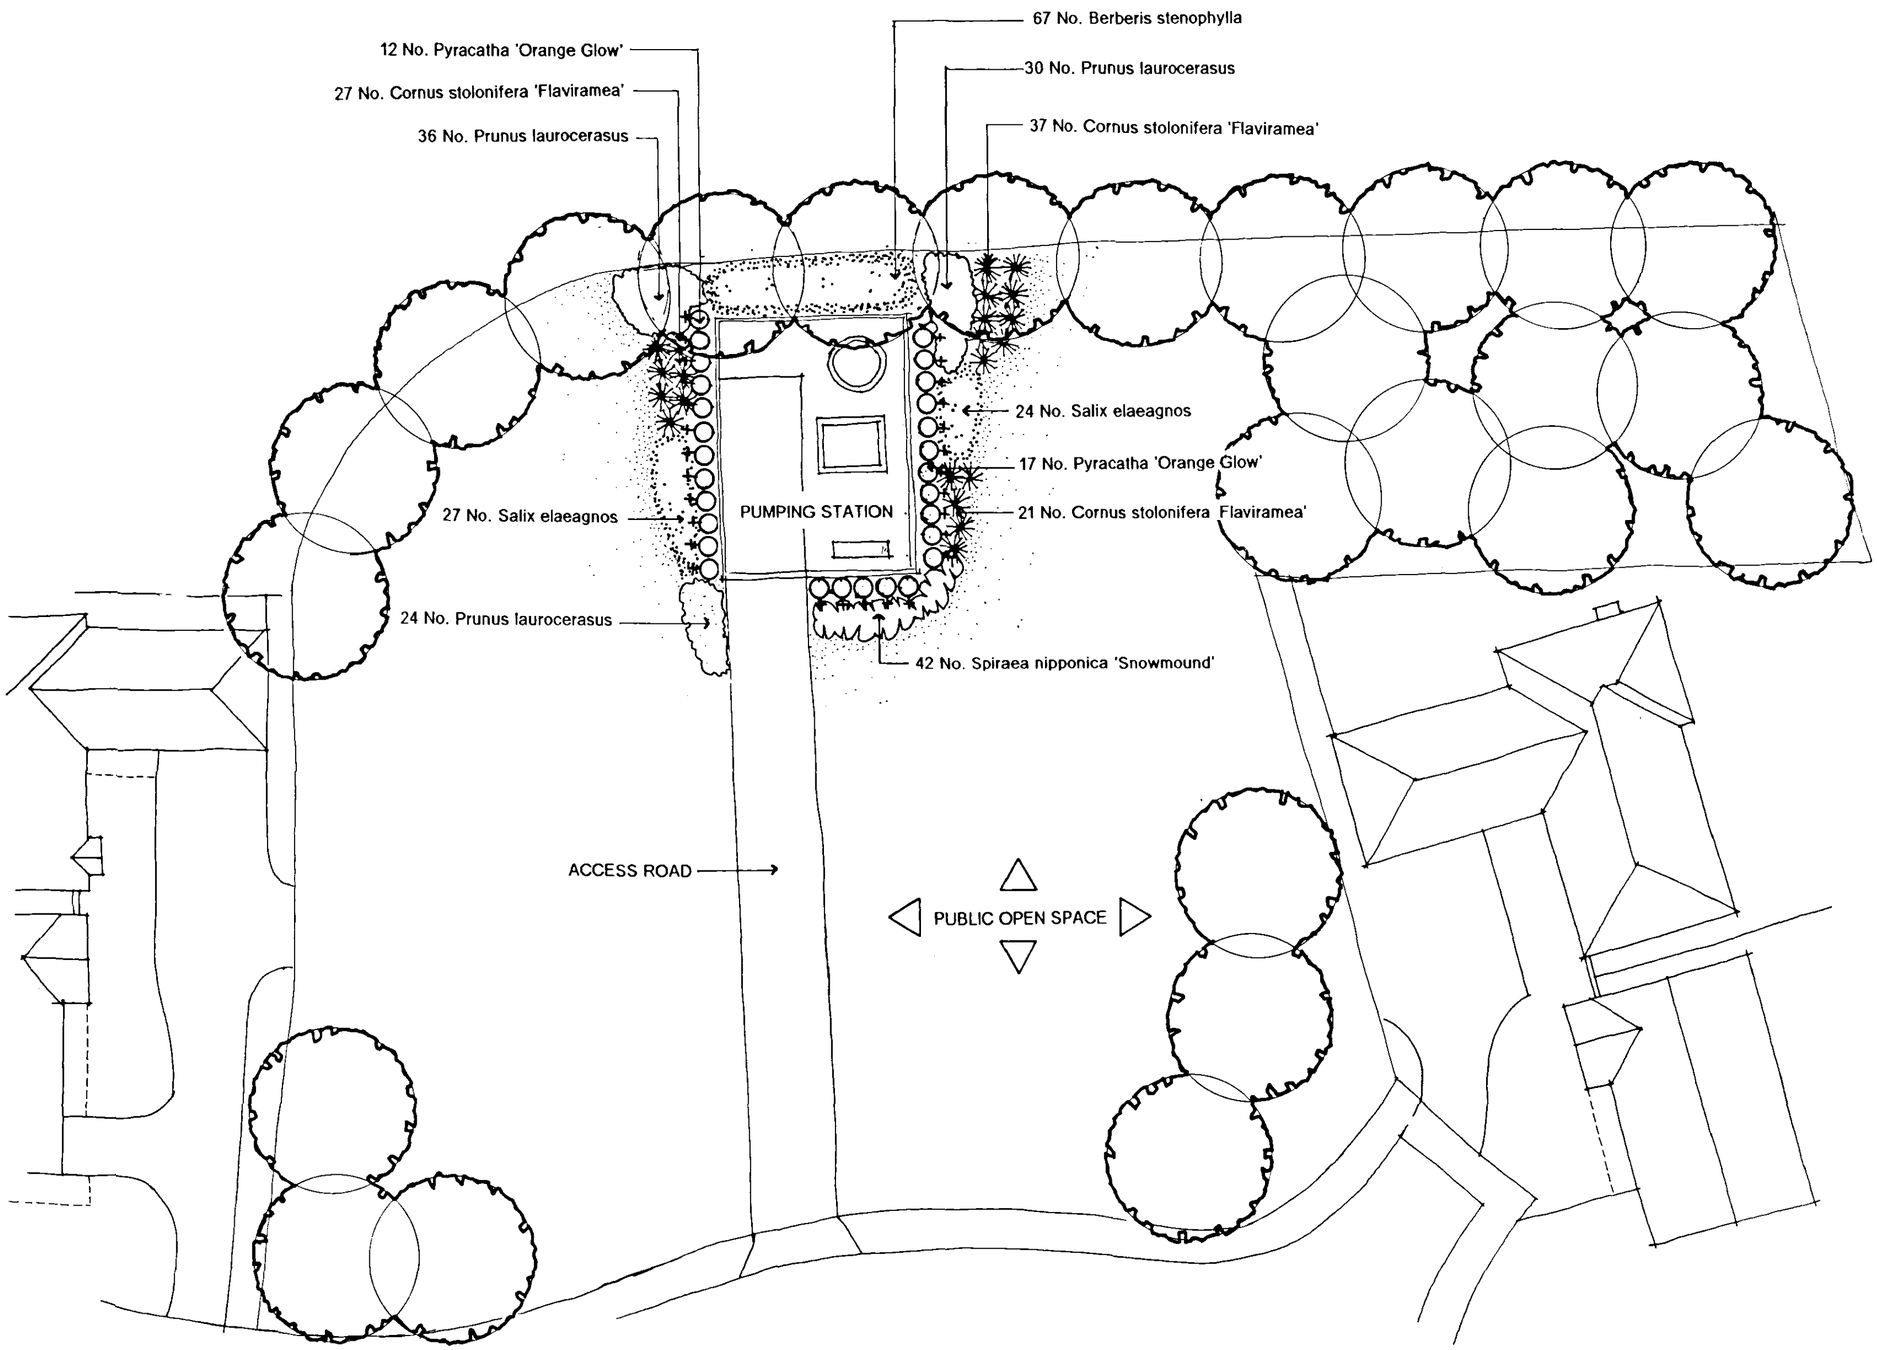

Key

- Proposed Shrubs
- Proposed Wall Shrub
- Proposed Grass
- Proposed Tree (See Alllisons Dwg A017/SL/01 for Species)

Note:
For proposed boundary treatments see Allisons Dwg No. A017/SL/01

SHDC
Planning & Development
14 APR 2004
Ref: 0485/04

Rev.	By	Notes	Date
-	-	-	-

THE ROBERT DOUGHTY CONSULTANCY LIMITED
TOWN AND COUNTRY PLANNING-LANDSCAPE ARCHITECTURE
32 High Street, Helpringham, Sleaford, Lincolnshire, NG34 0RA
Tel: (01529) 421846 Fax: (01529) 421358
Website: www.rdc-landplan.demon.co.uk
E mail: admin@rdc-landplan.demon.co.uk

Client: Allison Homes Eastern Ltd

Project: Pumping Station, Sutton Bridge

Drawing title: Detail Landscape

Job No.	Drawing No.	Rev.	Drawn
520/79	L01		JC

Scale	Date	Checked
1:200	02/04/04	A.C.

DO NOT SCALE from this drawing. All measurements should be checked against on site conditions and any discrepancies should be brought to the attention of the Robert Doughty Consultancy.