

PLANTING SCHEDULE

SHRUBS						
Qty	Species	Height (cm)	Pot Size (Litres)	Habit	Min. No. of Breaks	Density (No./m^2)
67	Berberis stenophylla	40-60	5L	Bushy	7	3
85	Cornus stolonifera 'Flaviramea'	60-80	3L	Branched	4	3
90	Prunus laurocerasus	40-60	5L	Bushy	5	3
29	Pyracantha 'Orange Glow'	80-100	10L	Leaders & laterals	6	1 metre centres
51	Salix elaeagnos	40-60	3L	Branched	5	3
42	Spiraea nipponica 'Snowmound'	40-60	3L	Branched	5	4

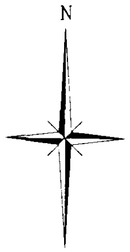


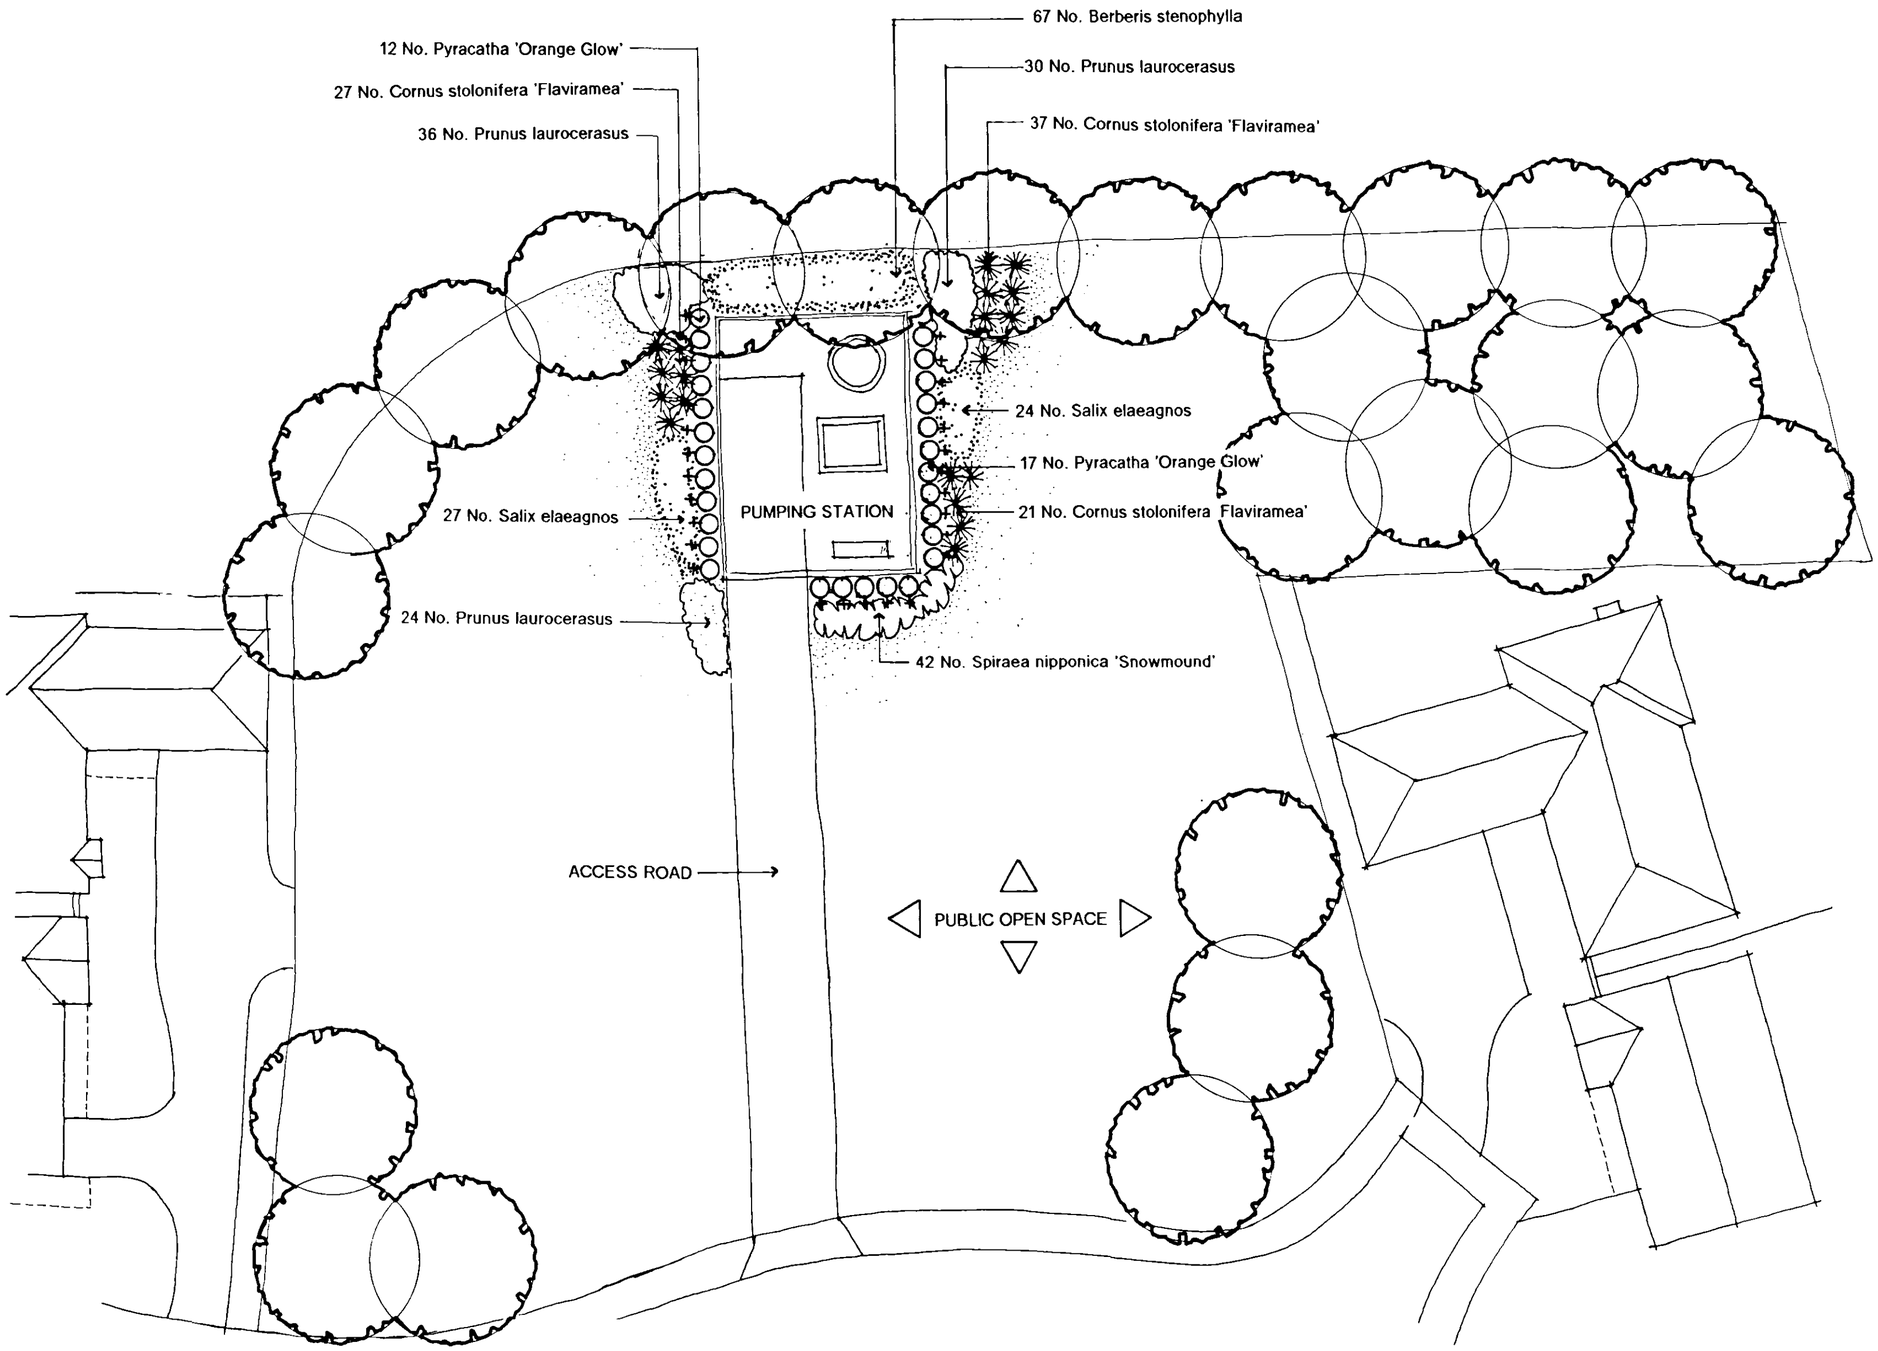

Key




Proposed Shrubs

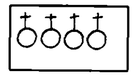

Proposed Wall Shrub



Proposed Grass

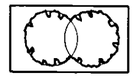

Proposed Tree
(See Alllisons Dwg A017/SL/01 for Species)

Note:
For proposed boundary treatments see Allisons Dwg No. A017/SL/01

SHDC
Planning & Development
14 APR 2004
Ref: 0485/04

Rev.	By	Notes	Date
-	-	-	-

THE ROBERT DOUGHTY CONSULTANCY LIMITED
TOWN AND COUNTRY PLANNING-LANDSCAPE ARCHITECTURE
32 High Street, Helpringham, Sleaford, Lincolnshire, NG34 0RA
Tel: (01529) 421846 Fax: (01529) 421358
Website: www.rdc-landplan.demon.co.uk
E mail: admin@rdc-landplan.demon.co.uk

Client: Allison Homes Eastern Ltd			
Project: Pumping Station, Sutton Bridge			
Drawing title: Detail Landscape			
Job No. 520/79	Drawing No. L01	Rev.	Drawn JC
Scale 1:200		Date 02/04/04	Checked A.C.

DO NOT SCALE from this drawing. All measurements should be checked against on site conditions and any discrepancies should be brought to the attention of the Robert Doughty Consultancy.