


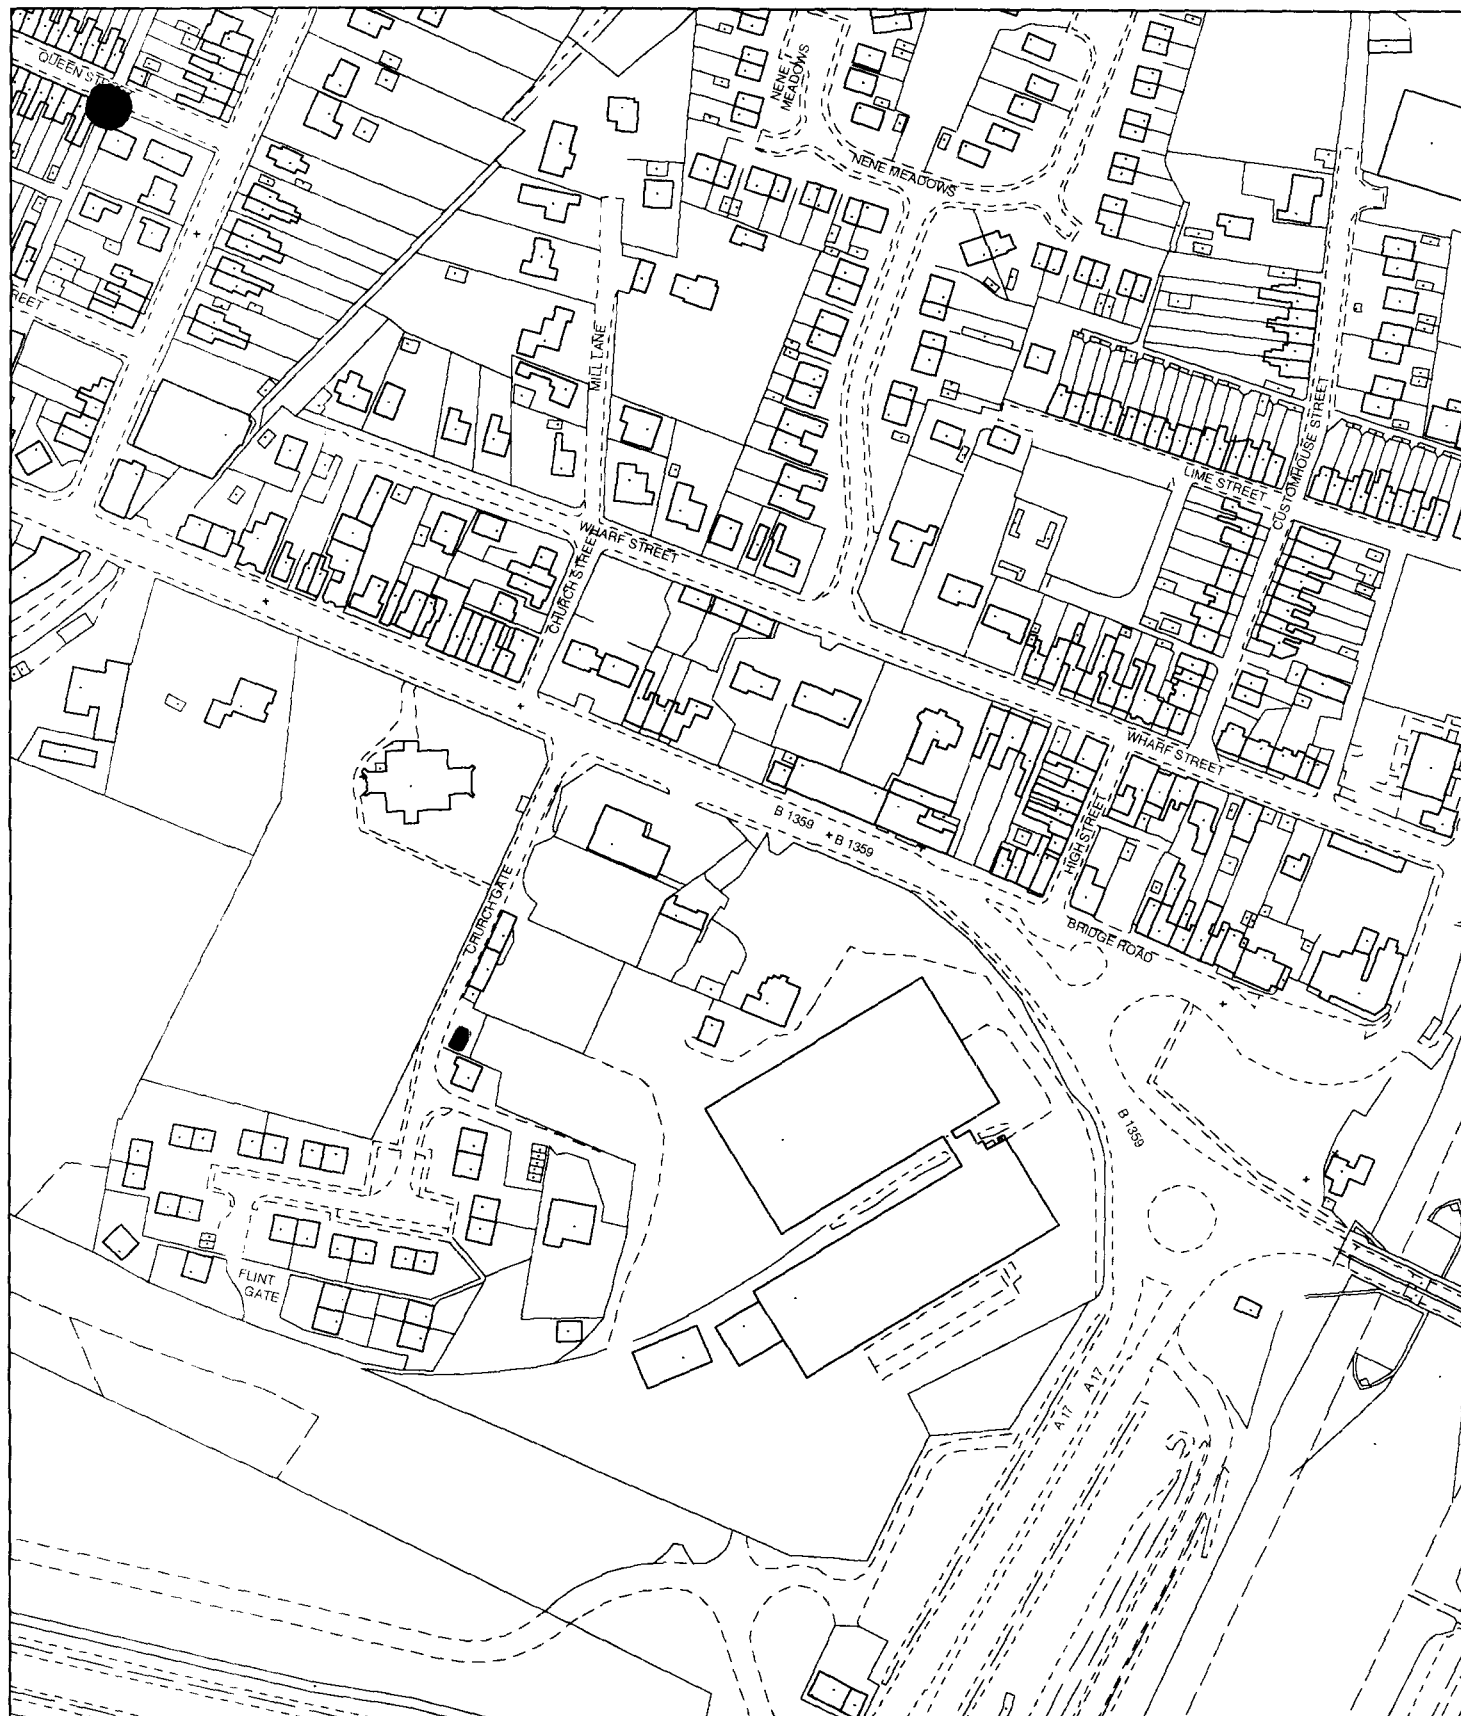

Planning Application Location Plan Ward Member Notification

H18/0254/02

Scale: 1:2500


Planning and Development

Council Offices, Priory Road, Spalding, Lincolnshire
PE11 2XE

PLEASE DO NOT COPY THIS PLAN

This map is reproduced from Ordnance Survey material with permission of Ordnance Survey on behalf of Her Majesty's Stationery Office (c) Crown copyright. Unauthorised reproduction infringes Crown copyright and may lead to prosecution or civil proceedings. South Holland District Council LA079413 2002



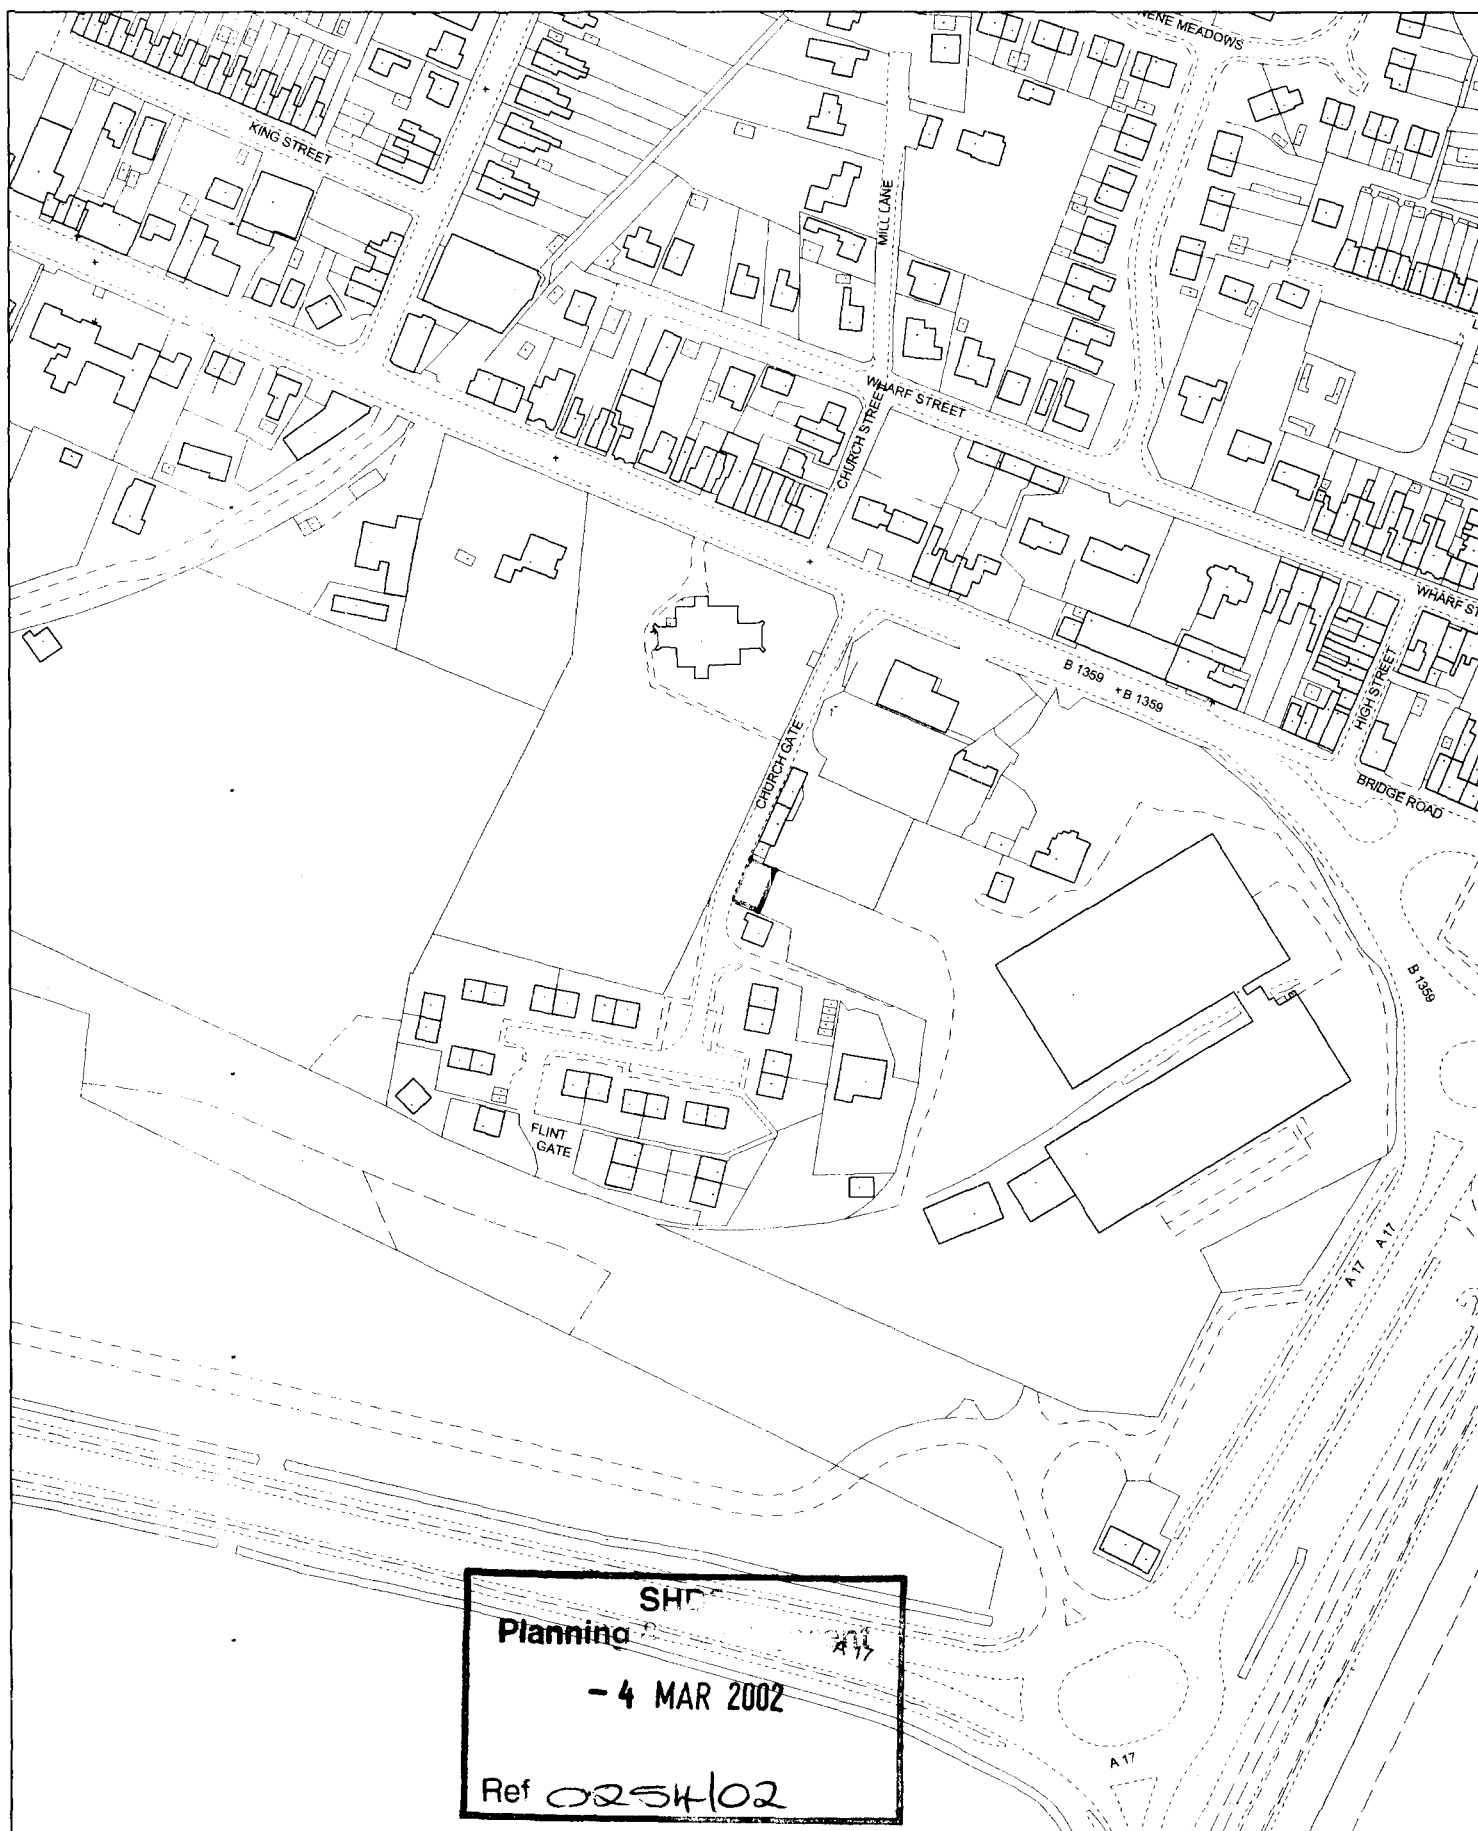

SHD
 Planning
 - 4 MAR 2002
 Ref 0254/02

S O U T H



H O L L A N D
 DISTRICT COUNCIL

Council Offices, Priory Road, Spalding,
 Lincolnshire PE11 2XE

This copy has been produced specifically for the map return
 scheme purposes only. No further copies may be made.

Scale:
 1:2500

This map is reproduced from Ordnance Survey material with
 permission of Ordnance Survey on behalf of Her Majesty's
 Stationery Office (c) Crown copyright. Unauthorised reproduction
 infringes Crown copyright and may lead to prosecution or civil
 proceedings. South Holland District Council LA079413 2001

