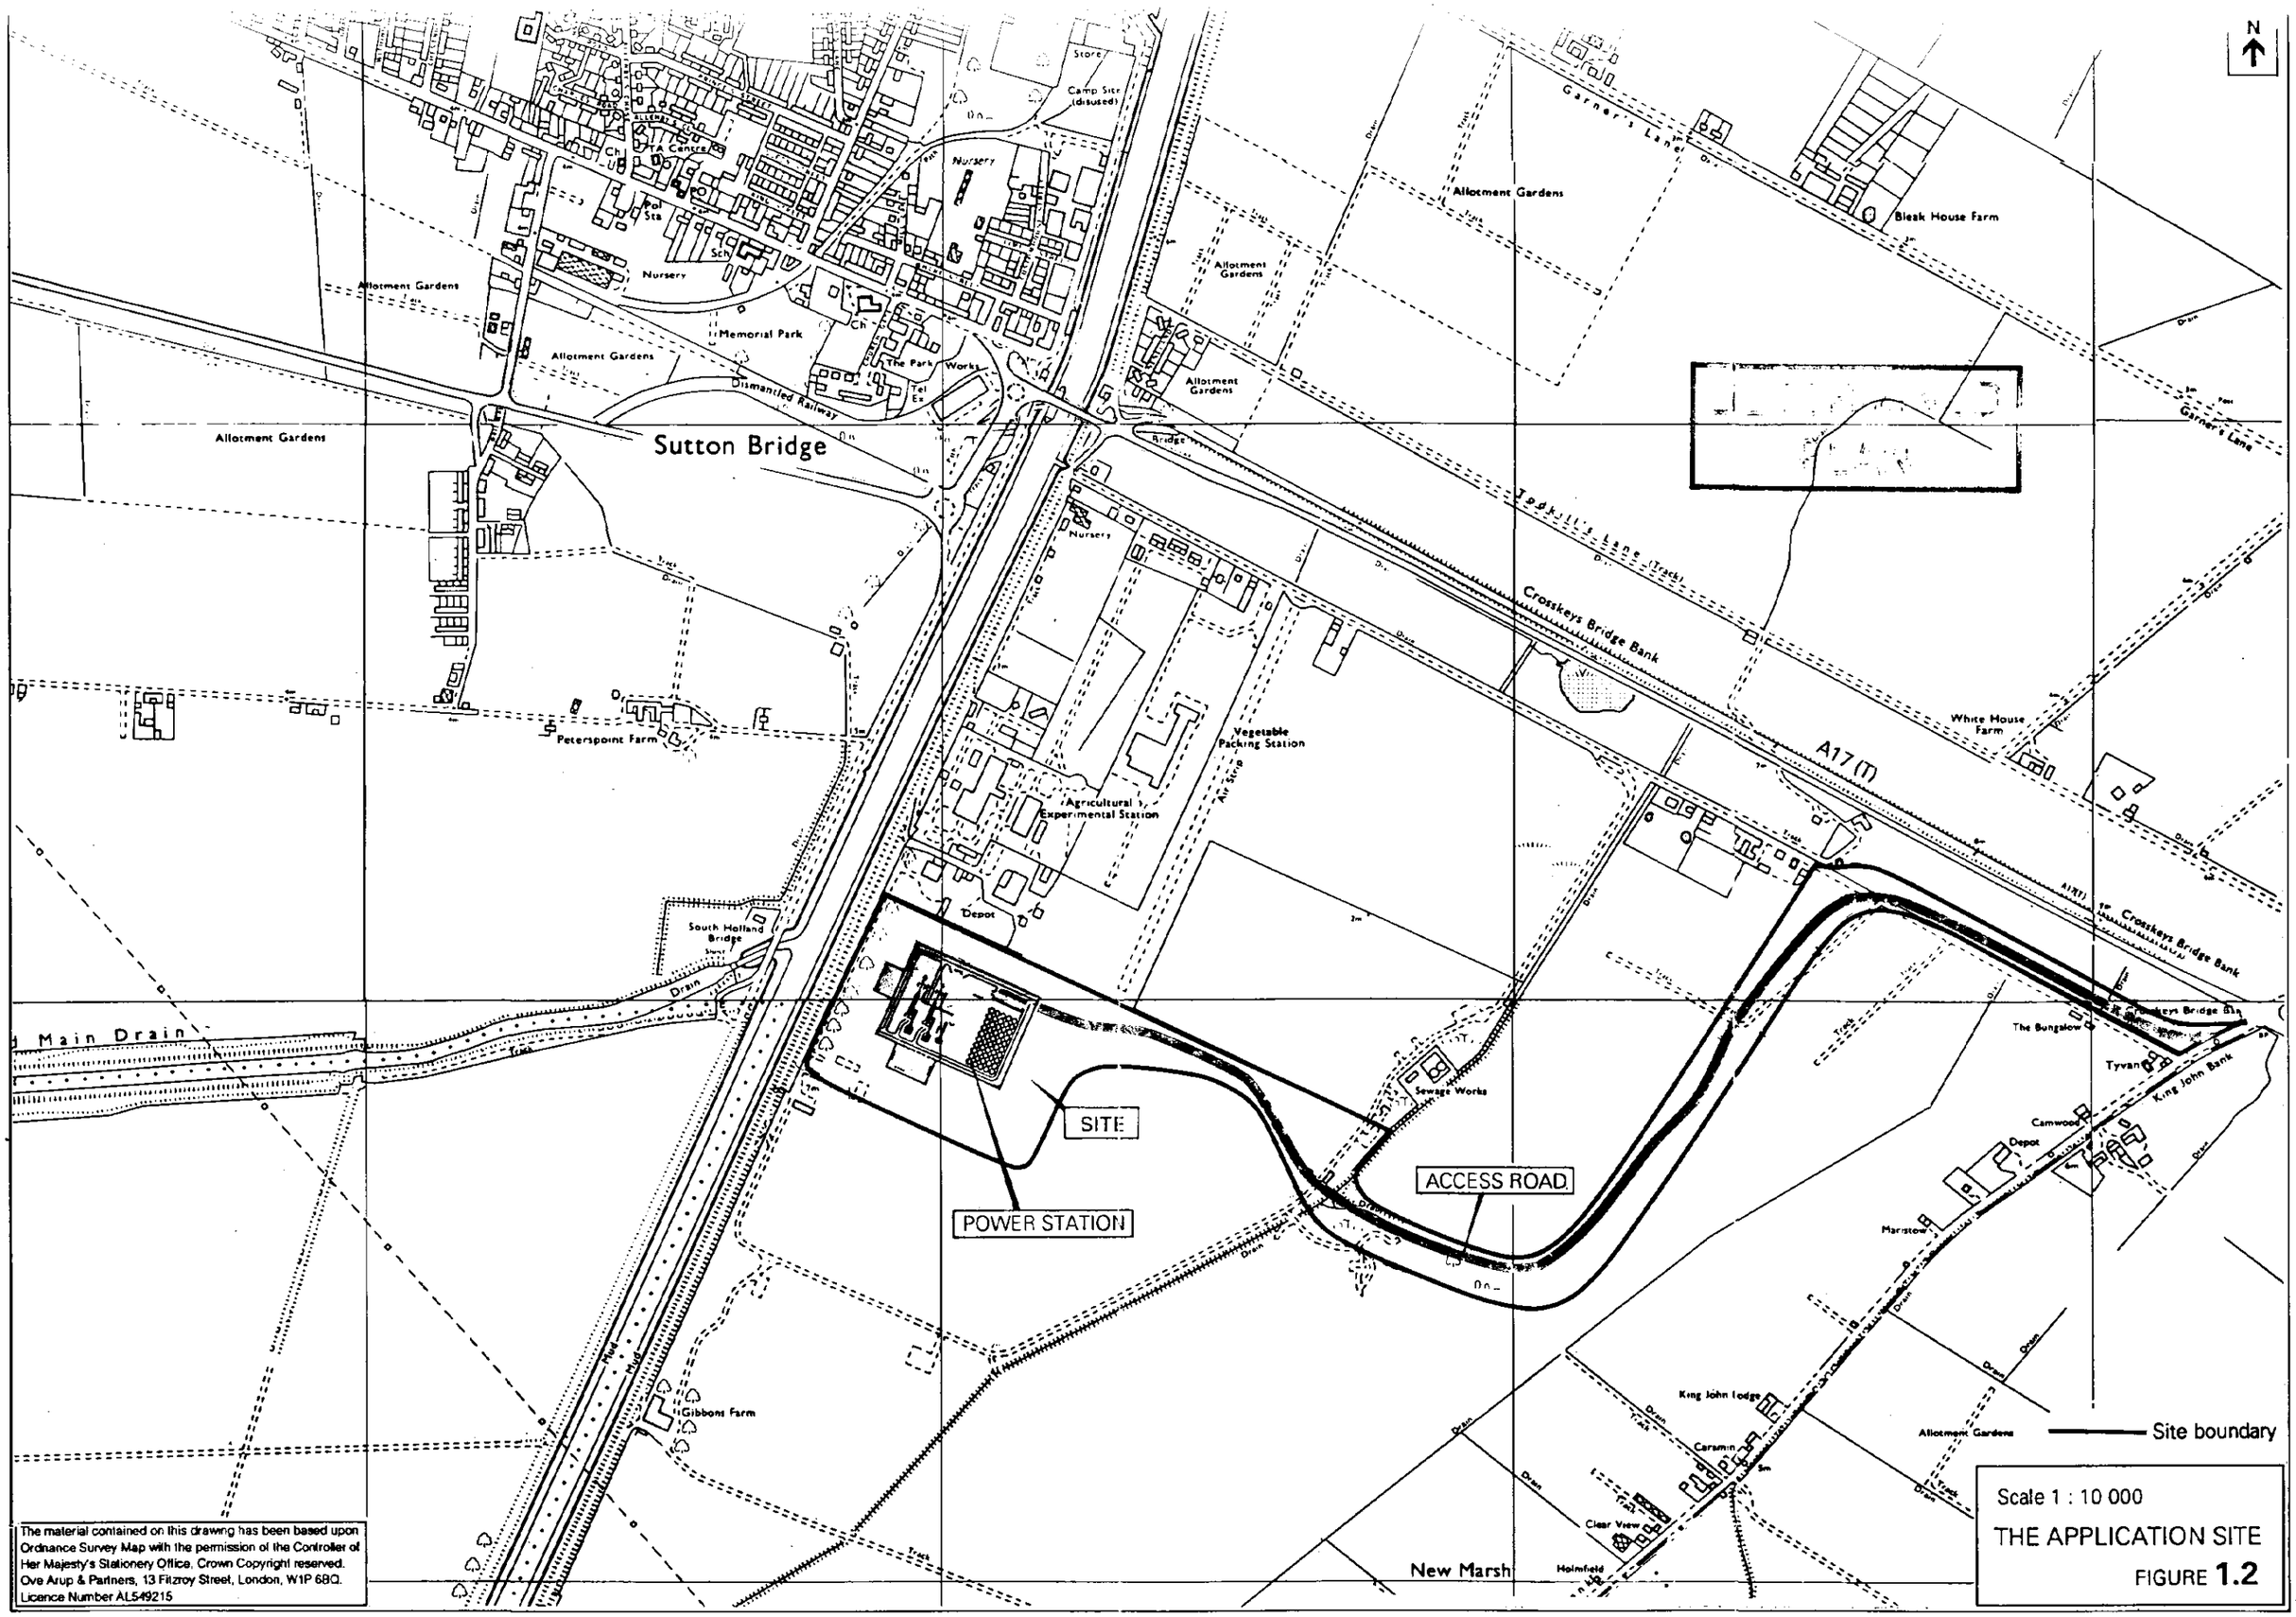


The material contained on this drawing has been based upon Ordnance Survey Map with the permission of the Controller of Her Majesty's Stationery Office, Crown Copyright reserved. Ove Arup & Partners, 13 Fitzroy Street, London, W1P 6BQ. Licence Number AL549215