

WHARF STREET

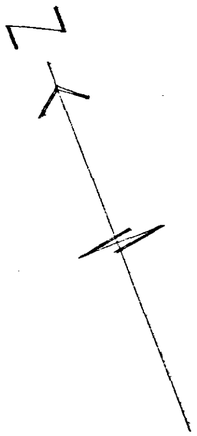

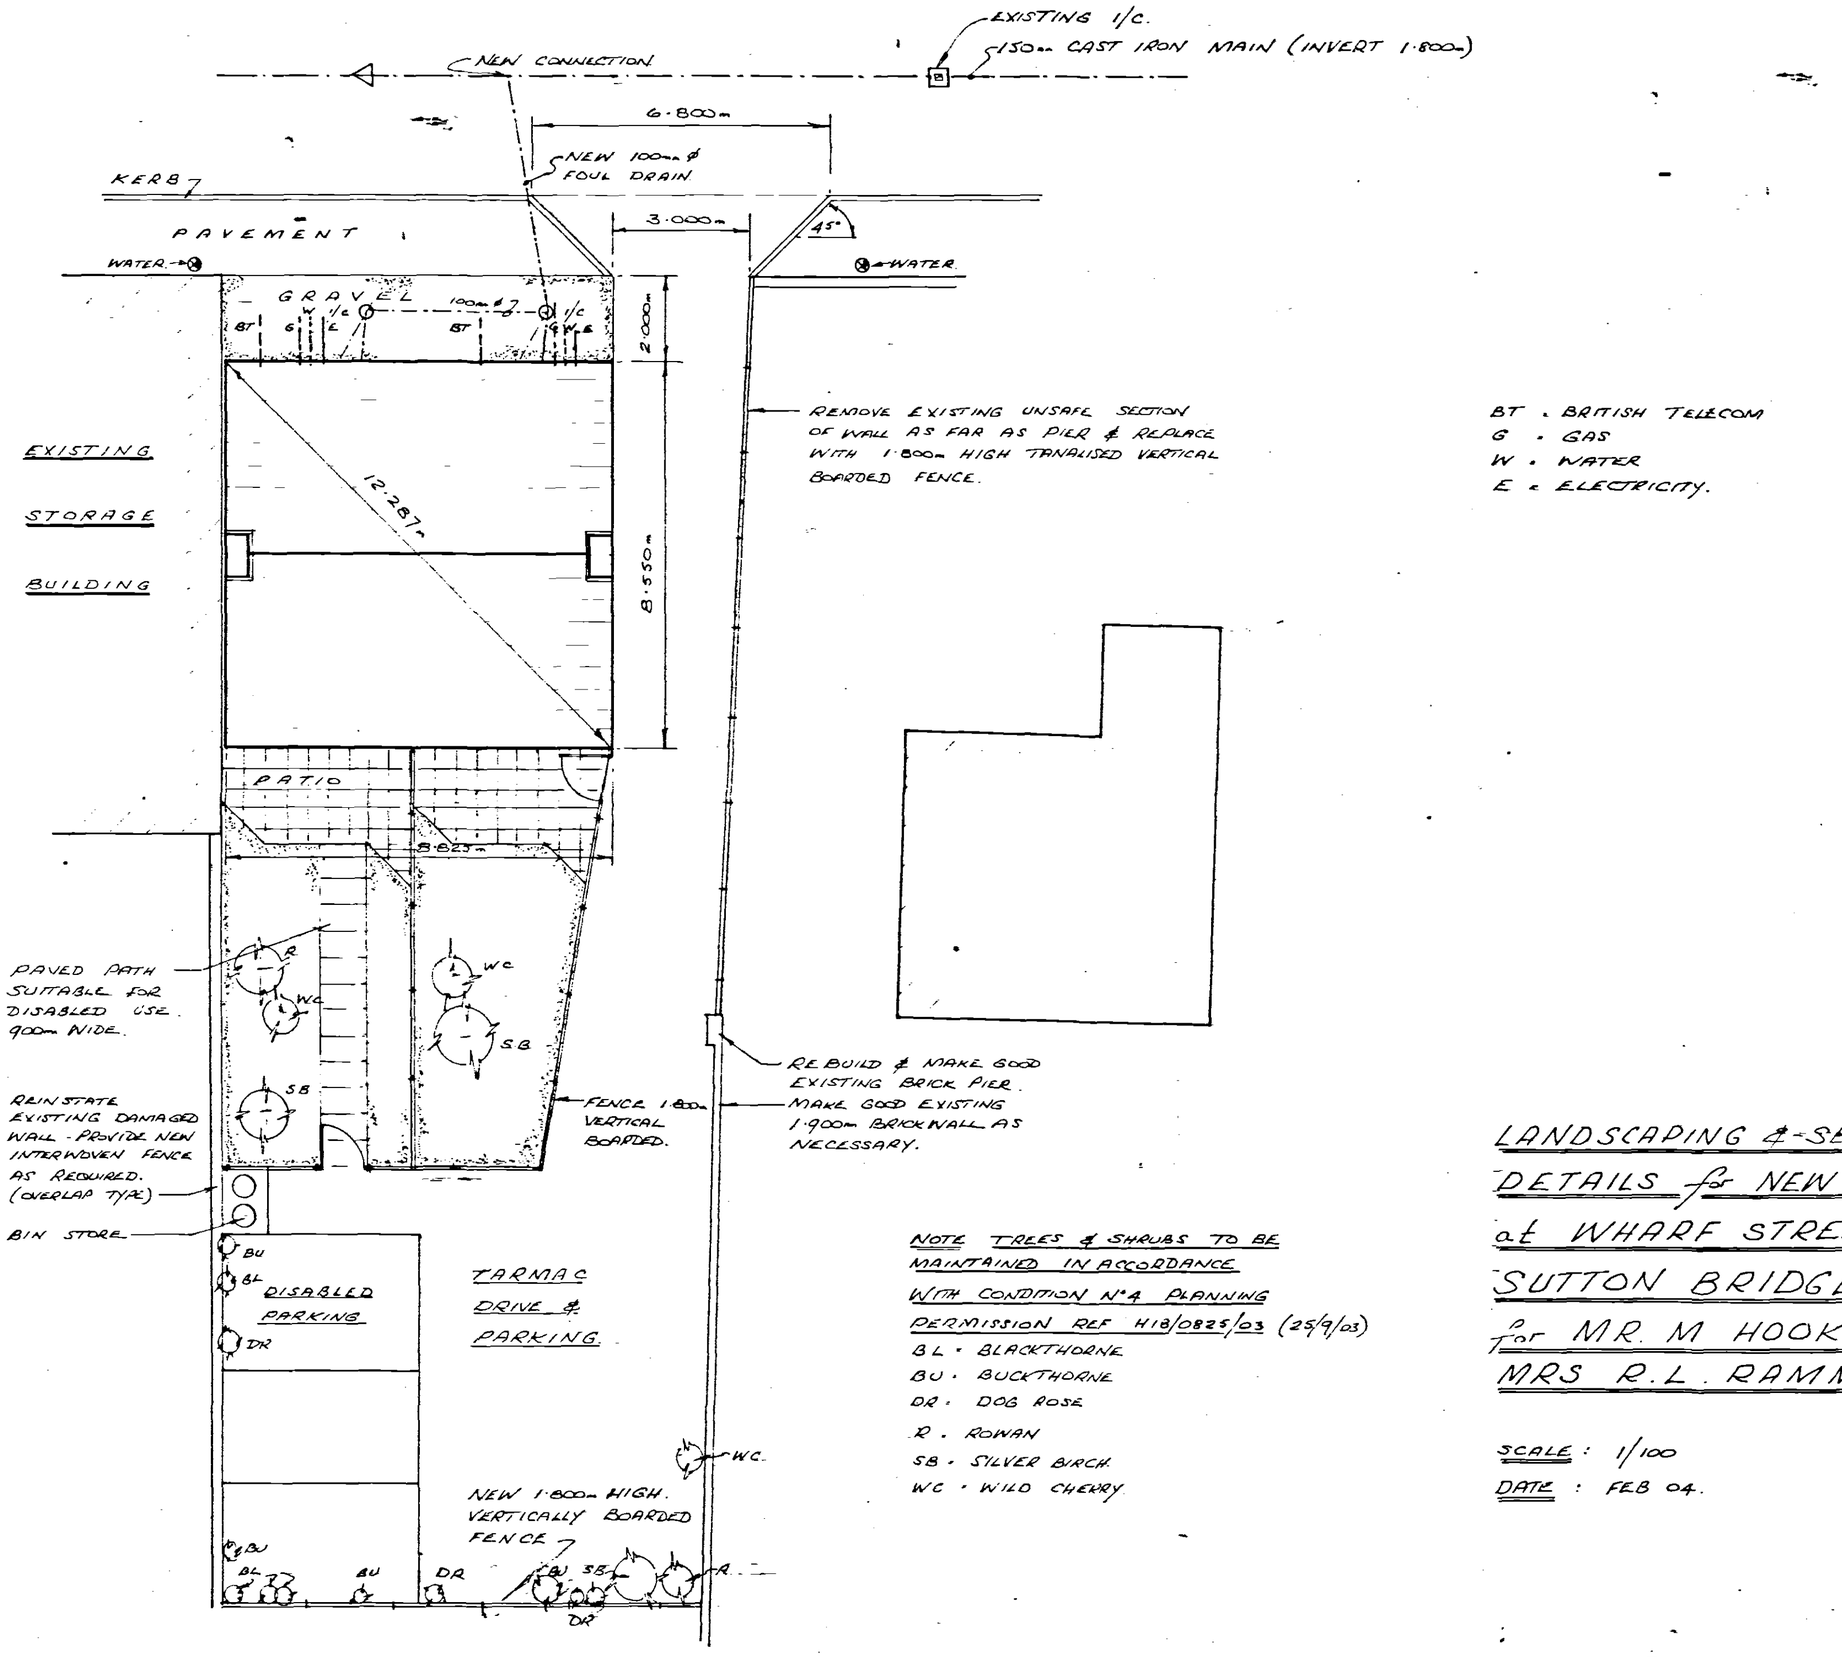

BT . BRITISH TELECOM
G . GAS
W . WATER
E . ELECTRICITY.

NOTE TREES & SHRUBS TO BE MAINTAINED IN ACCORDANCE WITH CONDITION N°4 PLANNING PERMISSION REF H18/0825/03 (25/9/03)

BL . BLACKTHORNE
BU . BUCKTHORNE
DR . DOG ROSE
R . ROWAN
SB . SILVER BIRCH
WC . WILD CHERRY

LANDSCAPING & SETTING OUT DETAILS for NEW DWELLINGS at WHARF STREET SUTTON BRIDGE. LINCS for MR. M HOOK & MRS R.L. RAMM.

SCALE : 1/100

DATE : FEB 04.

Received 27 FEB 2004 Ref. 0272/04