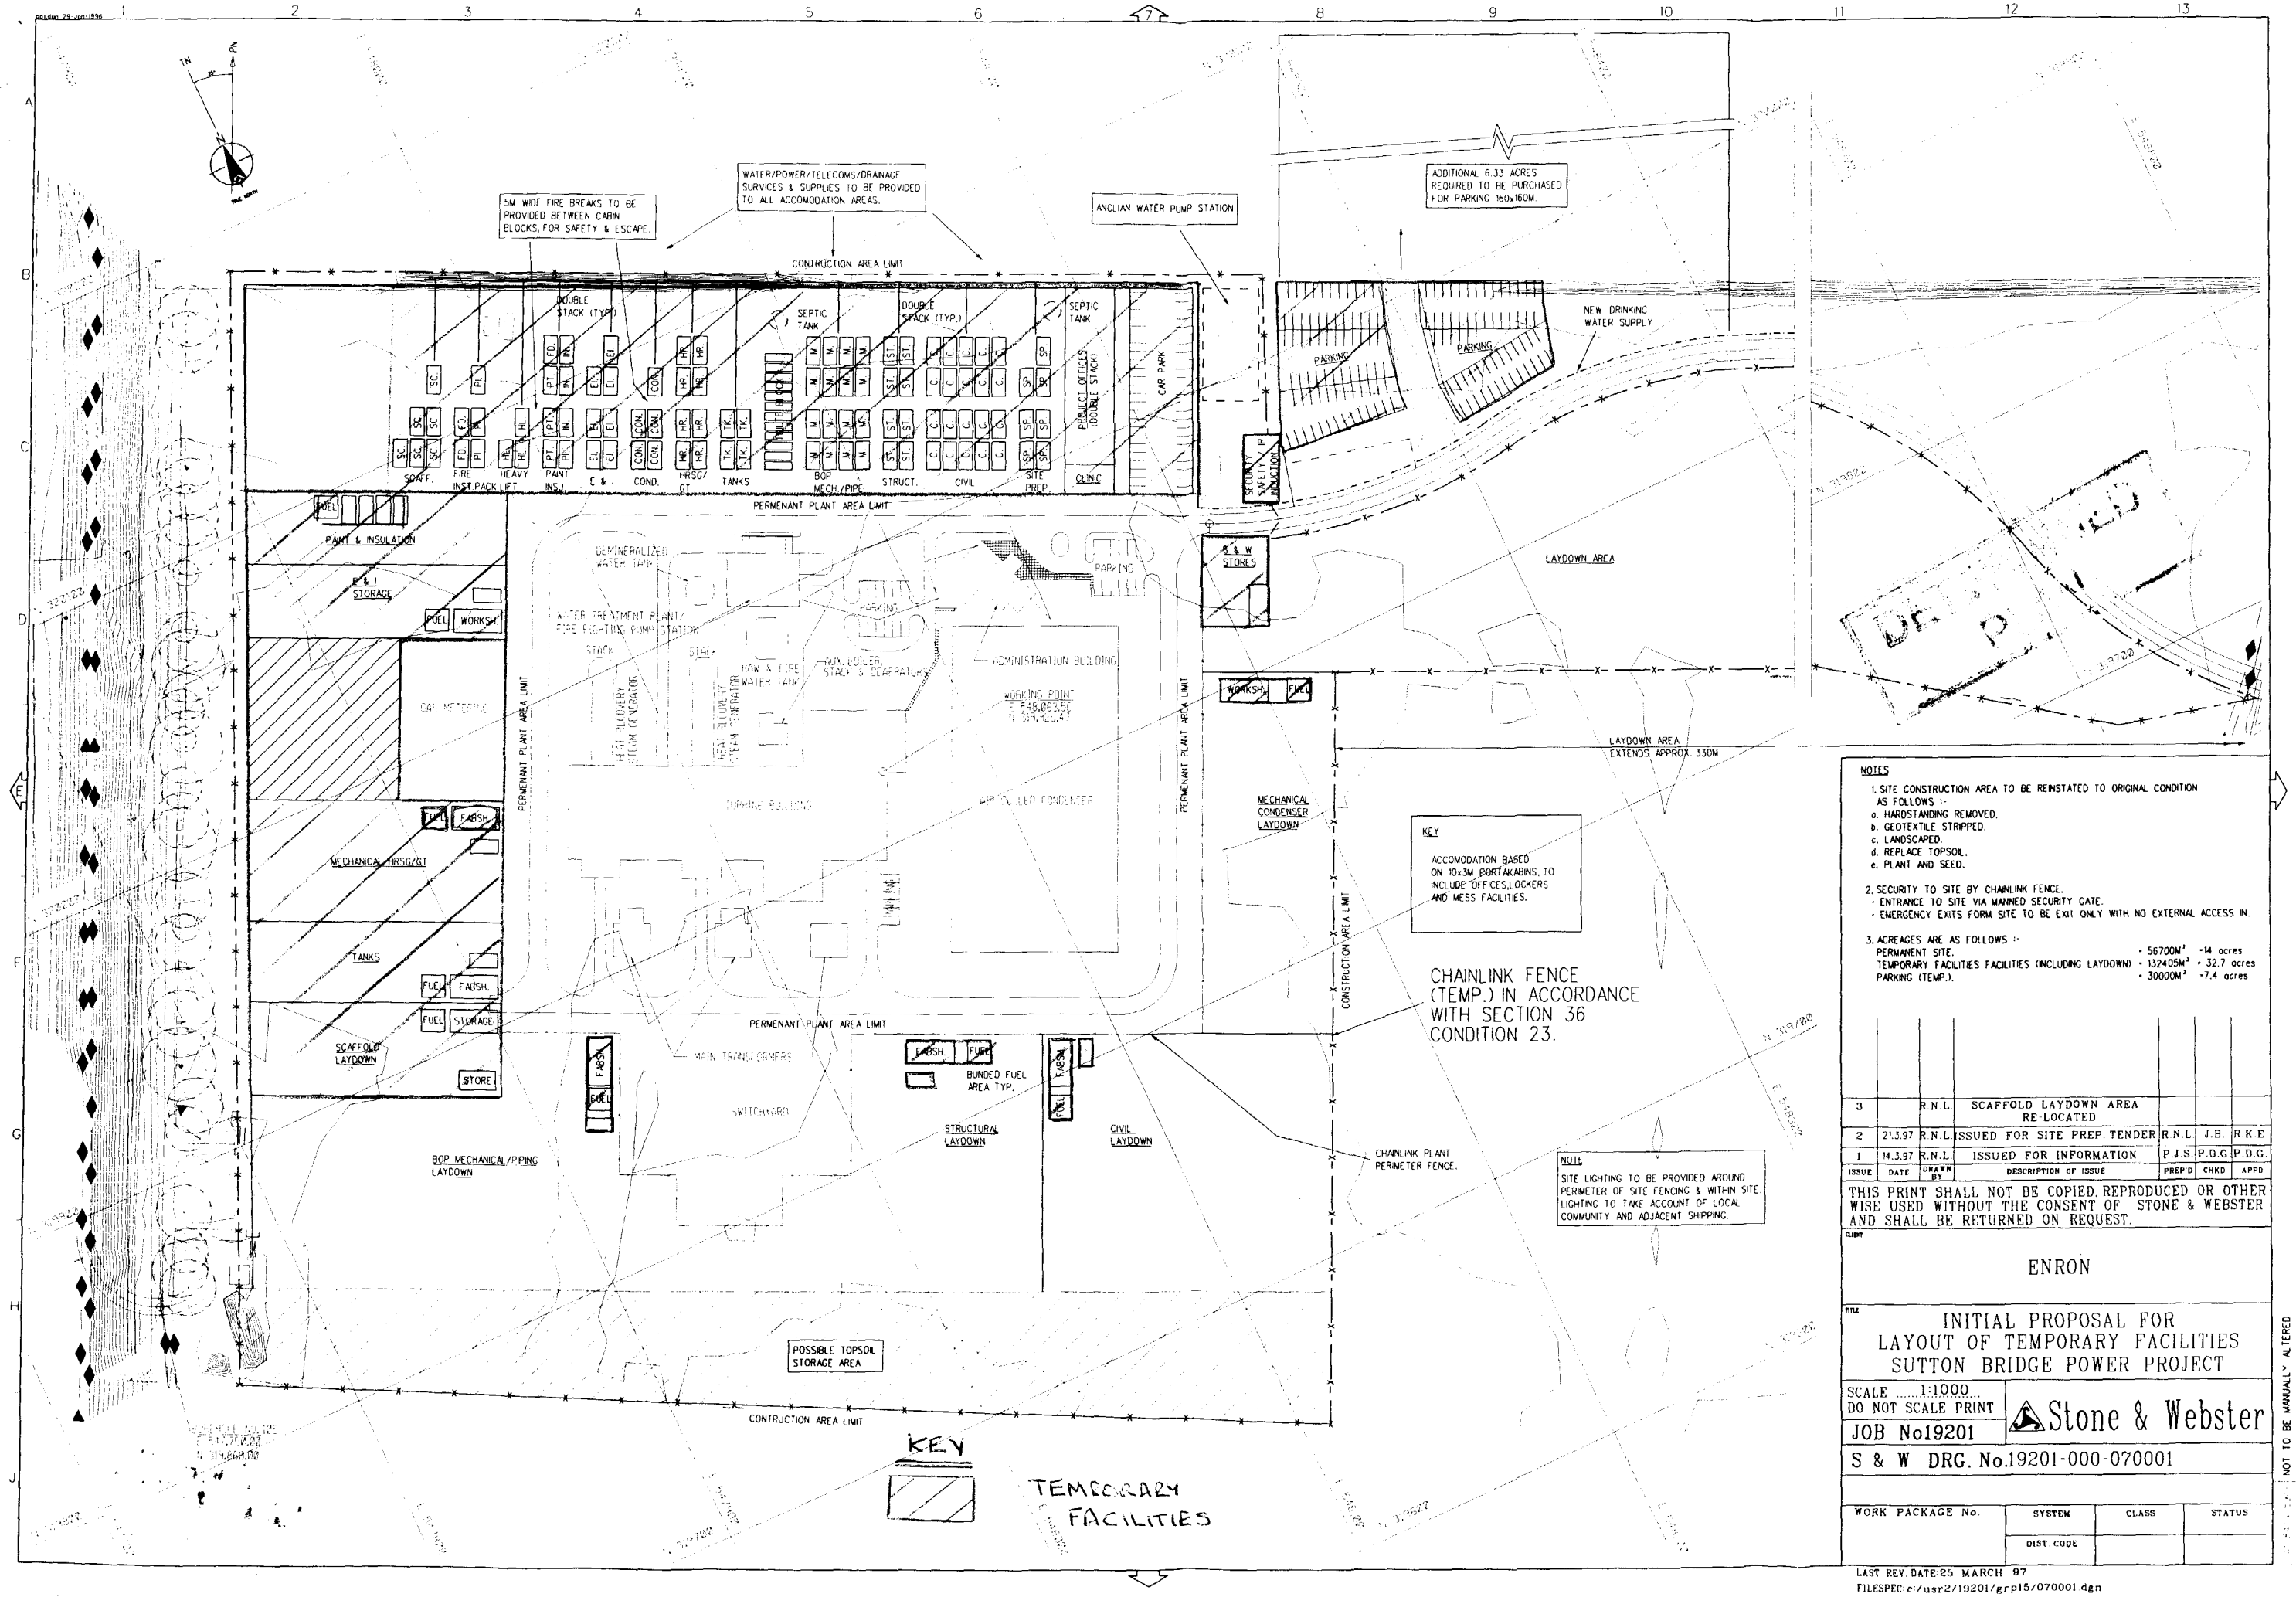



NOTES

1. SITE CONSTRUCTION AREA TO BE REINSTATED TO ORIGINAL CONDITION AS FOLLOWS :-
   a. HARDSTANDING REMOVED.
   b. GEOTEXTILE STRIPPED.
   c. LANDSCAPED.
   d. REPLACE TOPSOIL.
   e. PLANT AND SEED.
2. SECURITY TO SITE BY CHAINLINK FENCE.
   - ENTRANCE TO SITE VIA MANNED SECURITY GATE.
   - EMERGENCY EXITS FORM SITE TO BE EXIT ONLY WITH NO EXTERNAL ACCESS IN.
3. ACREAGES ARE AS FOLLOWS :-
   PERMANENT SITE. - 56700M² - 14 acres
   TEMPORARY FACILITIES FACILITIES (INCLUDING LAYDOWN) - 132405M² - 32.7 acres
   PARKING (TEMP.). - 30000M² - 7.4 acres

| ISSUE | DATE | DRAWN BY | DESCRIPTION OF ISSUE | PREP'D | CHKD | APPD |
|---|---|---|---|---|---|---|
| 3 | | R.N.L. | SCAFFOLD LAYDOWN AREA RE-LOCATED | | | |
| 2 | 21.3.97 | R.N.L. | ISSUED FOR SITE PREP. TENDER | R.N.L. | J.B. | R.K.E. |
| 1 | 14.3.97 | R.N.L. | ISSUED FOR INFORMATION | P.J.S. | P.D.G. | P.D.G. |

THIS PRINT SHALL NOT BE COPIED, REPRODUCED OR OTHERWISE USED WITHOUT THE CONSENT OF STONE & WEBSTER AND SHALL BE RETURNED ON REQUEST.

CLIENT: ENRON

TITLE: INITIAL PROPOSAL FOR LAYOUT OF TEMPORARY FACILITIES SUTTON BRIDGE POWER PROJECT

SCALE 1:1000
DO NOT SCALE PRINT

Stone & Webster

JOB No19201

S & W DRG. No.19201-000-070001

| WORK PACKAGE No. | SYSTEM | CLASS | STATUS |
|---|---|---|---|
| | DIST CODE | | |

LAST REV. DATE 25 MARCH 97
FILESPEC c:/usr2/19201/grp15/070001.dgn

NOT TO BE MANUALLY ALTERED

5M WIDE FIRE BREAKS TO BE PROVIDED BETWEEN CABIN BLOCKS, FOR SAFETY & ESCAPE.

WATER/POWER/TELECOMS/DRAINAGE SERVICES & SUPPLIES TO BE PROVIDED TO ALL ACCOMODATION AREAS.

ANGLIAN WATER PUMP STATION

ADDITIONAL 6.33 ACRES REQUIRED TO BE PURCHASED FOR PARKING 160x160M

CONTRUCTION AREA LIMIT

DOUBLE STACK (TYP.)

SEPTIC TANK

DOUBLE STACK (TYP.)

SEPTIC TANK

PROJECT OFFICES (DOUBLE STACK)

CAR PARK

PARKING

PARKING

NEW DRINKING WATER SUPPLY

SECURITY & SAFETY INDUCTION

SCAFF. | FIRE PROT. INST. | HEAVY ERECT | PAINT INSU. | E & I | COND. | HRSG/ GT | TANKS | BOP MECH./PIPE | STRUCT. | CIVIL | SITE PREP. | CLINIC

PERMENANT PLANT AREA LIMIT

FUEL

PAINT & INSULATION

E & I STORAGE

FUEL WORKSH.

DEMINERALISED WATER TANK

WATER TREATMENT PLANT/ FIRE FIGHTING PUMP STATION

STACK

STACK

RAW & FIRE WATER TANK

AUX. BOILER, STACK & DEAERATOR

ADMINISTRATION BUILDING

WORKING POINT E 546,053.56 N 314,436.37

PARKING

HEAT RECOVERY STEAM GENERATOR

HEAT RECOVERY STEAM GENERATOR

TURBINE BUILDING

AIR COOLED CONDENSER

GAS METERING

MECHANICAL HRSG/GT

FUEL FABSH.

TANKS

FUEL FABSH.

FUEL STORAGE

SCAFFOLD LAYDOWN

STORE

PERMENANT PLANT AREA LIMIT

MAIN TRANSFORMER

SWITCHYARD

FABSH

FABSH

BUNDED FUEL AREA TYP.

FABSH

FUEL

STRUCTURAL LAYDOWN

CIVIL LAYDOWN

BOP MECHANICAL/PIPING LAYDOWN

E & W STORES

LAYDOWN AREA

WORKSH. FUEL

LAYDOWN AREA EXTENDS APPROX. 330M

MECHANICAL CONDENSER LAYDOWN

PERMANENT PLANT AREA LIMIT

CONSTRUCTION AREA LIMIT

CHAINLINK FENCE (TEMP.) IN ACCORDANCE WITH SECTION 36 CONDITION 23.

CHAINLINK PLANT PERIMETER FENCE.

POSSIBLE TOPSOIL STORAGE AREA

CONTRUCTION AREA LIMIT

KEY

TEMPORARY FACILITIES

KEY

ACCOMODATION BASED ON 10x3M PORTAKABINS, TO INCLUDE OFFICES, LOCKERS AND MESS FACILITIES.

NOTE

SITE LIGHTING TO BE PROVIDED AROUND PERIMETER OF SITE FENCING & WITHIN SITE. LIGHTING TO TAKE ACCOUNT OF LOCAL COMMUNITY AND ADJACENT SHIPPING

NOTES

1. SITE CONSTRUCTION AREA TO BE REINSTATED TO ORIGINAL CONDITION AS FOLLOWS :-
   a. HARDSTANDING REMOVED.
   b. GEOTEXTILE STRIPPED.
   c. LANDSCAPED.
   d. REPLACE TOPSOIL.
   e. PLANT AND SEED.
2. SECURITY TO SITE BY CHAINLINK FENCE.
   - ENTRANCE TO SITE VIA MANNED SECURITY GATE.
   - EMERGENCY EXITS FORM SITE TO BE EXIT ONLY WITH NO EXTERNAL ACCESS IN.
3. ACREAGES ARE AS FOLLOWS :-
   PERMANENT SITE. - 56700M² -14 acres
   TEMPORARY FACILITIES FACILITIES (INCLUDING LAYDOWN) - 132405M² - 32.7 acres
   PARKING (TEMP.). - 30000M² -7.4 acres

| ISSUE | DATE | DRAWN BY | DESCRIPTION OF ISSUE | PREP'D | CHKD | APPD |
|---|---|---|---|---|---|---|
| 3 | | R.N.L. | SCAFFOLD LAYDOWN AREA RE-LOCATED | | | |
| 2 | 21.3.97 | R.N.L. | ISSUED FOR SITE PREP. TENDER | R.N.L. | J.B. | R.K.E. |
| 1 | 14.3.97 | R.N.L. | ISSUED FOR INFORMATION | P.J.S. | P.D.G. | P.D.G. |

THIS PRINT SHALL NOT BE COPIED, REPRODUCED OR OTHER WISE USED WITHOUT THE CONSENT OF STONE & WEBSTER AND SHALL BE RETURNED ON REQUEST.

CLIENT: ENRON

TITLE: INITIAL PROPOSAL FOR LAYOUT OF TEMPORARY FACILITIES SUTTON BRIDGE POWER PROJECT

SCALE 1:1000
DO NOT SCALE PRINT

Stone & Webster


JOB No19201

S & W DRG. No.19201-000-070001

| WORK PACKAGE No. | SYSTEM | CLASS | STATUS |
|---|---|---|---|
| | DIST. CODE | | |

LAST REV. DATE 25 MARCH 97
FILESPEC: c:/usr2/19201/grp15/070001.dgn

NOT TO BE MANUALLY ALTERED

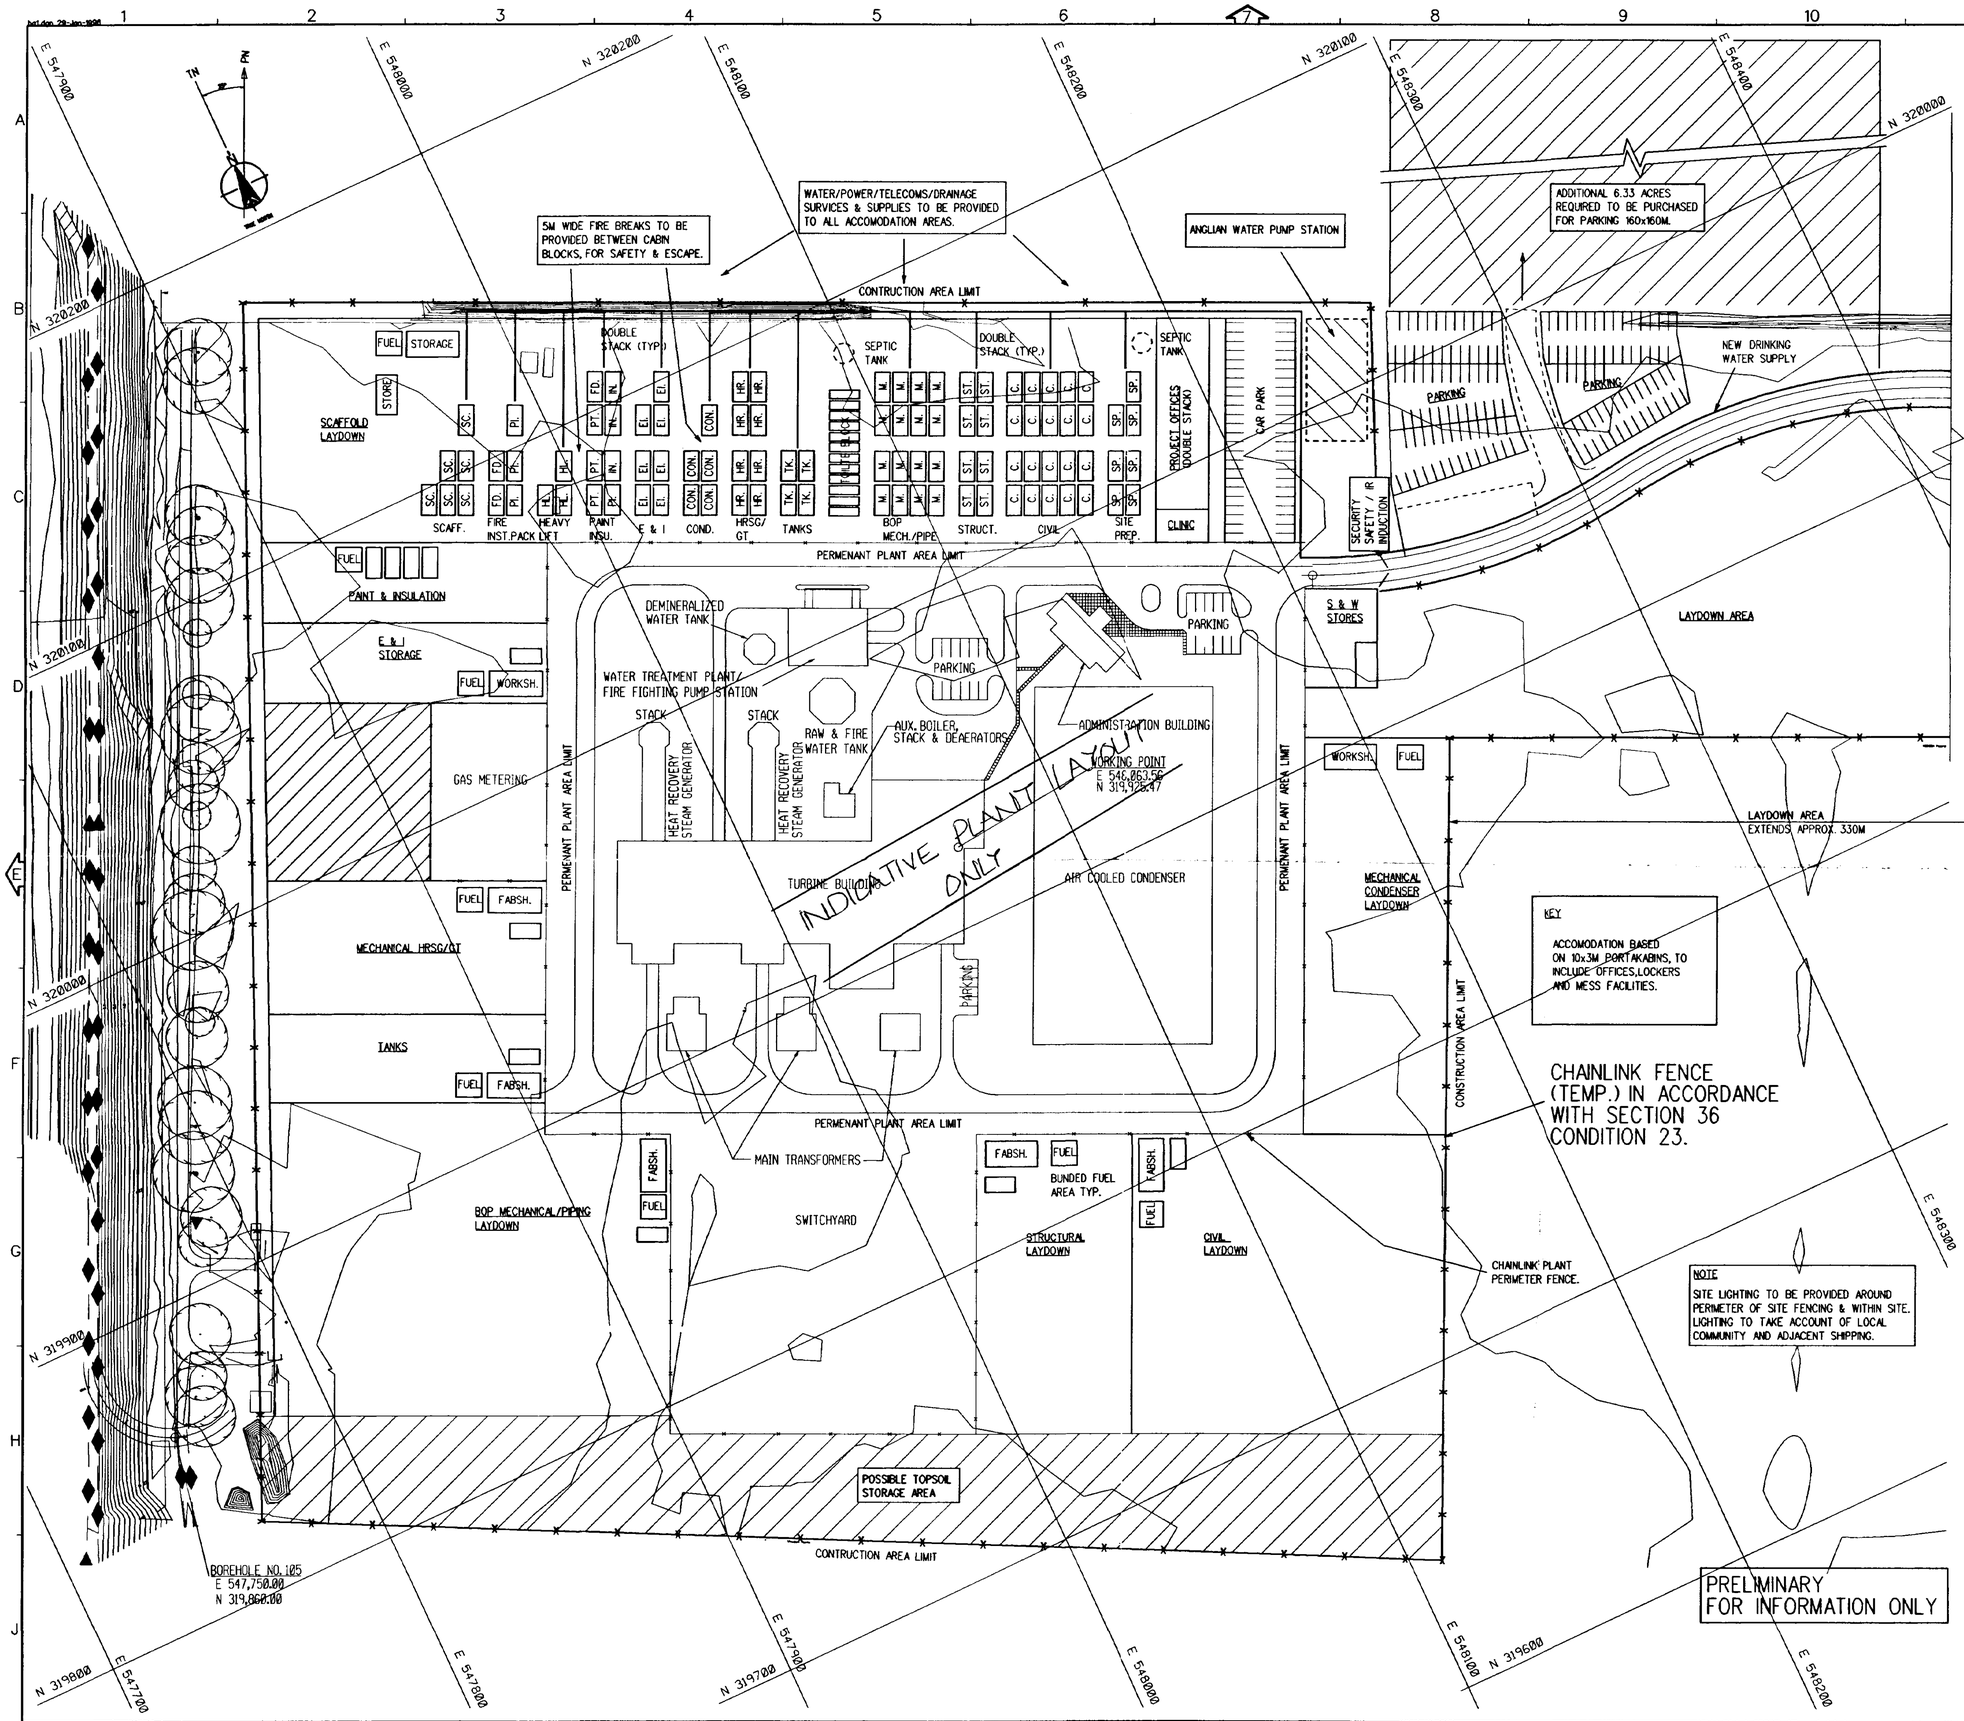


NOTES

1. SITE CONSTRUCTION AREA TO BE REINSTATED TO ORIGINAL CONDITION AS FOLLOWS :-
   a. HARDSTANDING REMOVED.
   b. GEOTEXTILE STRIPPED.
   c. LANDSCAPED.
   d. REPLACE TOPSOIL.
   e. PLANT AND SEED.
2. SECURITY TO SITE BY CHAINLINK FENCE.
   - ENTRANCE TO SITE VIA MANNED SECURITY GATE.
   - EMERGENCY EXITS FORM SITE TO BE EXIT ONLY WITH NO EXTERNAL ACCESS
3. ACREAGES ARE AS FOLLOWS :-
   PERMANENT SITE. - 56700M² -14 acr
   TEMPORARY FACILITIES FACILITIES (INCLUDING LAYDOWN) - 132405M² - 32.7
   PARKING (TEMP.). - 30000M² -7.4 ac

0283/97

| ISSUE | DATE | DRAWN BY | DESCRIPTION OF ISSUE | PREP'D | CHK'D |
|---|---|---|---|---|---|
| 1 | 13-3-97. | R.N.L. | ISSUED FOR INFORMATION | RNL | PJS |

THIS PRINT SHALL NOT BE COPIED, REPRODUCED OR OTHERWISE USED WITHOUT THE CONSENT OF STONE & WEBSTER AND SHALL BE RETURNED ON REQUEST.

CLIENT

RETAIN ON ENRON FILE

TITLE

# INITIAL PROPOSAL FOR LAYOUT OF TEMPORARY FACILITIES SUTTON BRIDGE POWER PROJECT

SCALE 1:1000
DO NOT SCALE PRINT

JOB No 19201

Stone & Webst

S & W DRG. No. 19201-000-070001

| WORK PACKAGE No. | SYSTEM | CLASS | STAT |
|---|---|---|---|
| | DIST. CODE | | |

LAST REV. DATE: 19 FEBRUARY 97