


1:50

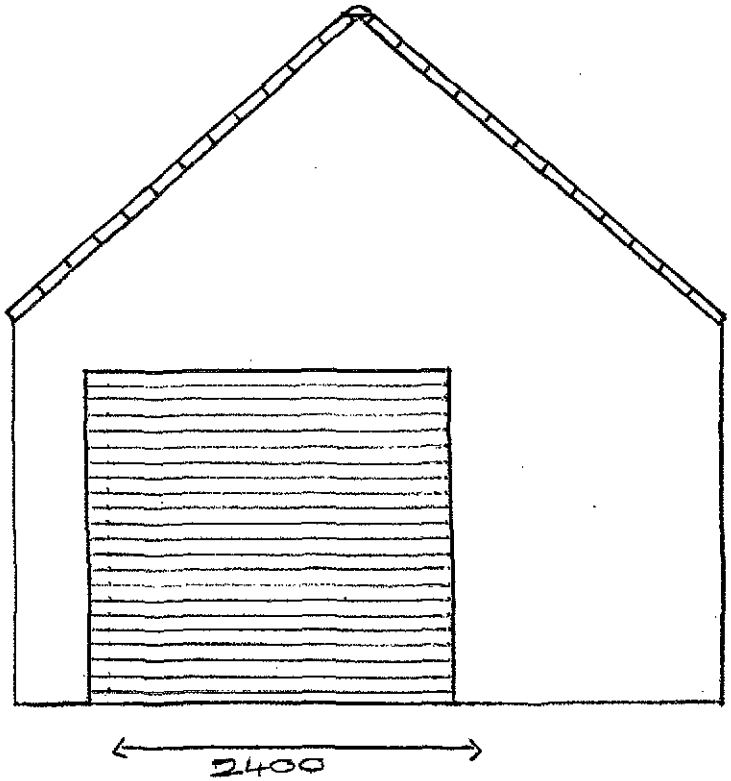

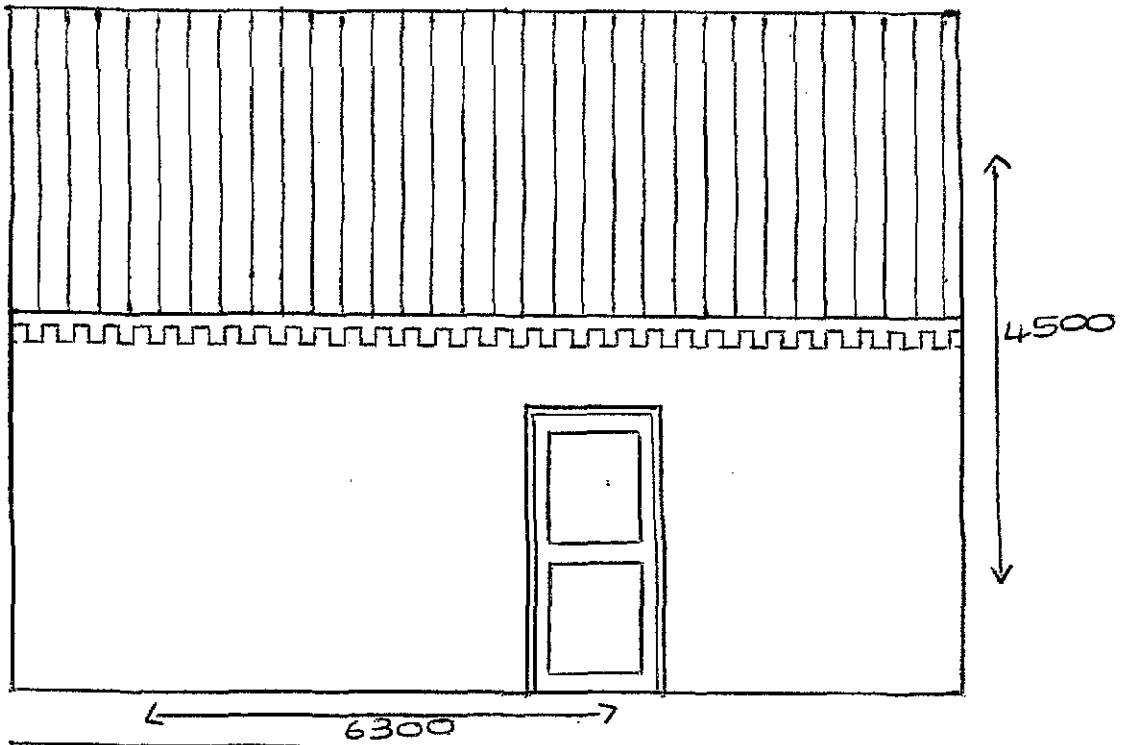

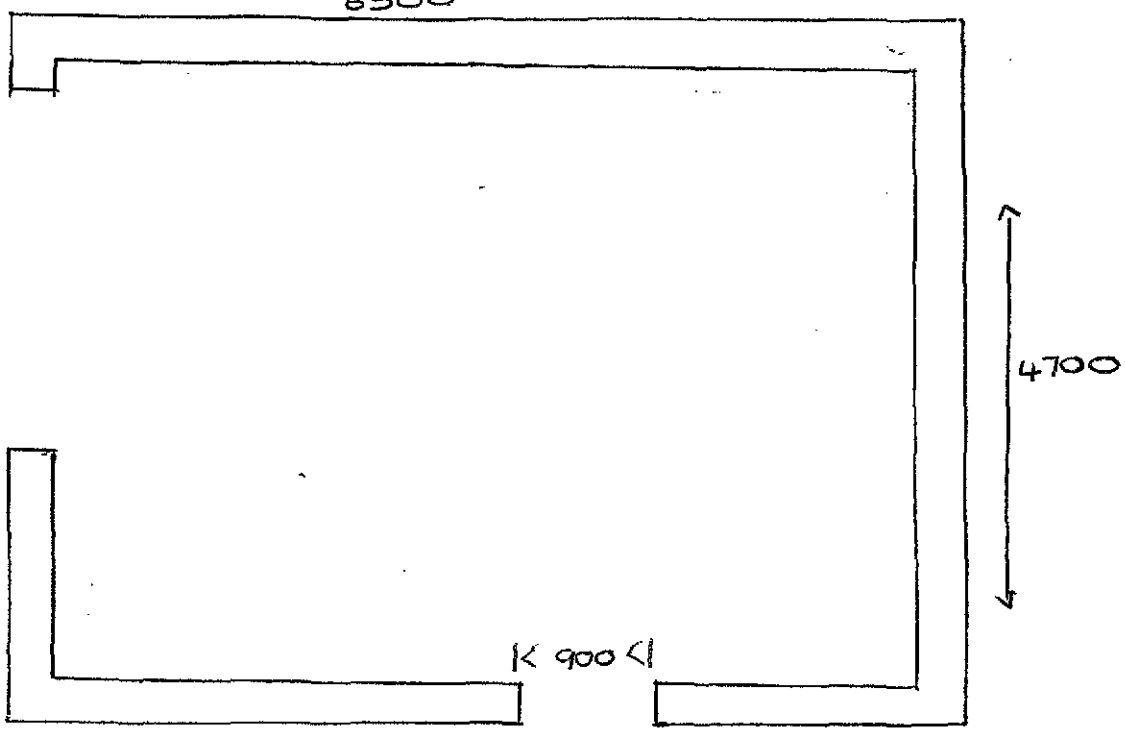

SHDC
Planning & Development
- 9 APR 2010
Ref: 0288-10

H.M. LAND REGISTRY

LL25359

ORDNANCE SURVEY PLAN REFERENCE	COUNTY	SHEET	NATIONAL GRID	SECTIO
	LINCOLNSHIRE		TF 4821	A

Scale: 1/1250 Enlarged from 1/2500 SOUTH HOLLAND DISTRICT

© Crown copyright

Old Reference CXLIV 3 B

The boundaries shown by dotted lines hav
plotted from the transfer plan. The title pl
be updated from later survey information

SHDC
Planning & Development
- 9 APR 2010
Ref: 0288-10

TF4821
TF4721

SPALDING BRIDGE PARISH

N

Poppins

Rylton

South Gates

Glenada


MILLYARD

NENE MEADOWS

LIME STREET

CUSTOMHOUSE

WHARF

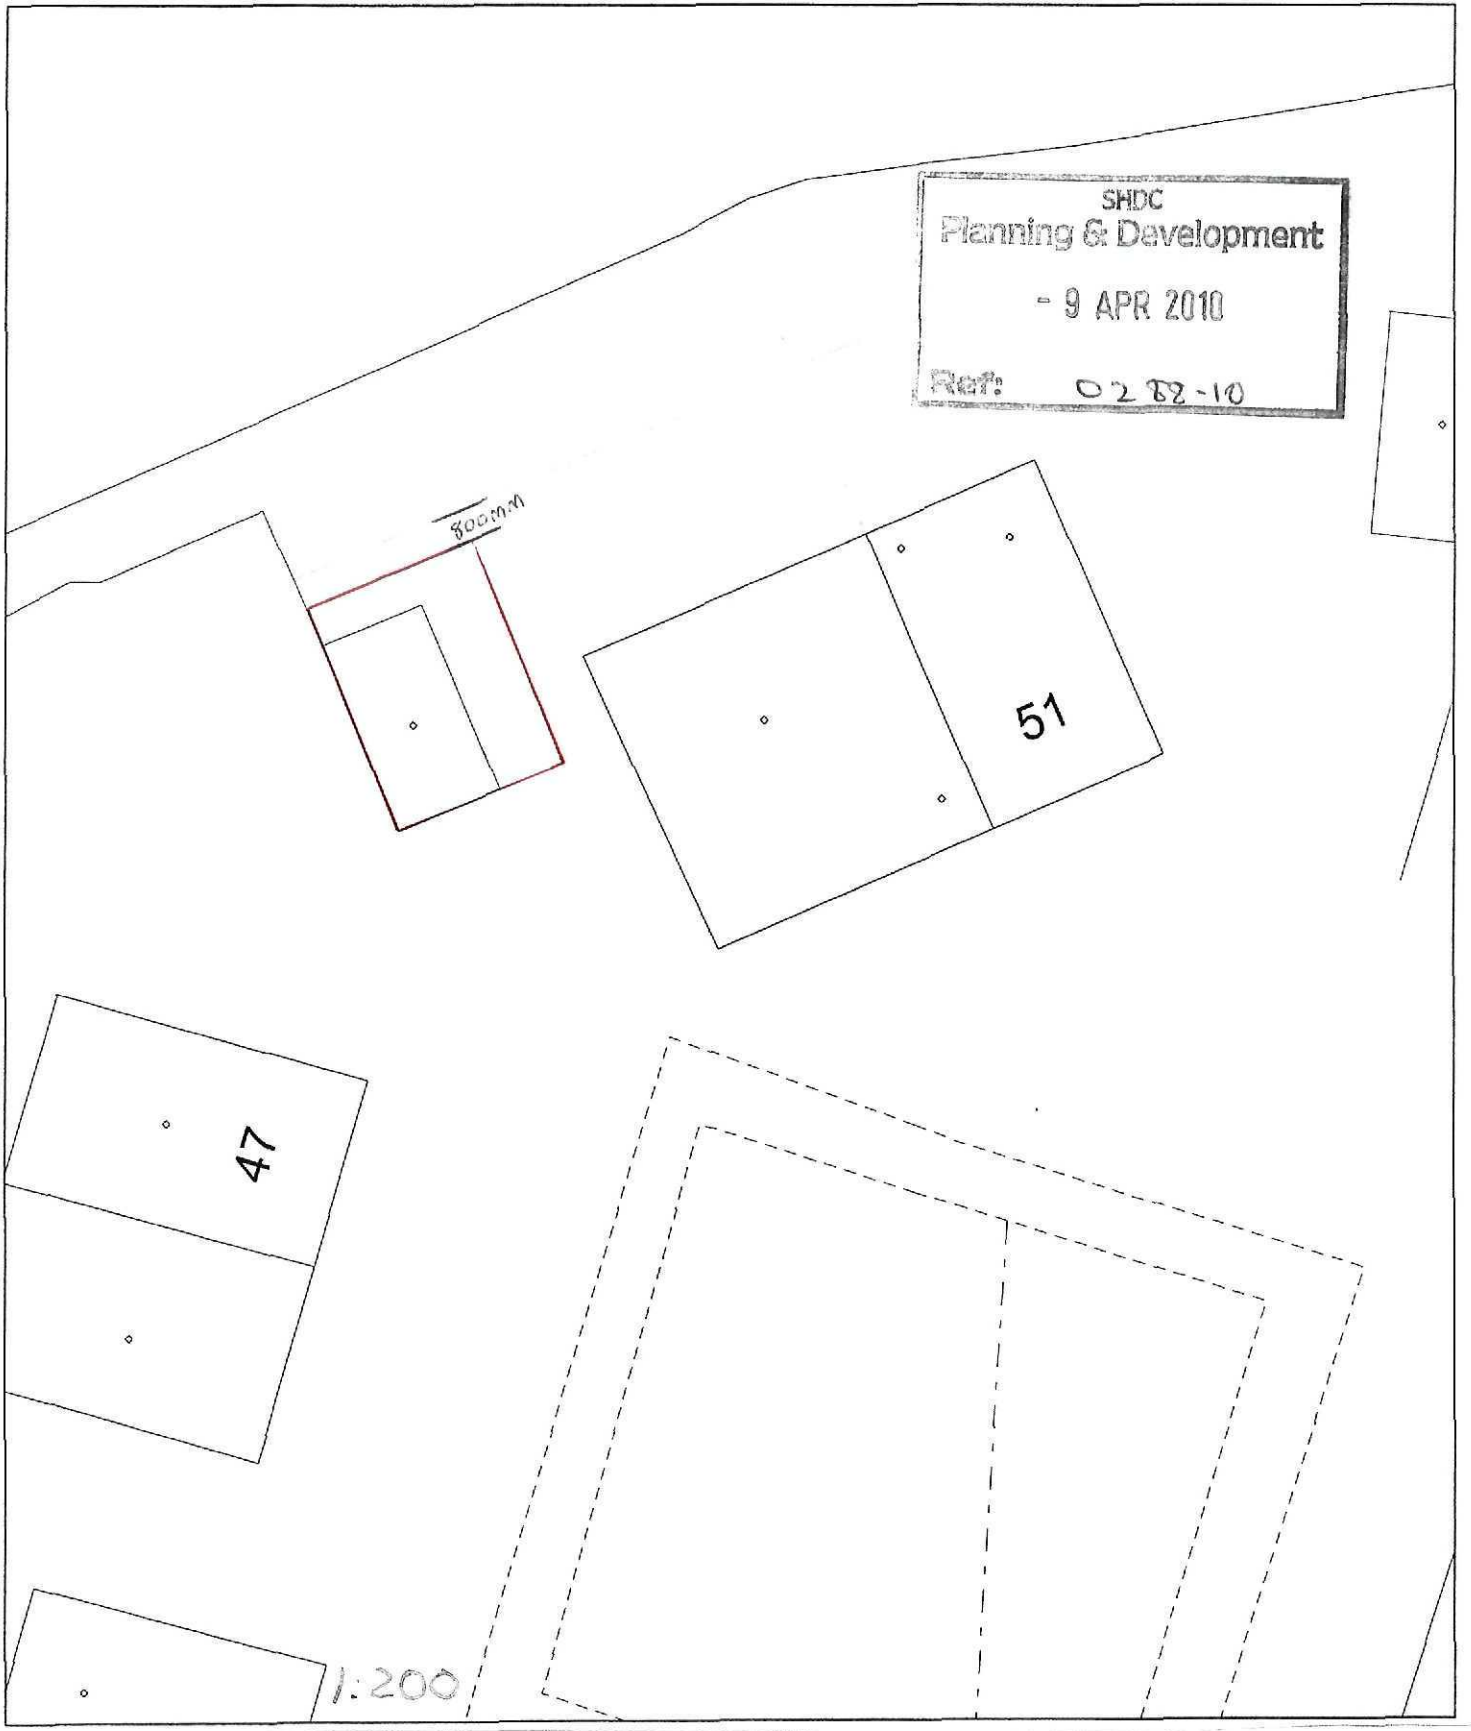
SHDC
Planning & Development
- 9 APR 2010
Ref: 0282-10
600mm
51
47
1:200