

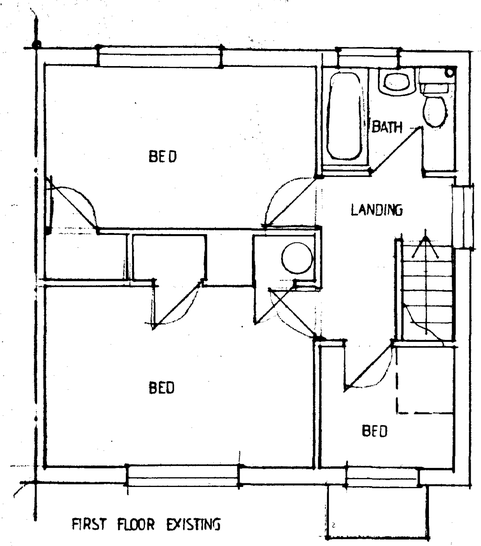


FIRST FLOOR EXISTING

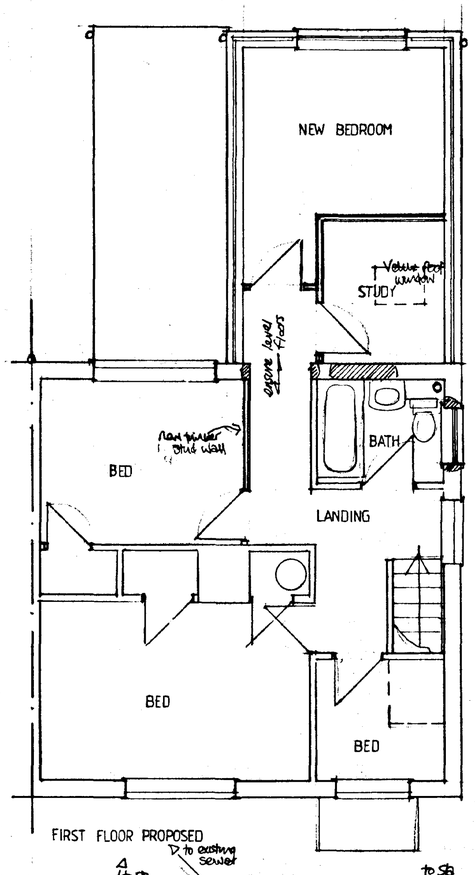


FIRST FLOOR PROPOSED

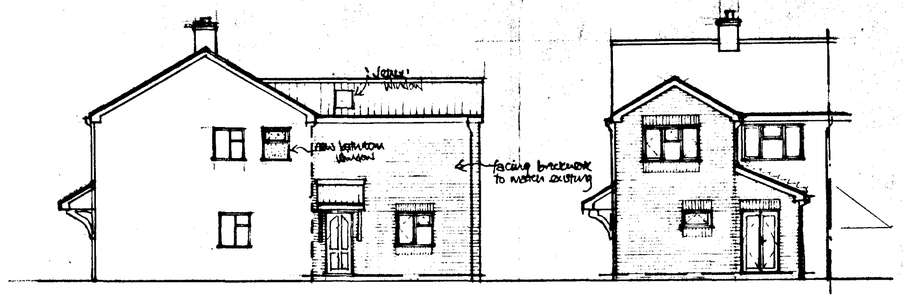


SIDE ELEVATION

REAR ELEVATION

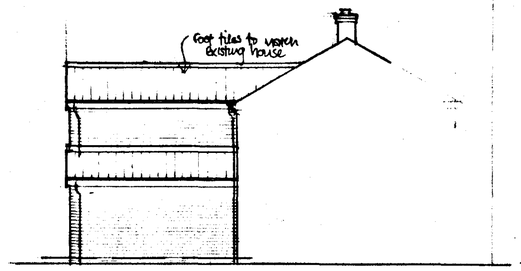

SIDE ELEVATION

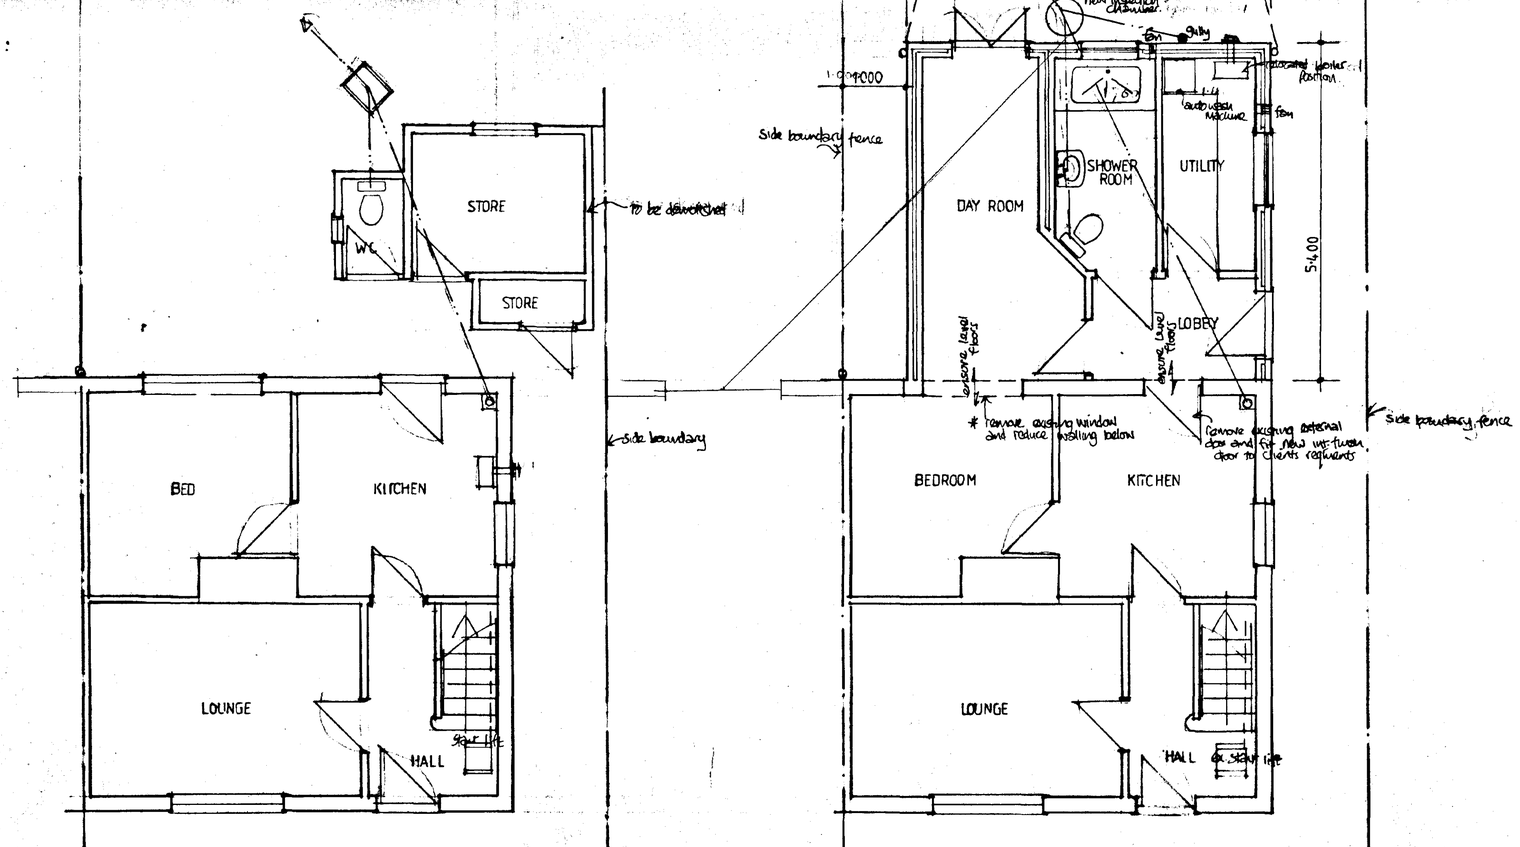

to SP

to existing sewer

to SP

SHDC
Planning & Development
11 MAR 2002
Ref 0289/02

DETERMINED PLAN

PROJECT: PROPOSED GROUND FLOOR EXTENSION FOR DISABLED LIVING AREA WITH BEDROOM AND STUDY ABOVE.

SITE : 1. ROYAL CLOSE, SUTTON BRIDGE, LINCOLNSHIRE.

CLIENTS: MS S.A.KIRK.

SCALES: 1:50, 1:100 DATE : MAR, 2002