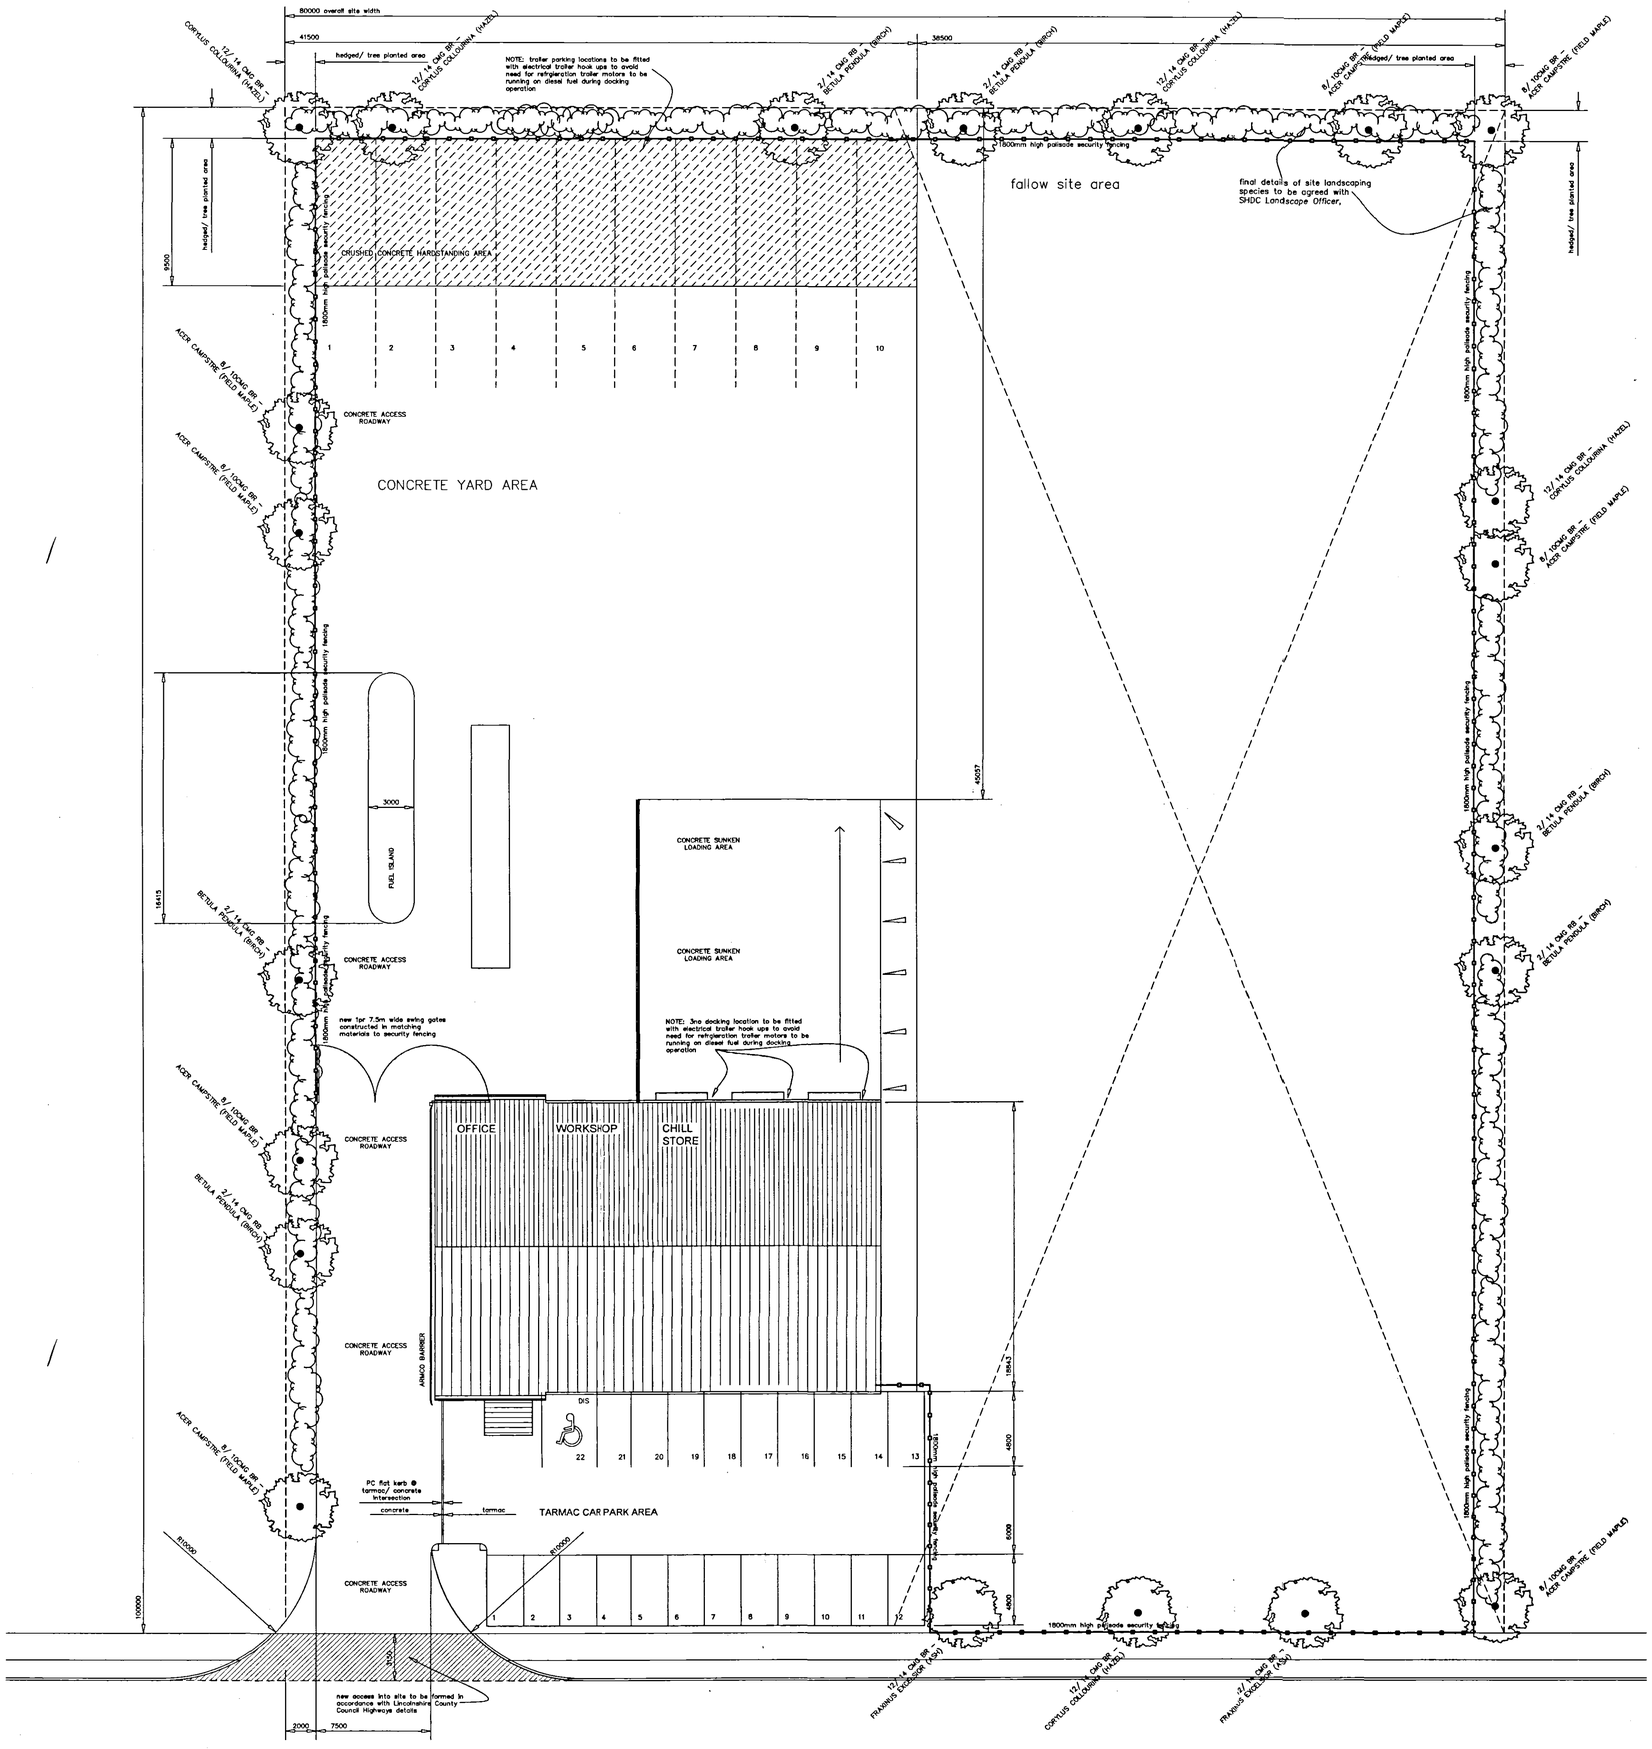

Ref H18/0291/06
Rec'd 21/4/06

DETERMINED PLAN

KEY TO LANDSCAPING

PRPOSED NATIVE HEDGE PLANTING

mixed native hedge planting in a double staggered row set 300mm apart with plants at 500mm ctrs in the row (4 plants per m.sq.)

TYPE	DESCRIPTION
60/ 90 CM BR	CRATEAGUS MONOGUNA (HAWTHORN)
60/ 90 CM BR	CORYLUS AVELLANA (HAZEL)
30/ 45 CM 2L	ILEX AQIFOLIUM (HOLLY)
60/ 90 CM BR	VIBURNUM OPULUS (GUILDER ROSE)

PRPOSED TREE PLANTING

TYPE	DESCRIPTION
8/ 10CMG BR –	ACER CAMPSTRE (FIELD MAPLE)
12/ 14 CMG BR –	FRAXINUS EXCELSIOR (ASH)
12/ 14 CMG BR –	CORYLUS COLLOURINA (HAZEL)
12/ 14 CMG RB –	BETULA PENDULA (BIRCH)

AMENDED PLAN
Ref.

F	19.04.2006	TREE SPECIES LOCATIONS ADDED
E	22.02.2006	DRG UPDATED TO PLANNERS COMMENTS
D	25.11.2005	WORKSHOP/STORES WALL REVISED
C	21.11.2005	REVISED BUILDING LAYOUT ADDED
B	4.11.2005	UPDATED TO CLIENTS REQUIREMENTS
A	1.11.2005	INITIAL ISSUE

Revisions

Preliminary | For Construction

David Trundley Design Services Limited
Chartered Institute of Architectural Technologists
Salgate Barn, Islington Road, Tilney All Saints, King`s Lynn, Norfolk. PE34 4RY
Tel: 01553 617700 Fax: 01553 617874 Email: enquiries@dtrundleydesign.co.uk

Project Title:
DRW HOWLING TRANSPORT LTD
WINGLAND ENTERPRISE PARK
SUTTON BRIDGE
SPALDING

PROPOSED WORKSHOP, OFFICES & LORRY PARKING AREAS

Drawing Title:
PROPSOED SITE LAYOUT PLAN

Scale: 1:200 Date: NOV 2005 Drawn: IPGT

Drawing Number: 02-107-200F

Copyright:
This drawing must not be re-issued, loaned or copied without the consent of David Trundley Design Services Limited. Do not scale this drawing, use only figured or grid dimensions. All dimensions to be checked by contractor on site prior to start of works. Any discrepancies are to be notified