
SOUTH HOLLAND DC
HOUSING & PLANNING
16 MAR 2000
Ref: 0294/00

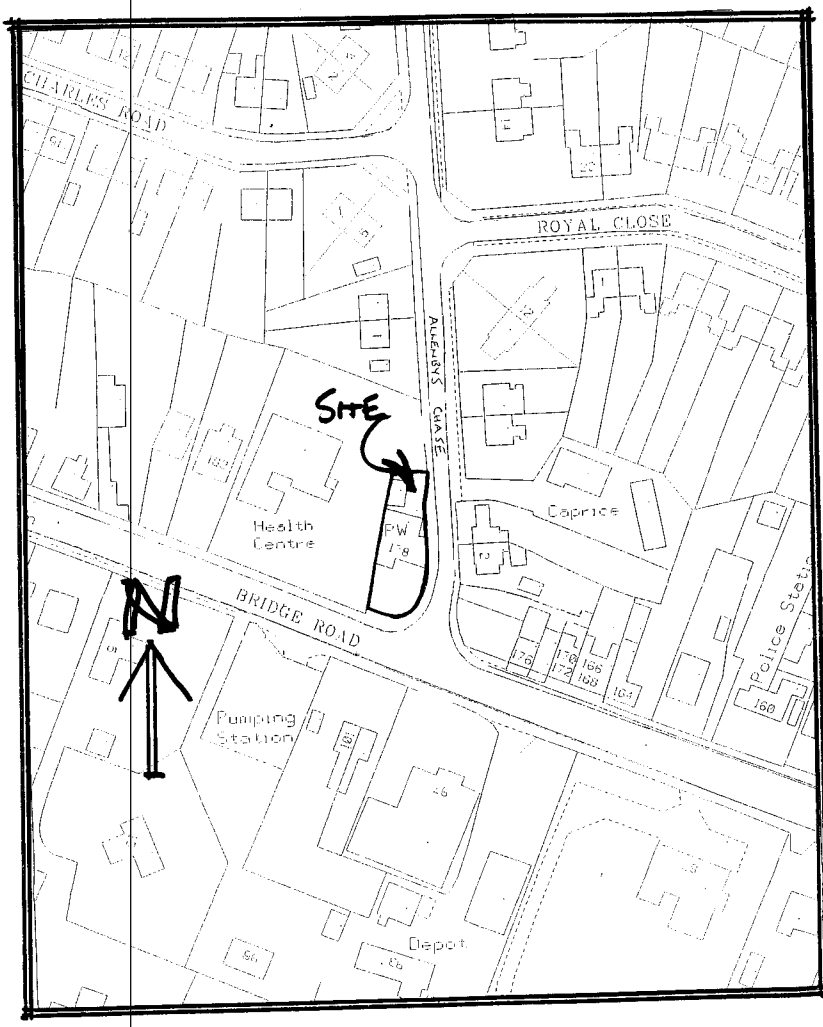


MLG

Meldrum Lee & Gillatt
Architects, Quantity Surveyors
Project Managers, Planning Supervisors

ALLENBYS CHASE
SUTTON BRIDGE
LONGHURST HOUSING ASSOC. LTD

Date OCT 99
Scale 1-1250
Drawn by MAH
Checked by MY
No. 13933-02

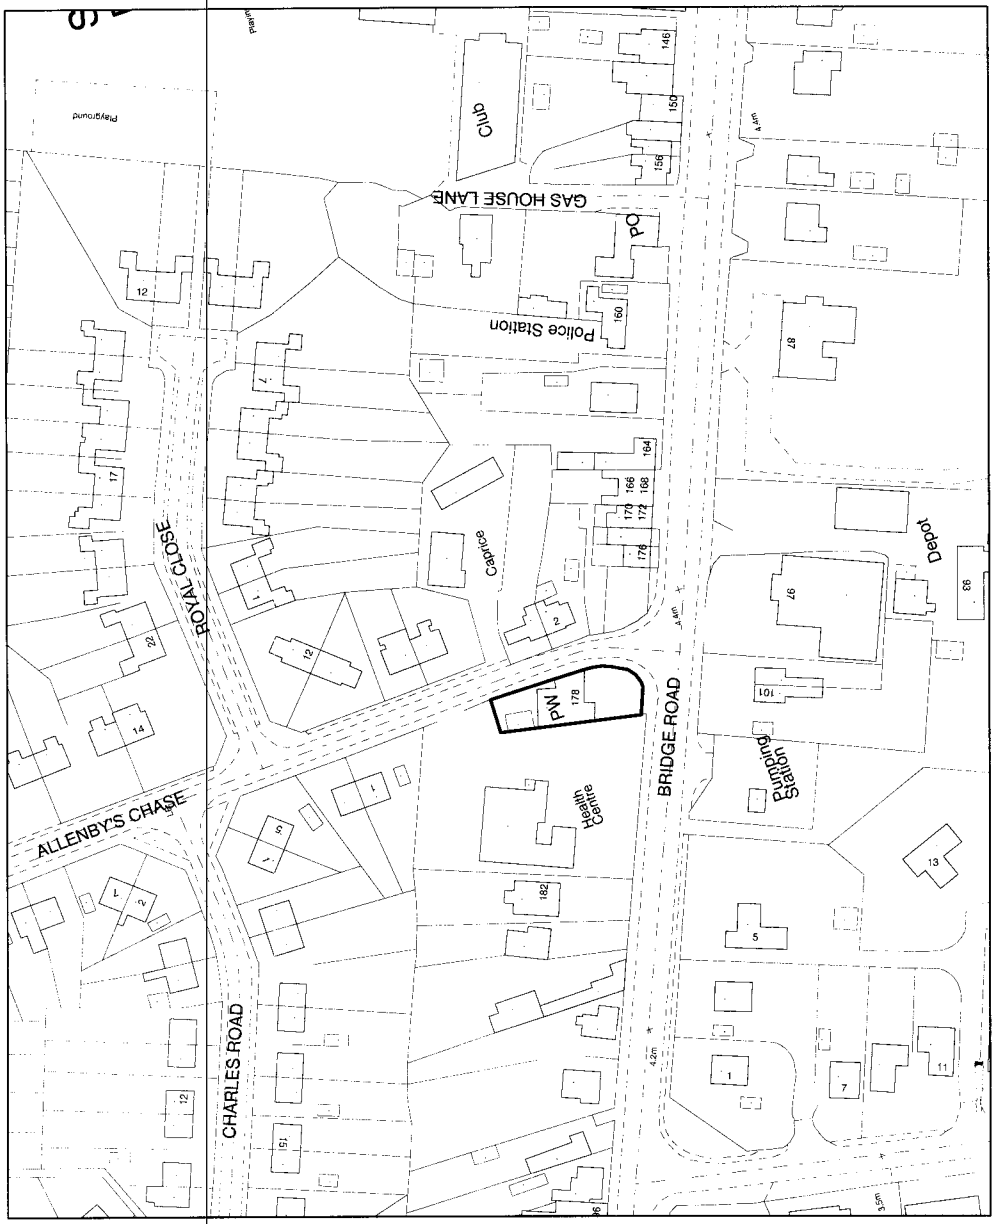

SOUTH HOLLAND DISTRICT COUNCIL

Housing and Planning Services Department

Council Offices, Priory Road, Spalding, Lincolnshire
PE11 2XE

Planning Application Location Plan
Ward Member Notification

H18/0294/00

Scale: 1:1250

PLEASE DO NOT COPY THIS PLAN
This map is reproduced from Ordnance Survey material with permission of Ordnance Survey on behalf of Her Majesty's Stationery Office (c) Crown copyright. Unauthorised reproduction infringes Crown copyright and may lead to prosecution or civil proceedings. South Holland District Council LA079413 2000