
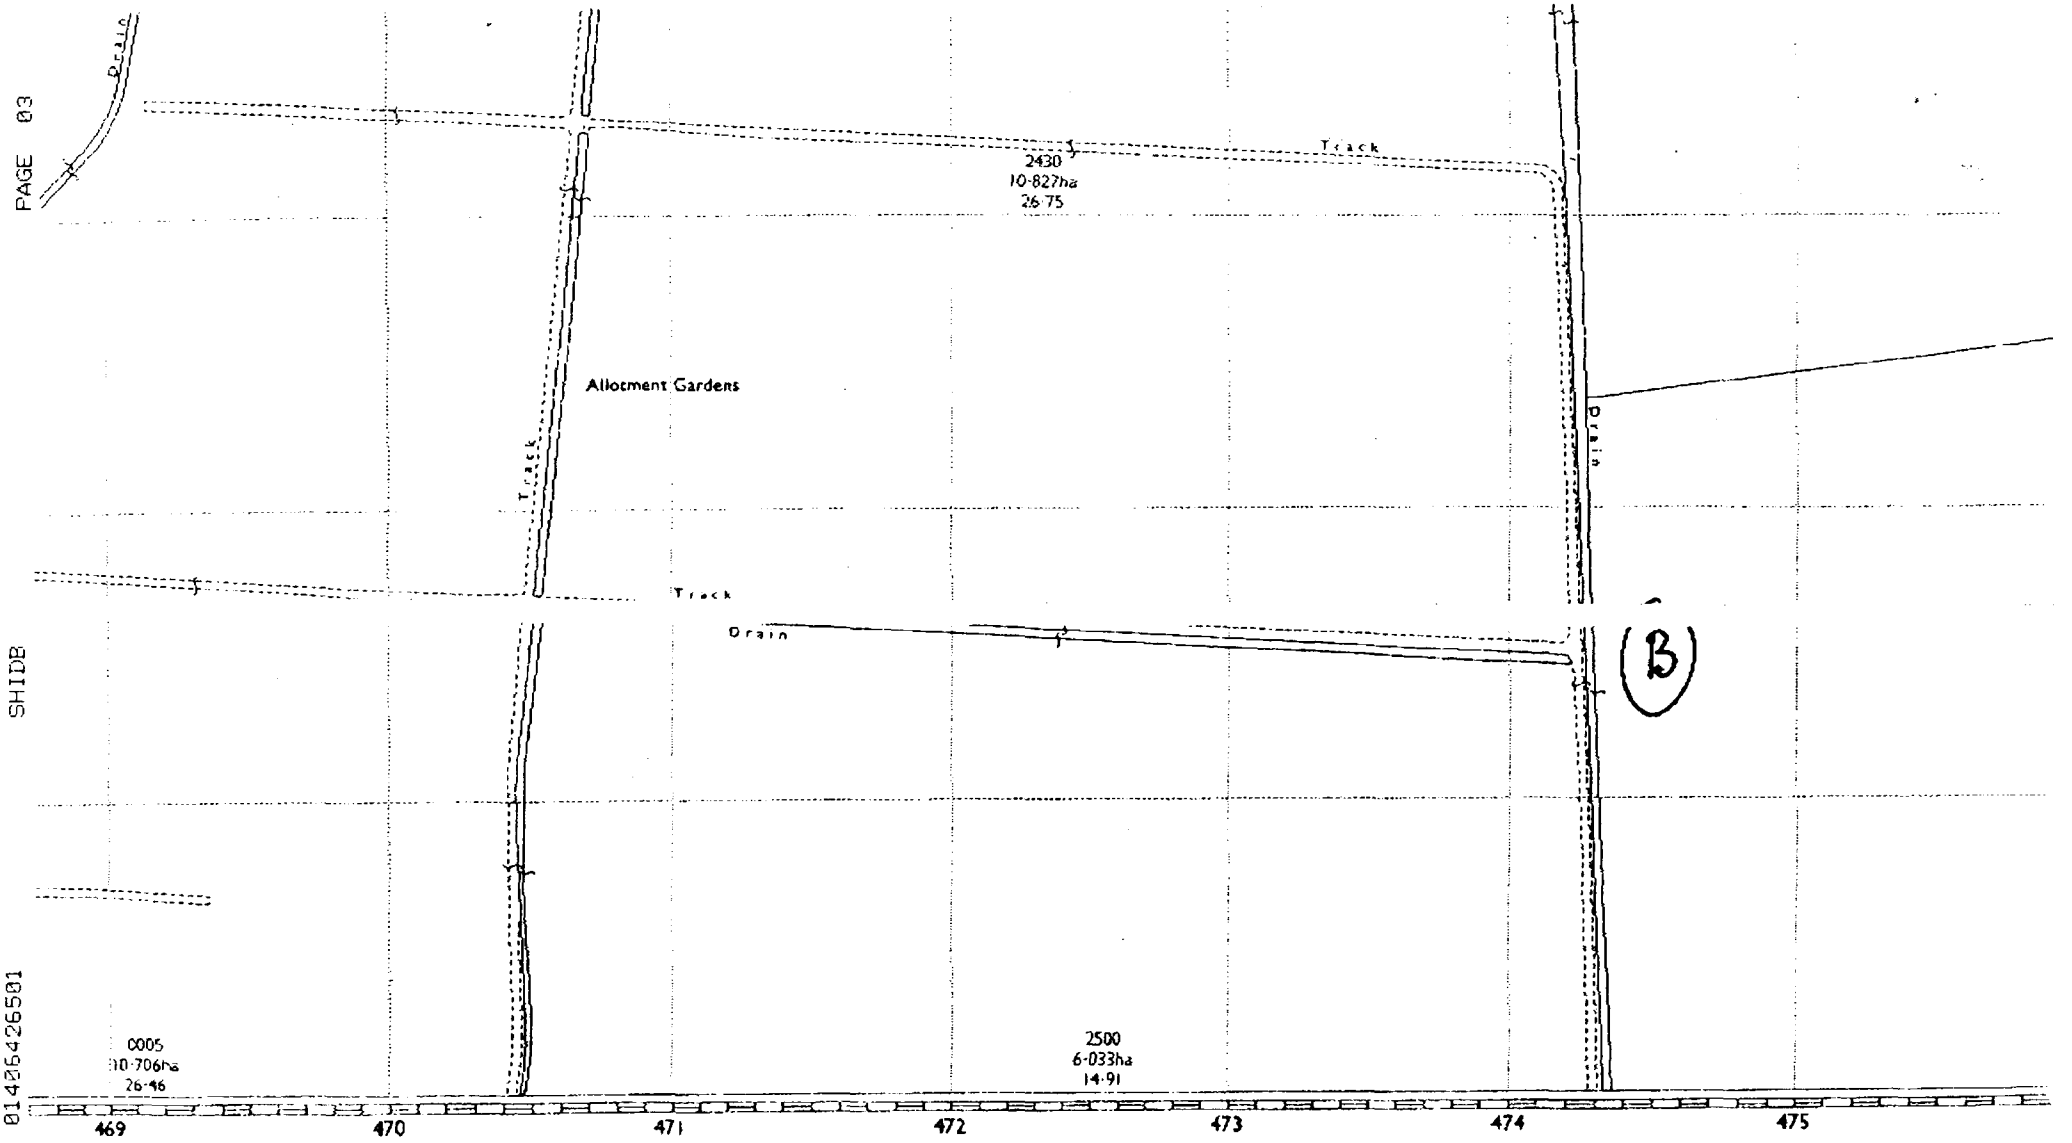
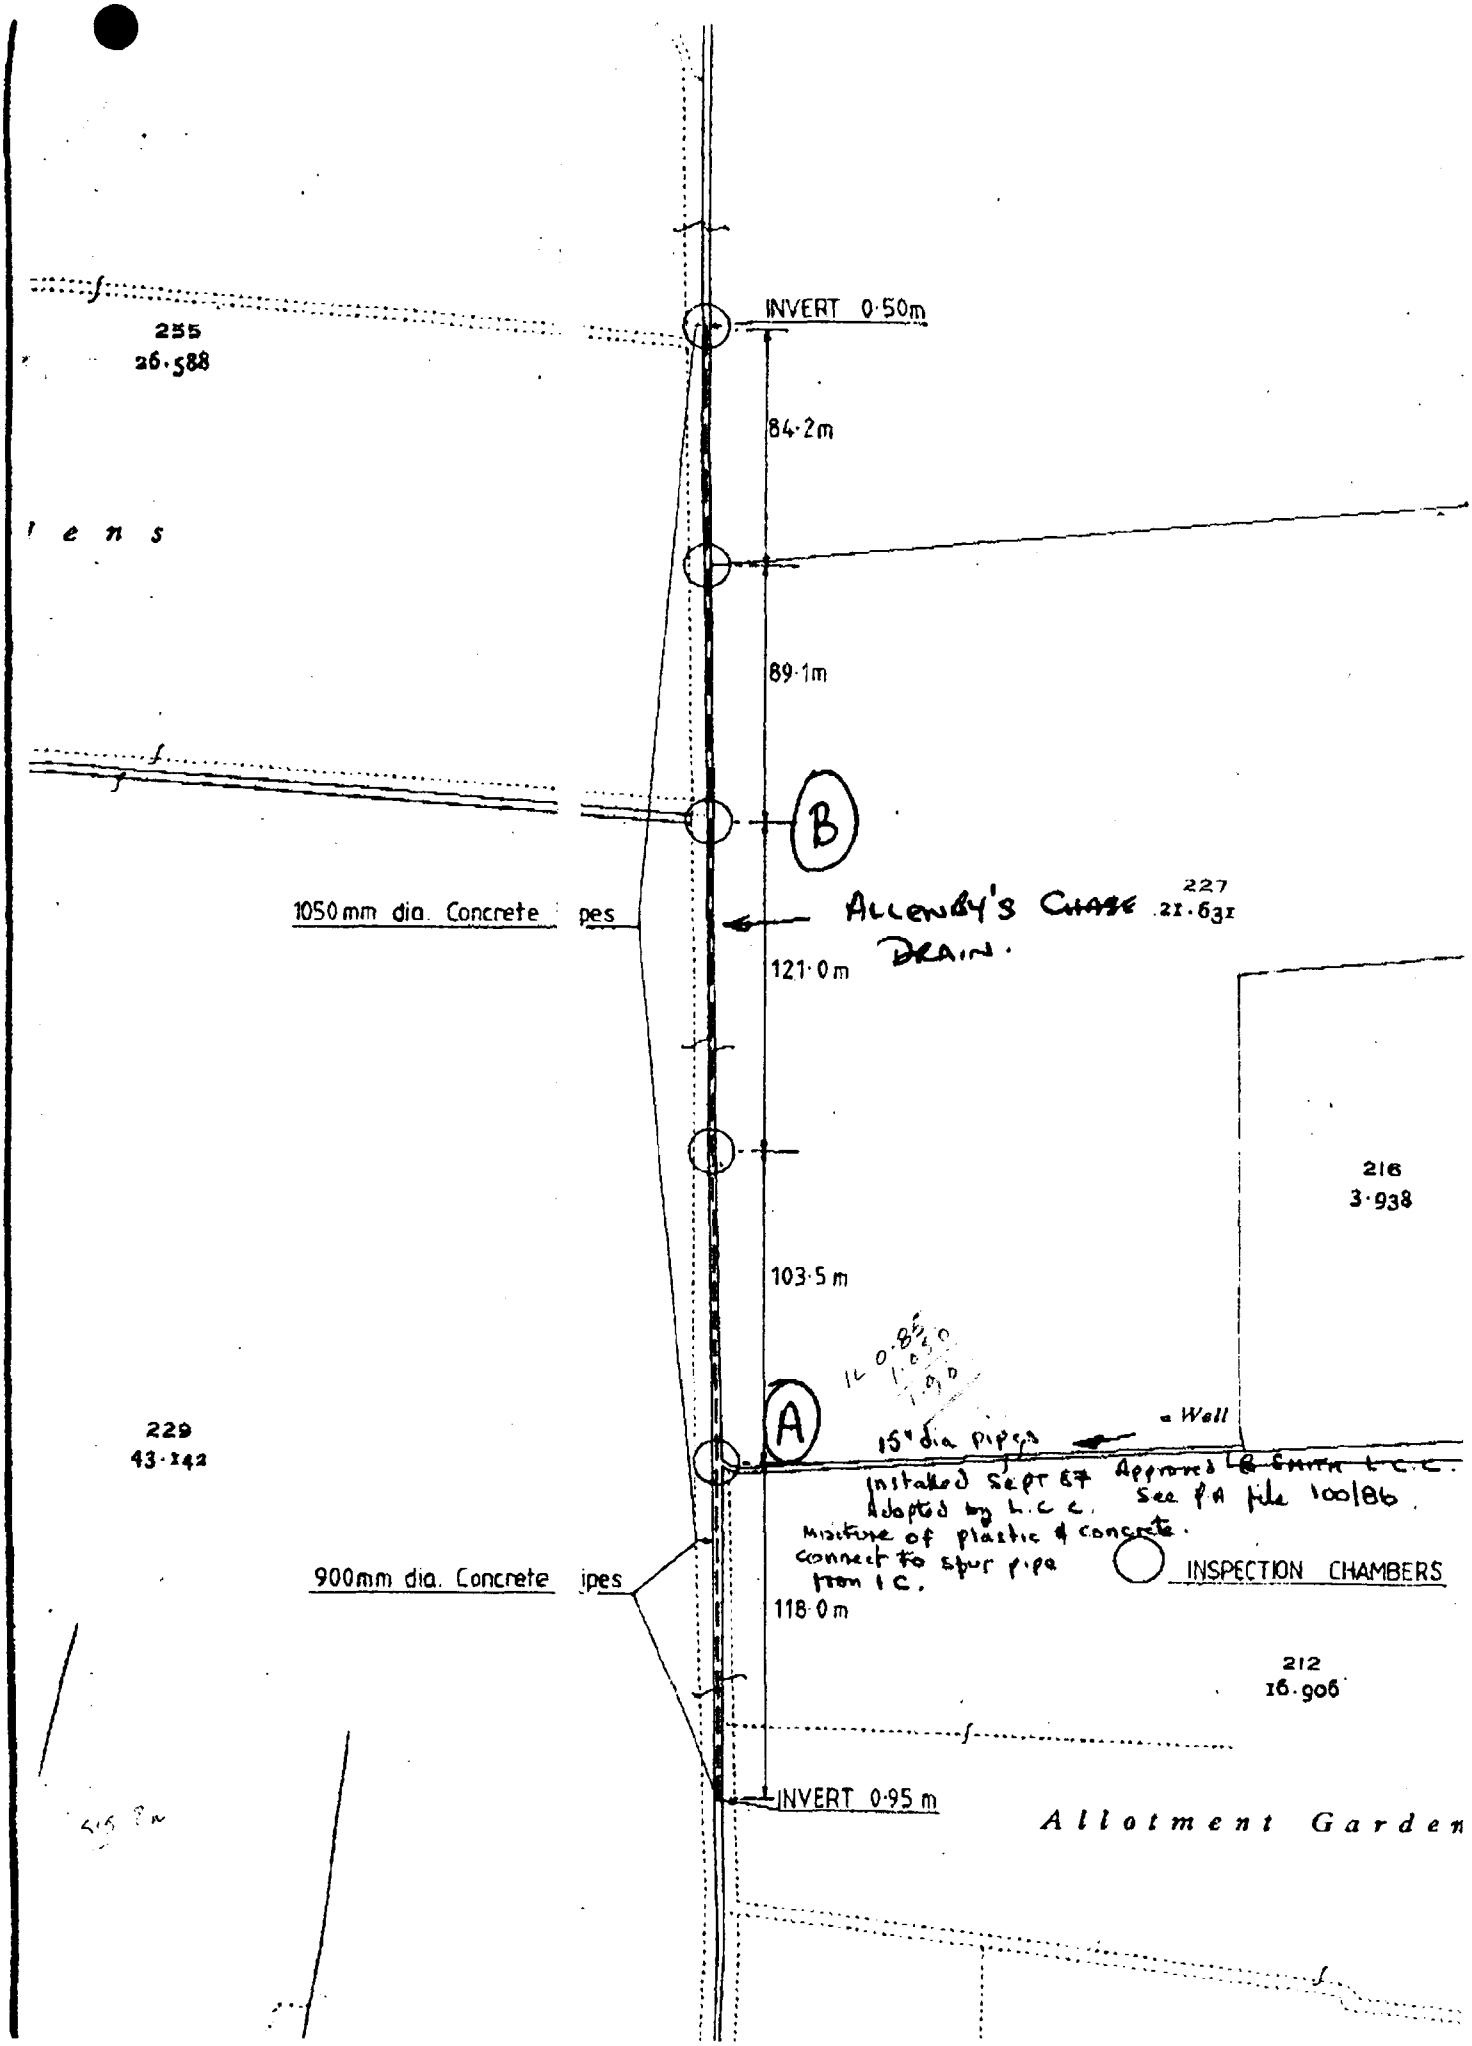
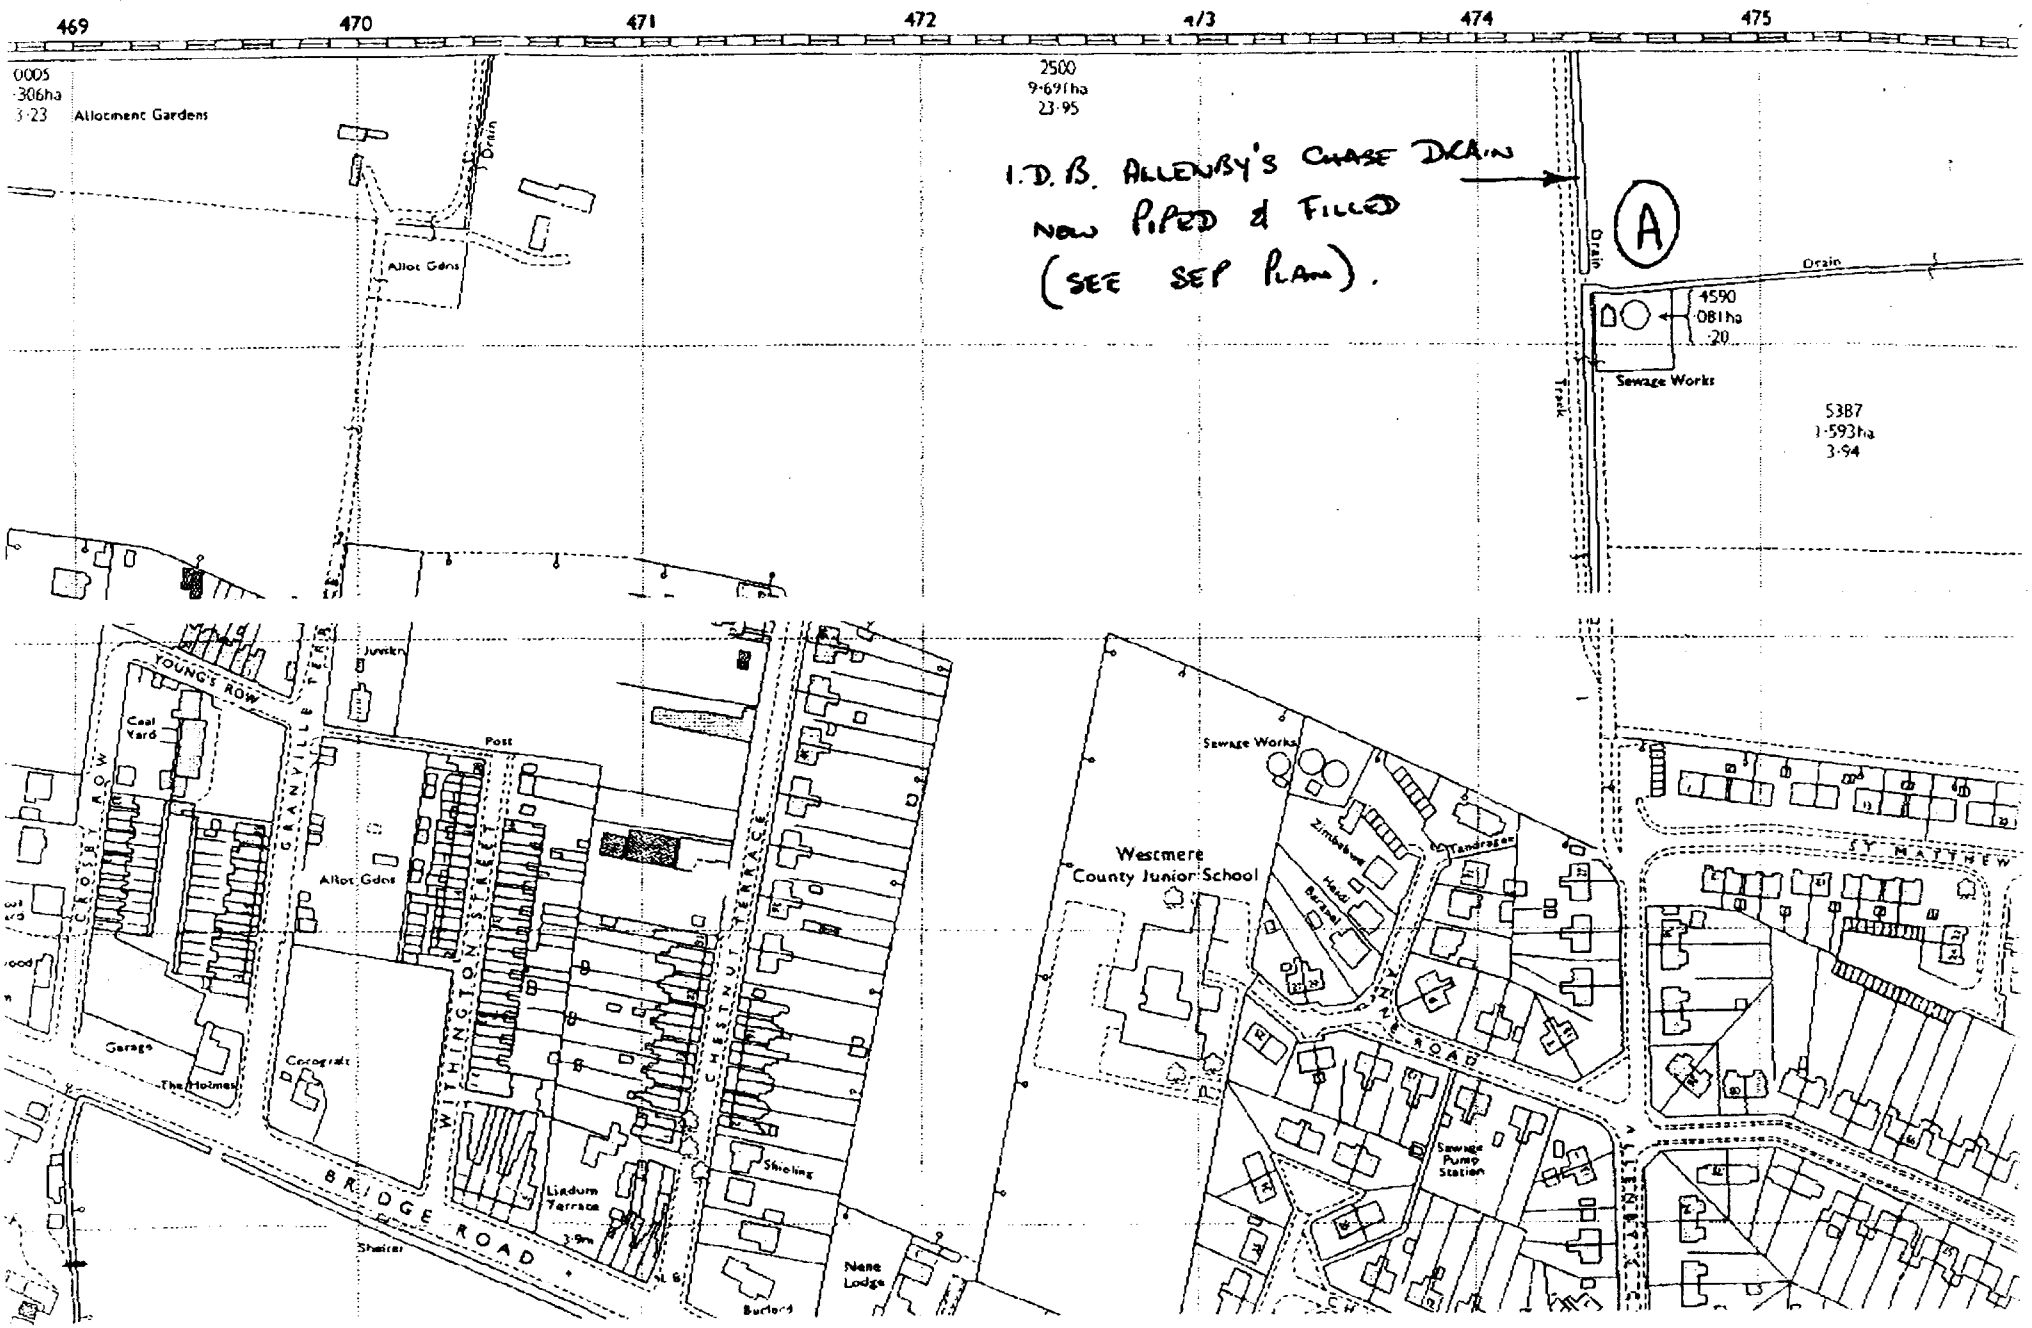



06/03/2001 15:03

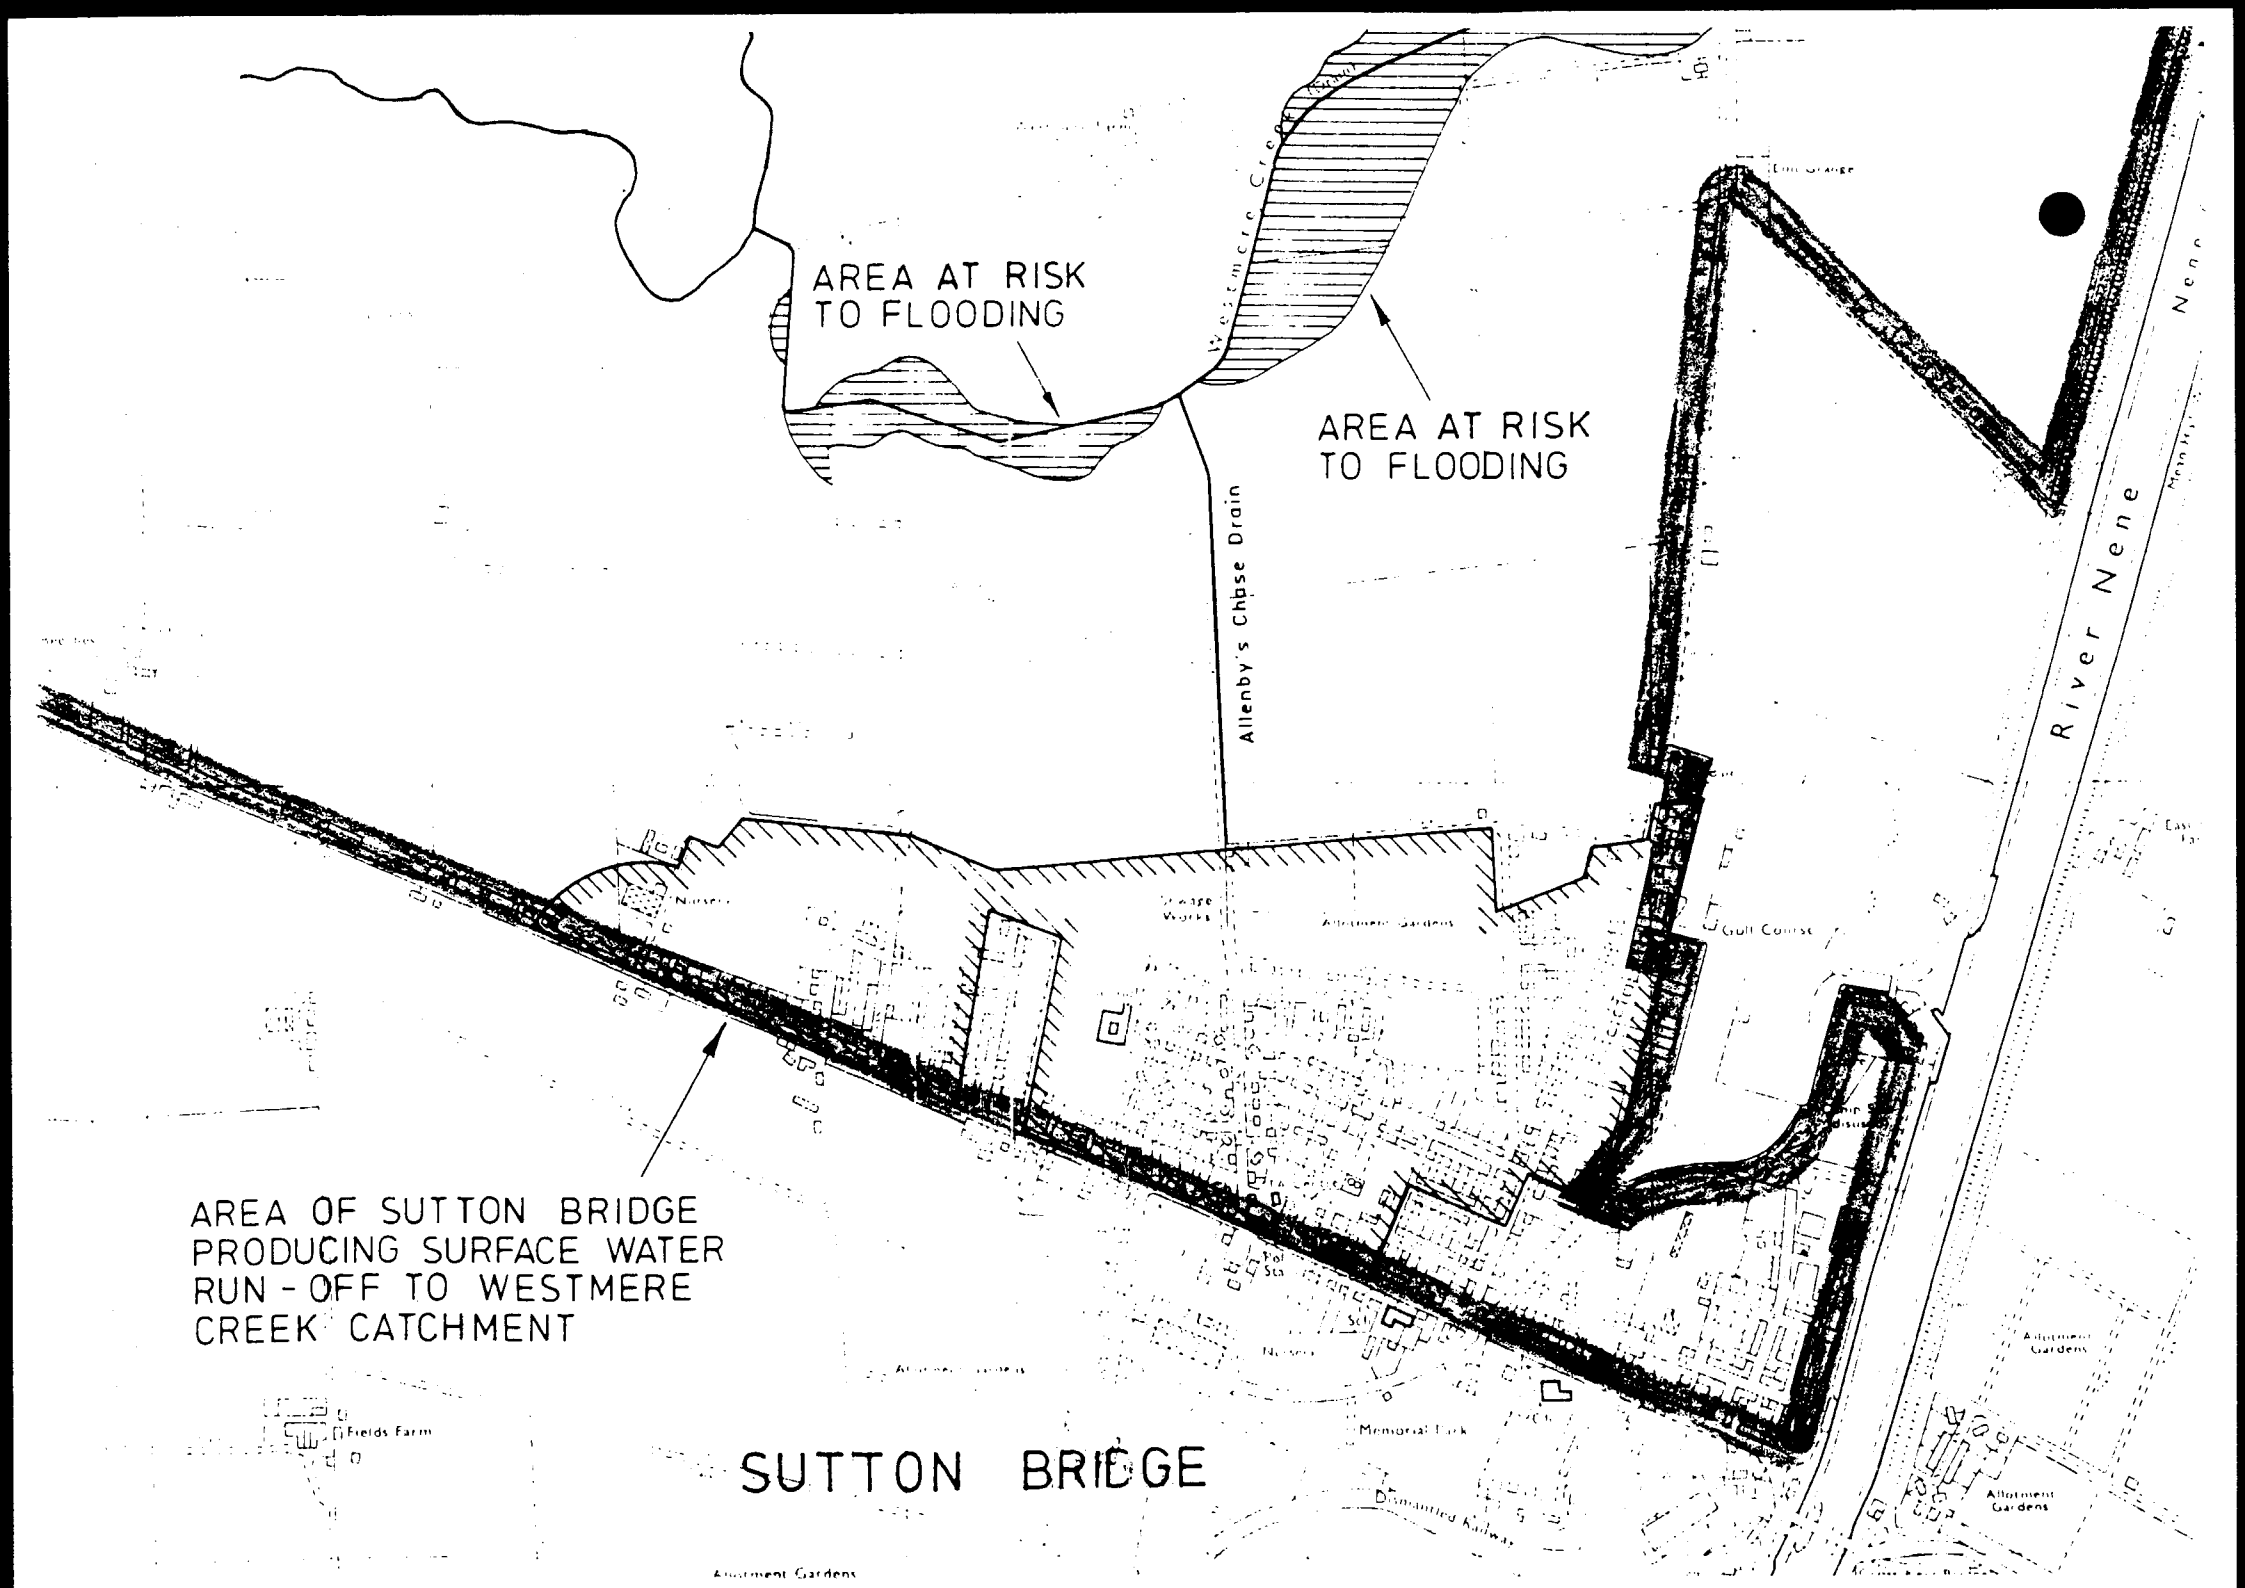


06/03/2001 15:03 01406426501 SHIDB PAGE 04


469
470
471
472
473
474
475
PAGE 02
SHIDB
01406426501
06/03/2001 15:03
0005
·306ha
3·23
Allotment Gardens
Allot Gdns
Drain
2500
9·69Tha
23·95
I.D.B. ALLENBY'S CHASE DRAIN
NOW PIPED & FILLED
(SEE SEP PLAN).
A
Drain
4590
·081ha
·20
Sewage Works
5387
1·593ha
3·94
YOUNGS ROW
Junctn
Coal Yard
Post
CROFTY ROW
GRANVILLE TERR
Allot Gdns
WITHINGTON STREET
CHESTNUT TERRACE
Sewage Works
Westmere
County Junior School
ST MATTHEW
Zimbabwe
Tandragee
Hazel
Burnsal
LYNE ROAD
Garage
The Holmes
Crofgrait
BRIDGE ROAD
Liadum Terrace
Shieling
Sewage Pump Station
Shelter
Nane Lodge
Burford


AREA AT RISK
TO FLOODING
AREA AT RISK
TO FLOODING
Allenby's Chbse Drain
River Nene
AREA OF SUTTON BRIDGE
PRODUCING SURFACE WATER
RUN - OFF TO WESTMERE
CREEK CATCHMENT
SUTTON BRIDGE

SOUTH HOLLAND DC
HOUSING & PLANNING
12 MAR 2001
Ref: 0294/01

B.

ALLENBY'S CHASE DRAIN
1050 mm Diam RCPES

POINT A.
IL 0.85m AOD

REQUISITIONED SW OUTFALL 63.

IL 1.15

SITE

7000

0005

2500

Track

Drain

4.0m

+3.70

3.75 +

+3.15

3.50

3.65

3.70 +

3.30

+3.60

3.40 +

3.30 +

4.77m

BRIDGE ROAD

Southerly

Denbar

Lynton

Jome

Ke-Je

Inelje

YOUNG'S ROW

Cool Yard

CROSBY ROW

GRANVILLE TERRACE

WILLOUGHTON STREET

Prospect Lodge

The Haven

Davlin

Carlton House

CHESTNUT TERRACE

Sheeting

Eastwood

Garage

PH

A 1101

B 1359

STANLEY DRIVE

Sutton Bridge Westmere County Primary School

Salisbury Lodge

Fuffles

Brapentel

Hatfield

Barnabel

ANNE ROAD

El Sub Sta

ALLENBY'S CHASE

Operational Potable Water
Decommissioned Water
Raw Water RAW RAW RAW
Combined Sewer
Foul Sewer
Surface Sewer
Decommissioned Sewer
Pumped Sewer
Vacuum Sewer
Fire Hydrant
Sluice Valve
Surface Manhole
Foul Manh
S104 denotes private sewers subject to an adoption agreement

Anglian Water

Anglian [illegible] Road
Huntingdon, Cambridgeshire
PE18 8NZ

The information shown on this drawing is based on the best available information but the position must be regarded as approximate. Service pipes, private sewers and drains are not generally shown. The actual position of all apparatus MUST be established by trial holes. No liability whatsoever is accepted for any error or omission.

This plan is reproduced from the Ordnance Survey Map by Anglian Water Group plc with the sanction of the controller of HM Stationery Office.
©Crown Copyright Reserved.

Title / Scheme: 1050 1/1076

Date: 05 December 2000
User: gallison
Scale: 1:2500
Lower Left: TF 46533, 21494

910