


15 APR 2010

Ref: 0305-10

- SITE LAYOUT PLAN •
- FENLAND LODGE •
- KING JOHN BANK • WALPOLE ST ANDREW
- MR A. ALI •

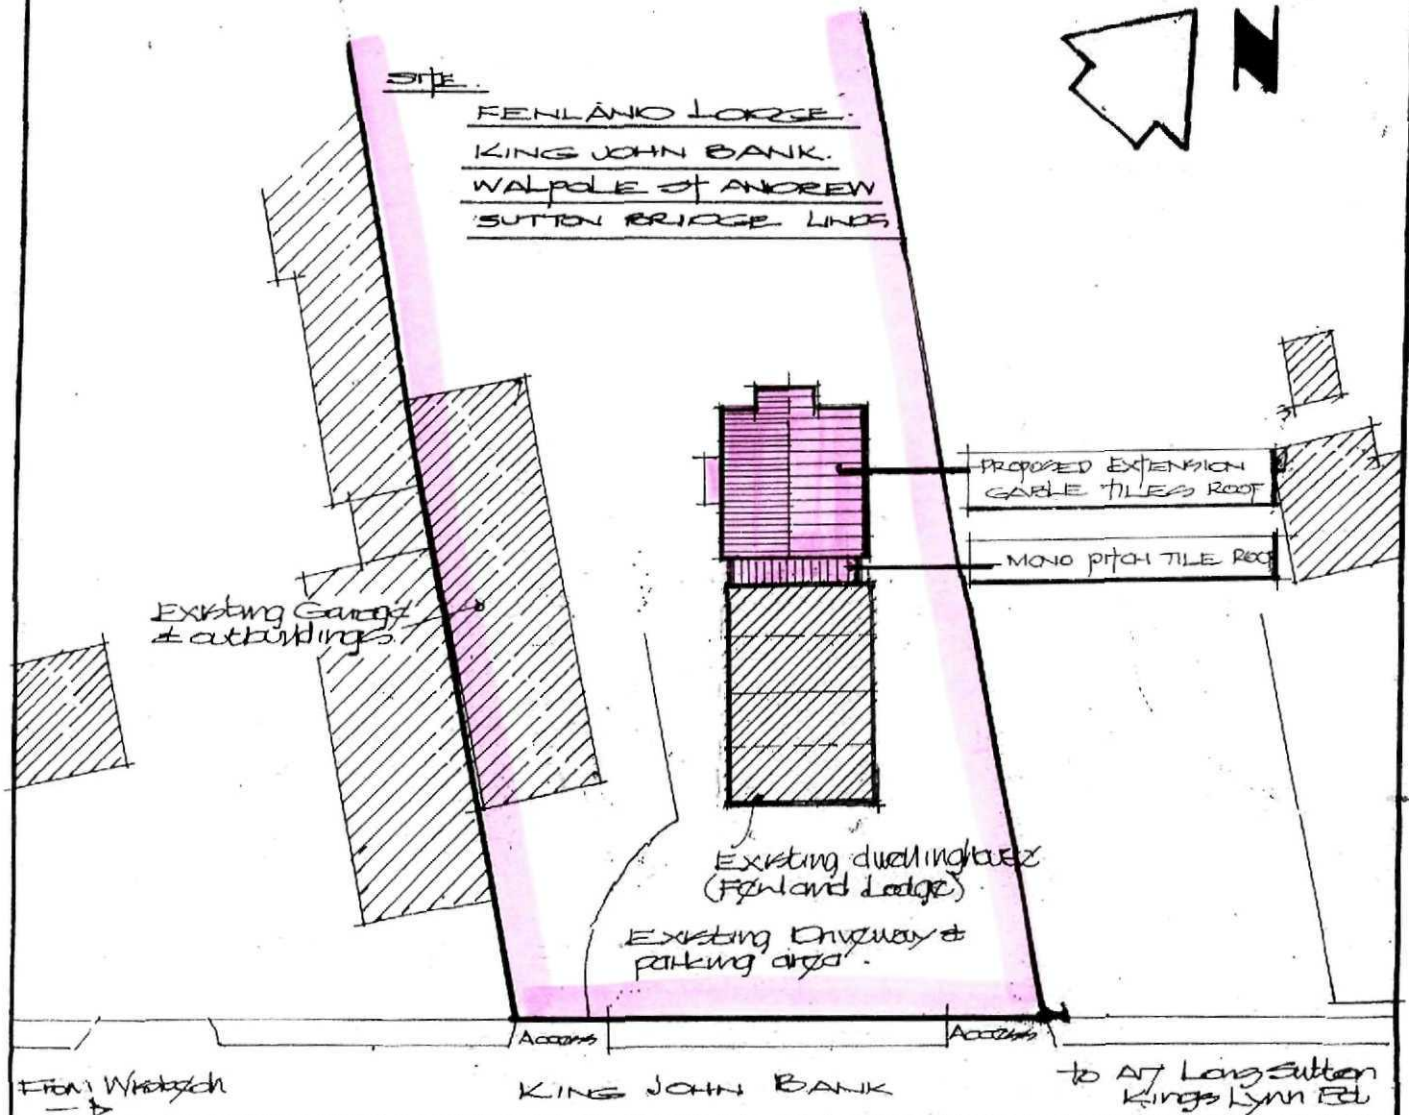


• BLOCK PLAN SCALE 1/500 •

• DWG NO 9462/SP4 •

Ashby & Partners  
Walsbych Auctioneers (differed cases)  
The Chase Walsbych PE13 1EF  
Tel/Fax 01945-555923

**LR**

TITLE NUMBER  
**LL202212**

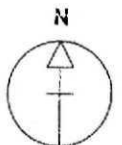

**LINCOLNSHIRE : SOUTH HOLLAND**

ORDNANCE SURVEY MAP REFERENCE:


TF4919SW

SCALE 1:2500

CROWN COPYRIGHT. Produced by HMLR. Further reproduction in whole or in part is prohibited without the prior written permission of Ordnance Survey. Licence Number GD 272728.

Power Station across  
River Nene

SHDC  
Planning & Development  
15 APR 2010  
Ref: 0305-10

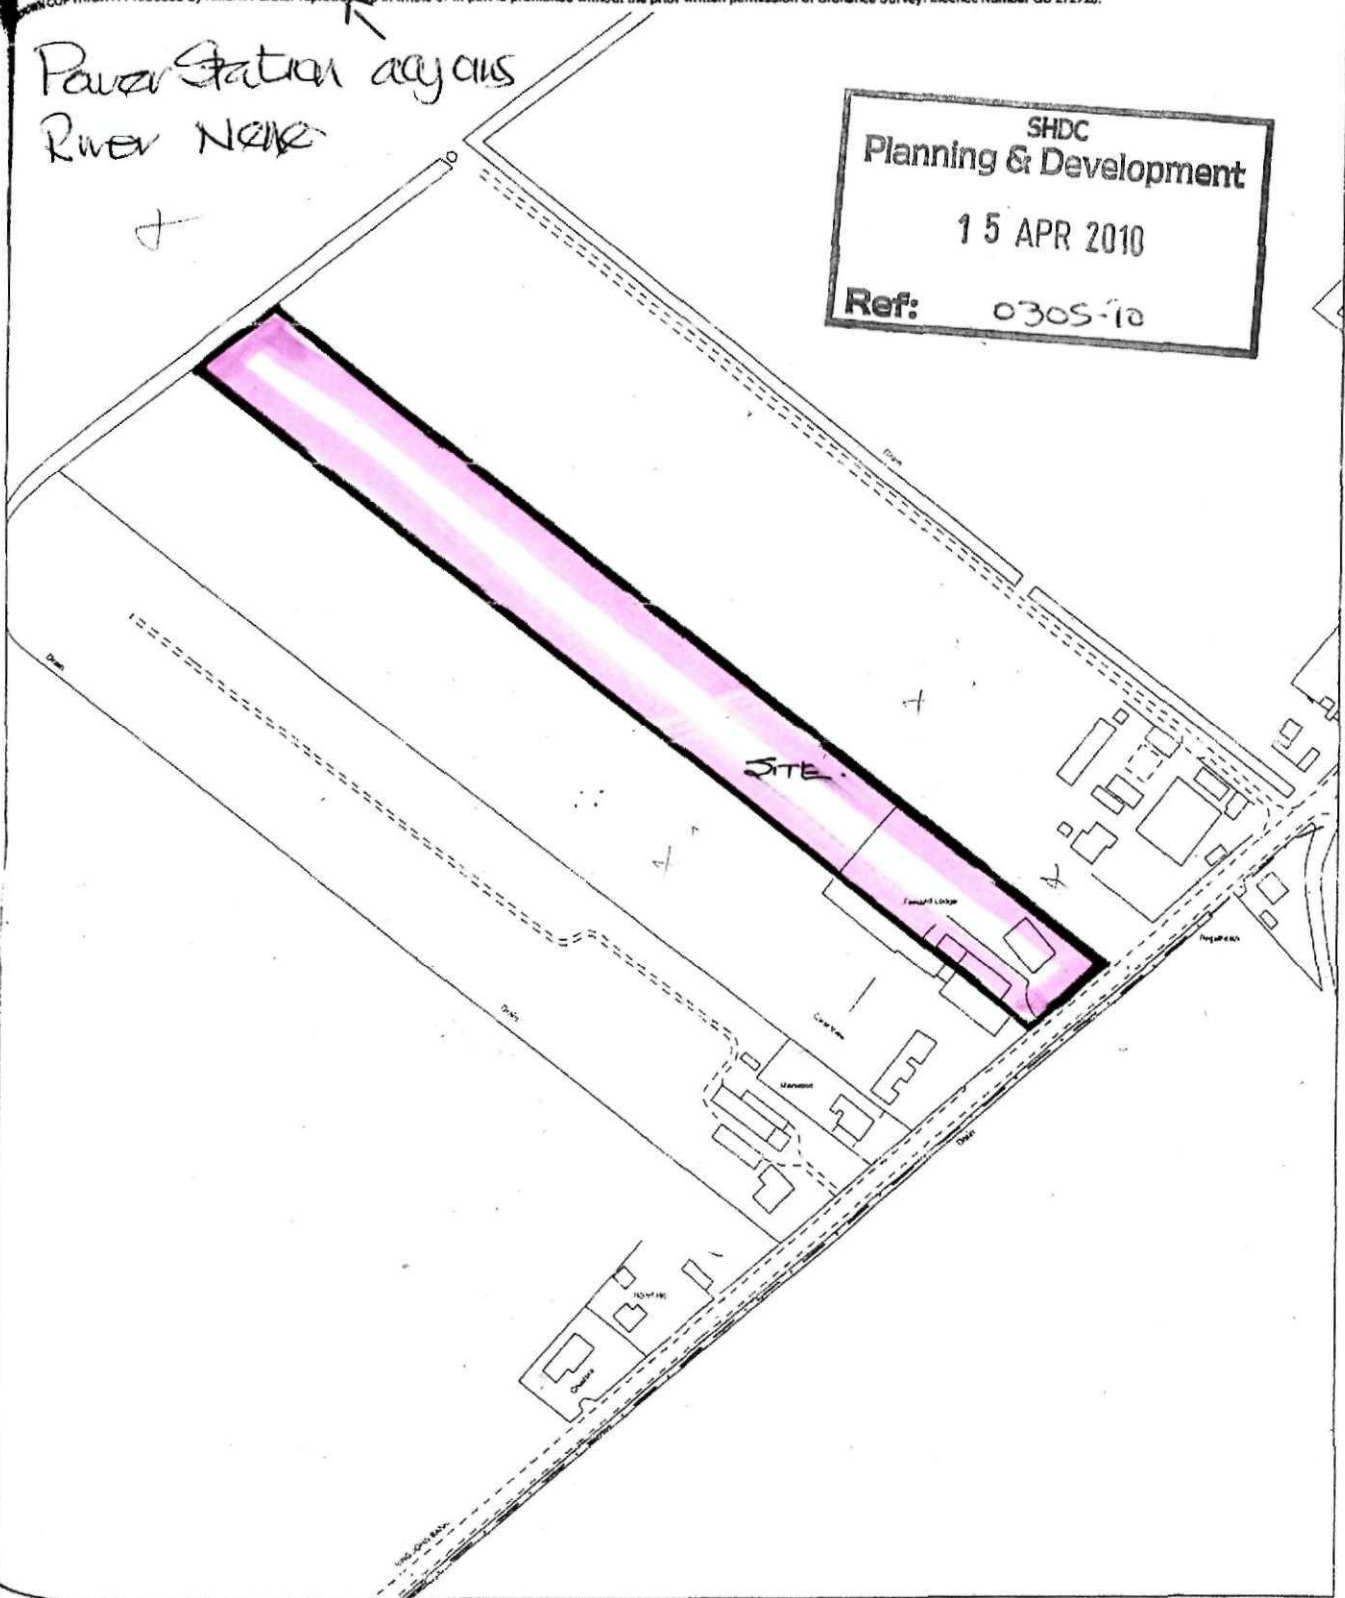




\* Full construction details to be agreed following discussion with TCP Design



REVISED PLAN OF EXTENSION  
FENLAND LODGE.  
KING JOHN BANK.  
WALFLE ST ANDREW

APNEY & PERKINS.  
WISBECH AUCTION HALLS. (CLIFFORD CROSS)  
THE CHAPEL / OFF CHAPEL RD WISBECH PE23 9RF.  
TEL / FAX 0945-253563 MOBILE 0796313477  
EMAIL: CWPERKINS25@HOTMAIL.COM.  
APRIL 2010 CWp

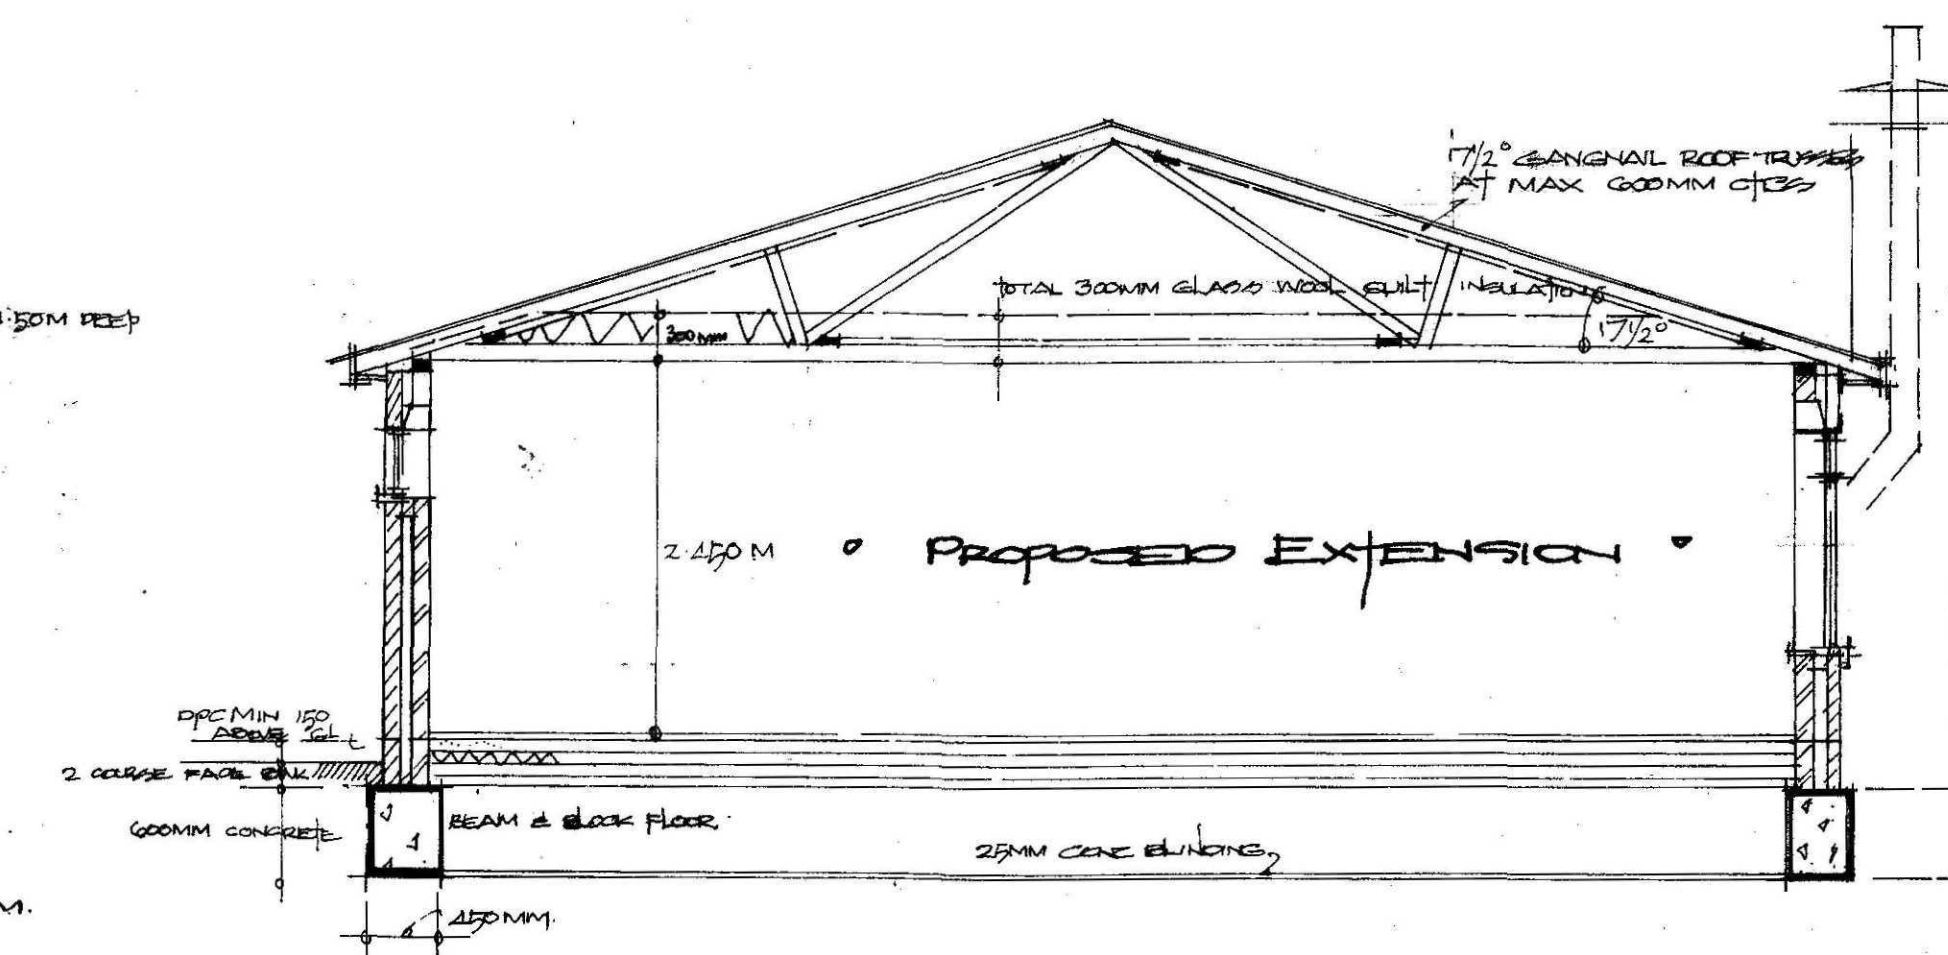

• SECTION •

PLAN.

REVISIONS :

DW ~~NO~~

SCALES 1:50 & 1:100