


DRAWING NO: BUNN-01-AMEND OCT. 23 CWS
AMEND. JAN 24 CWS
AMEND. MAR 24 CWS

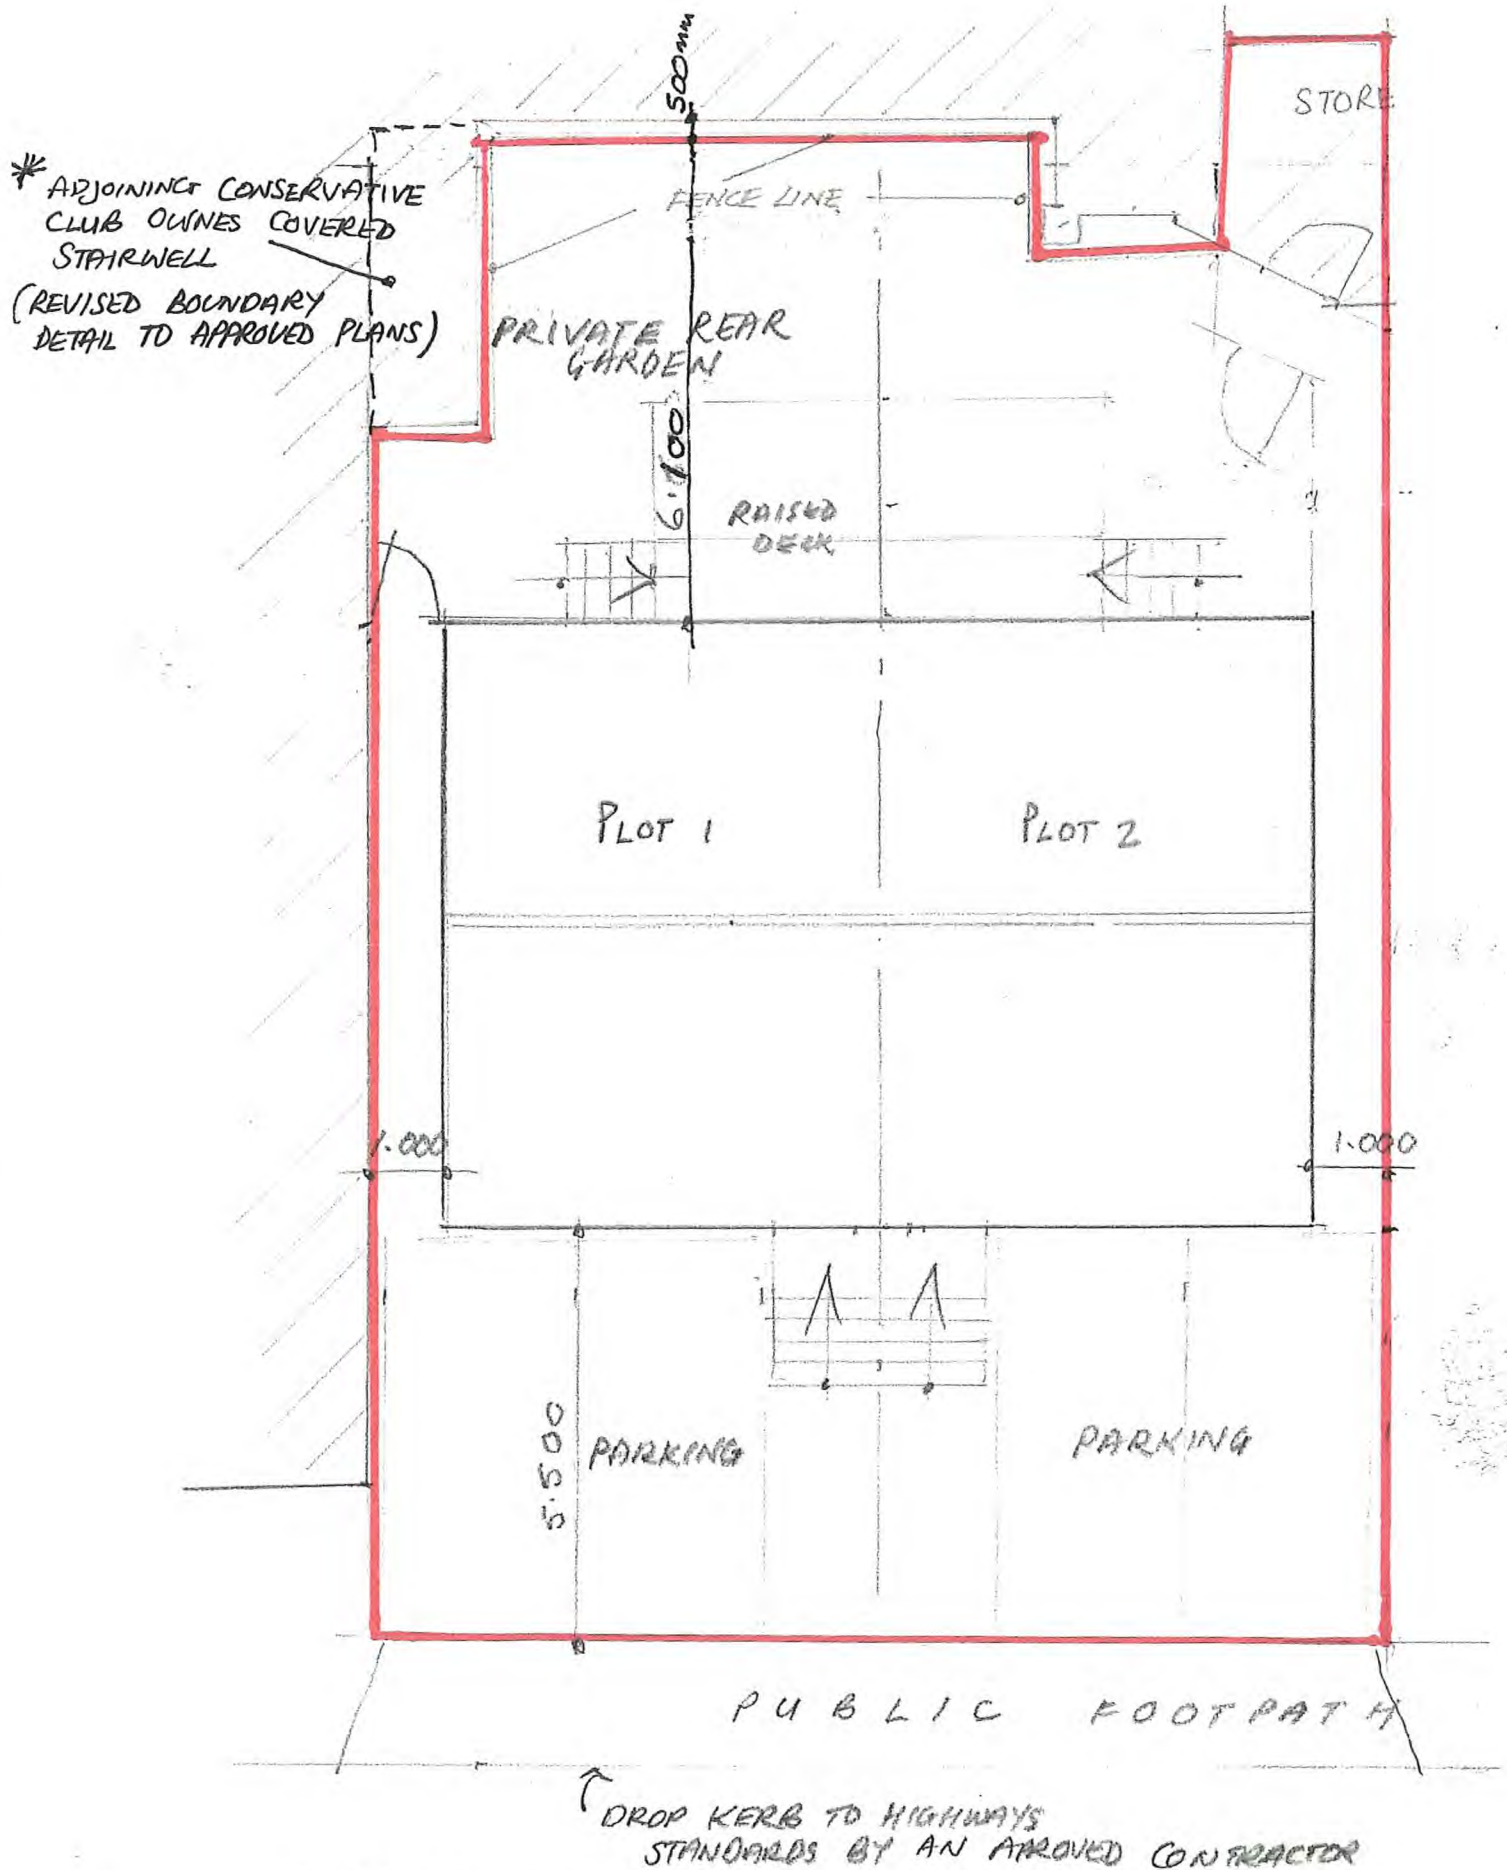

SITE LAYOUT

SCALE 1:100