




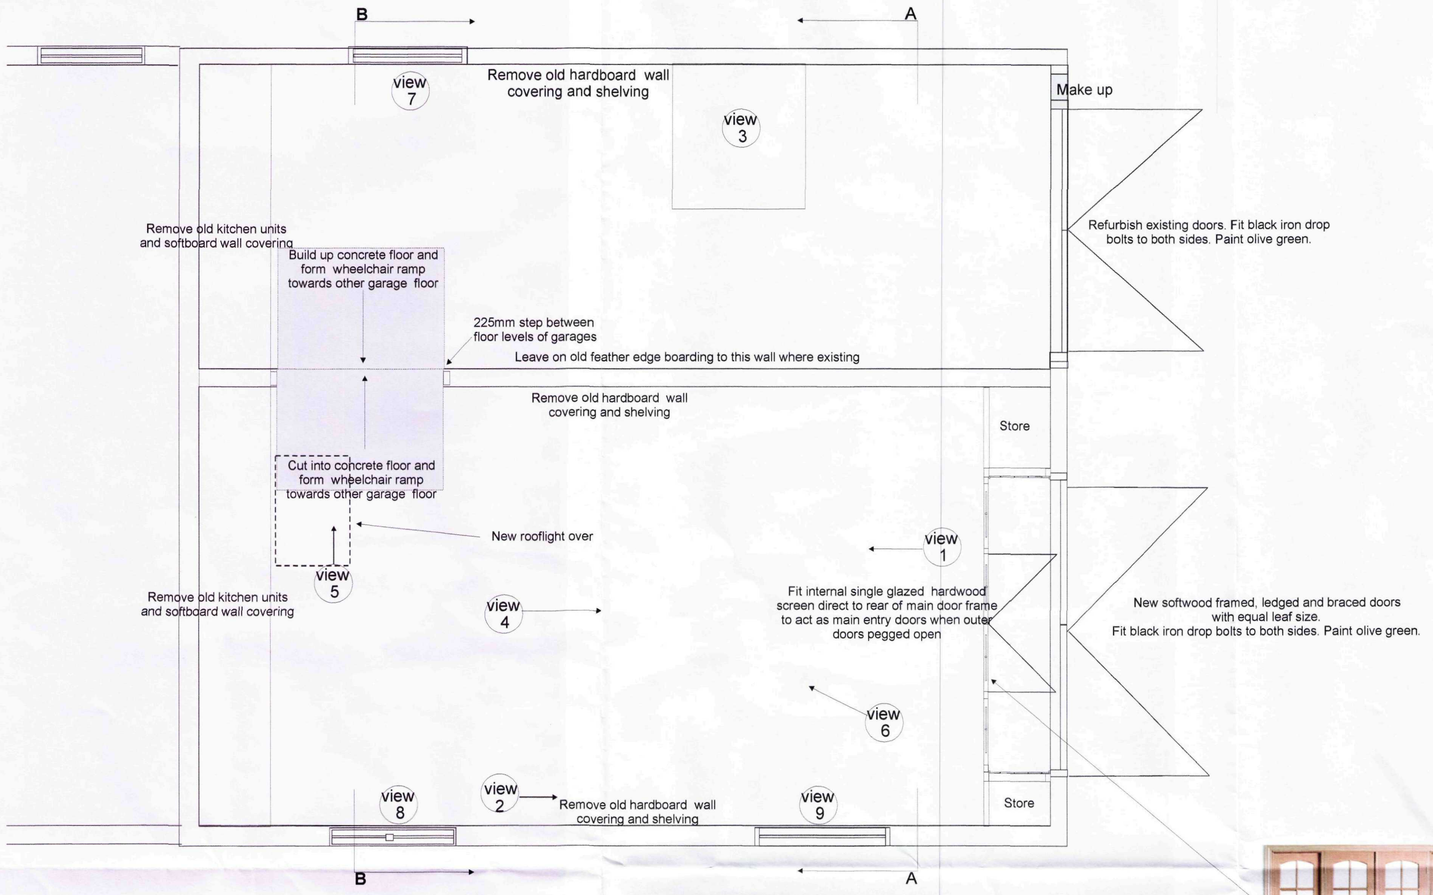

Section B - B

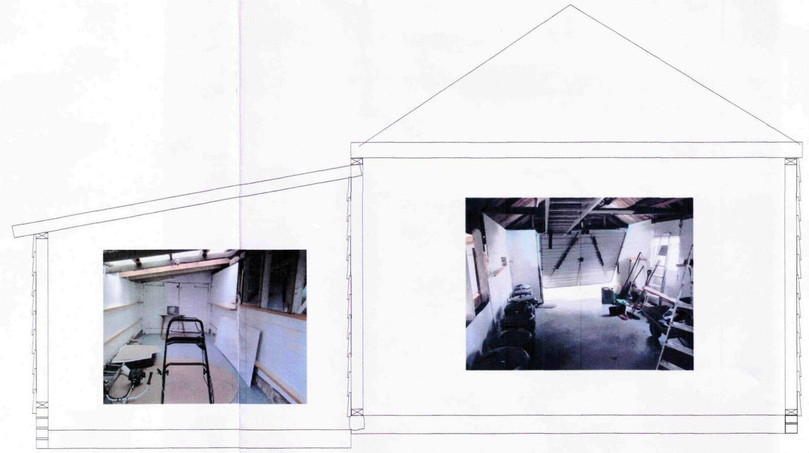

Section A - A

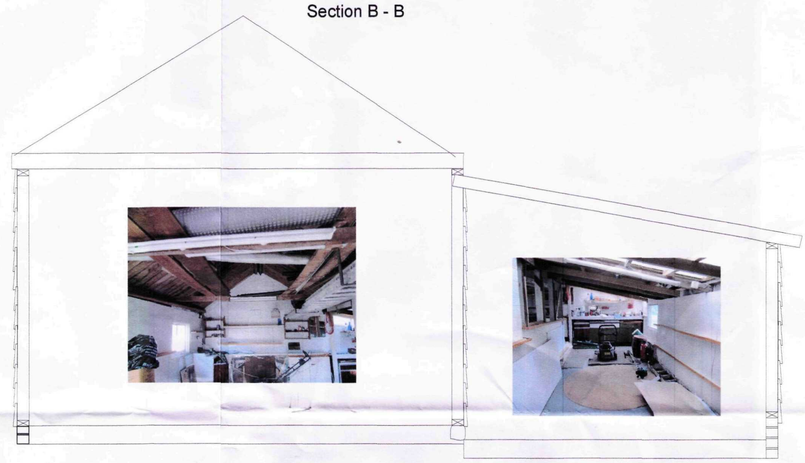

Proposed new internal door set and screen fitted as shown above with T&G close board cladding to the insulated internal reveals and soffit




Insulate walls and roof where possible with taped and jointed Kingspan rigid board insulation and overboard with 12 X150mm softwood close boarding

Remove all existing internal softboard, or hardboard linings, insulate stud framework with 75mm Kinspan rigid insulation where possible. Fit polythene vapour barrier to inside walls and horizontally board walls with tongue and grooved softwood boarding 125X12mm

25X40 softwood packer with mastic sealing to each layer and bed new frosted plastic insulating window onto mastic and fix with cups and screws

New T&G close board internally

Existing window - external

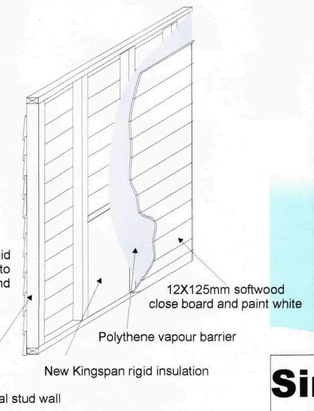

Snowgoose Wildlife Trust

Sir Peter Scott Centenary Centre

East Bank Lighthouse, Sutton Bridge

Drawing 7/lh LISTED BUILDING APPLICATION

GARAGE ELEVATIONS

SCALE 1:25

Snowgoose Wildlife Trust 25/5/2011