


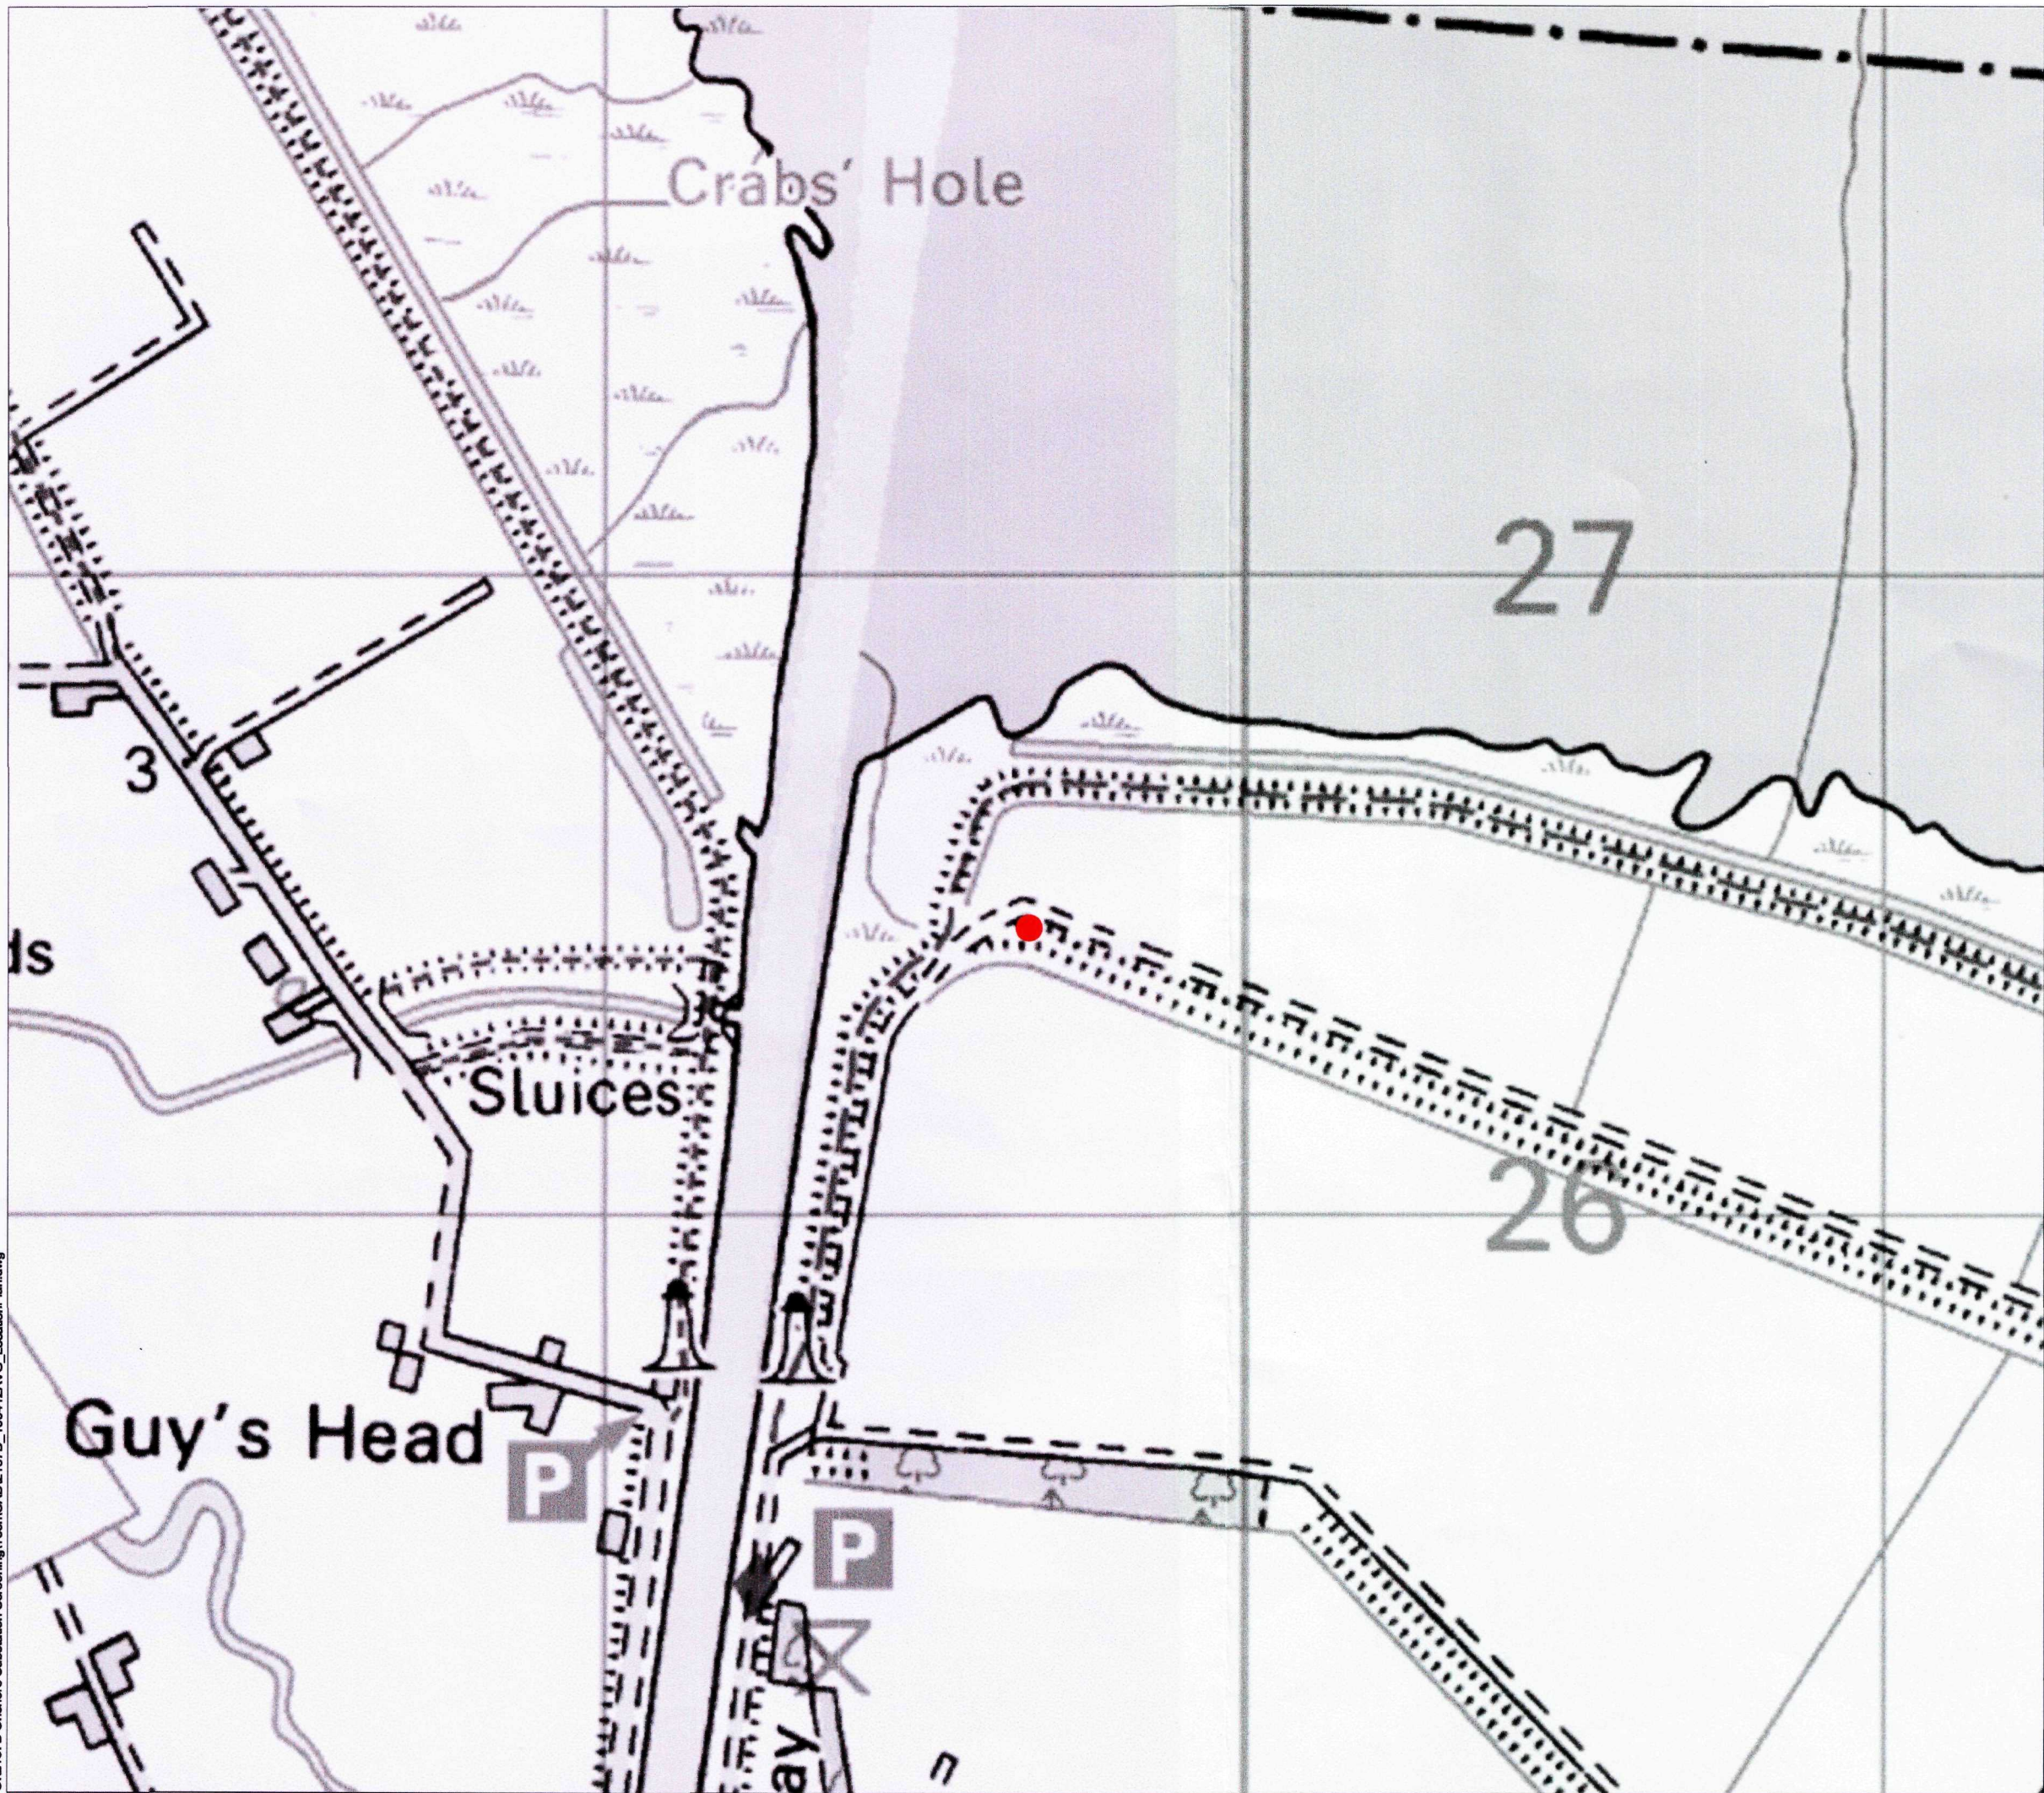

Legend

● Site location

SHDC
Planning & Development

20 APR 2010

Ref: 0322-10

Rev.	Date	Amendment	Name	Ckd

Data Source: RPS 2010

Status: FINAL

RPS

Mallams Court 18 Milton Park Abingdon Oxon OX14 4RP
T 01235 821888 F 01235 820351 E rps@rpsgroup.com W www.rpsgroup.co.uk

Client: Centrica (Lincs) Ltd

Project: Lincs Wind Farm Onshore Works

Title: Site Location Plan 1

Scale @A3 1:10,000

0 100 200 300 400 500 m


Date: Apr 10 Datum: OSGB36 Projection: BNG

Drawn: AVG Checked: SG Job Ref: JNP2157

Figure Number: 1

Rev: .

O:\2157B Onshore Substation Screening\Tech\CAD\2157D_100413\AVG_SiteLocationPlan2.dwg

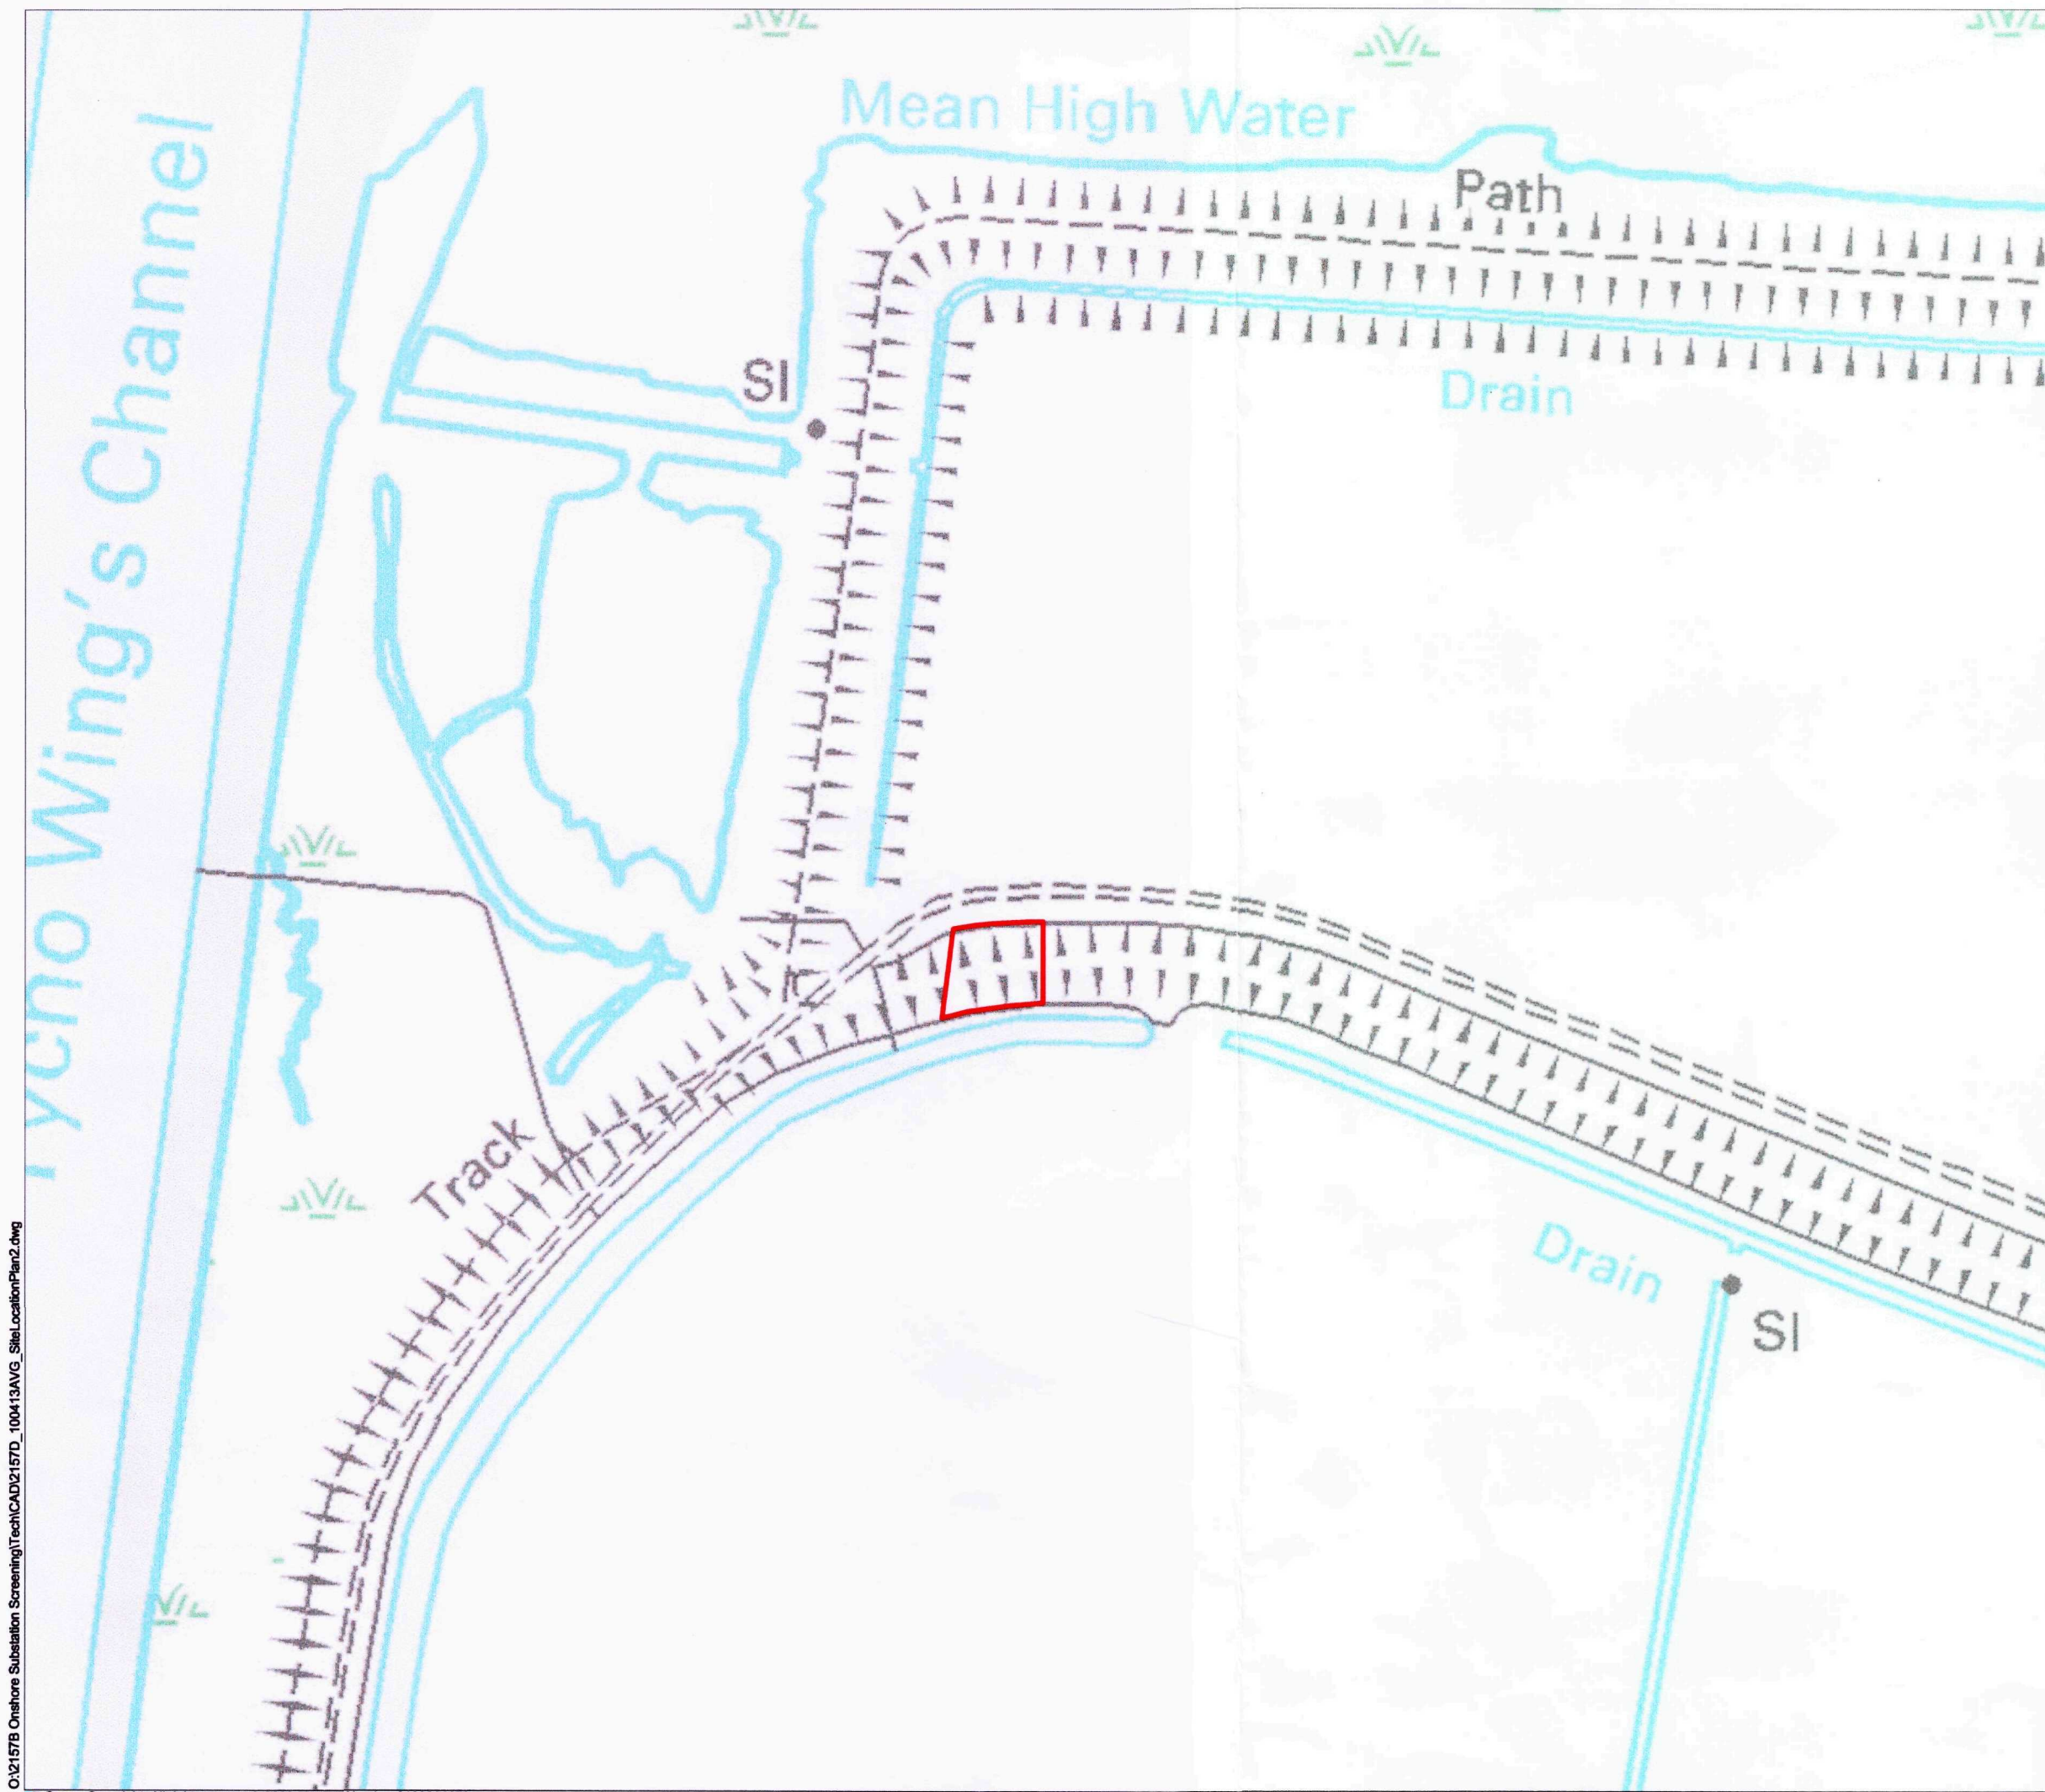

Legend

Application site

SHDC
Planning & Development
20 APR 2010
Ref: 0322-10

Rev.	Date:	Amendment:	Name:	Ckd:

■ Data Source: RPS 2010

Status: FINAL

RPS

Mallams Court 18 Milton Park Abingdon Oxon OX14 4RP
T 01235 821888 F 01235 820351 E rps@rpsgroup.com W www.rpsgroup.co.uk

■ Client: Centrica (Lincs) Ltd

Project: Lincs Wind Farm Onshore Works

Title: Site Location Plan 2

Scale @A3 1:2,000


0 20 40 60 80 100 m

North Arrow

Date: Apr 10 Datum: OSGB36 Projection: BNG

Drawn: AVG Checked: SG Job Ref: JNP2157

■ Figure Number: 2 Rev: A

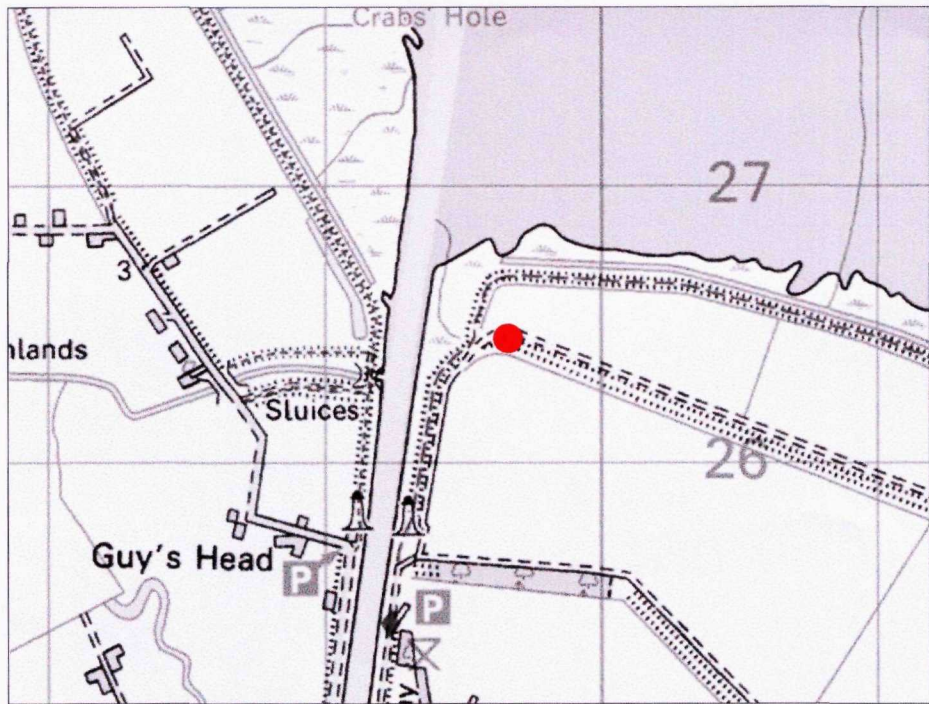

Legend

 Area of engineering work

SHDC
Planning & Development
20 APR 2010
Ref: 0322-10

Rev:	Date:	Amendment:	Name:	Ckd:

■ Data Source: RPS 2010
Status: FINAL




Mallams Court 18 Milton Park Abingdon Oxon OX14 4RP
T 01235 821888 F 01235 820351 E rps@rpsgroup.com W www.rpsgroup.com

■ Client: Centrica (Lincs) Ltd
Project: Lincs Wind Farm Onshore Works
Title: Block Plan

Scale @A3 1:200
0 2 4 6 8 10 m

Date: Apr 10 Datum: OSGB36 Projection: BNG
Drawn: AVG Checked: SG Job Ref: JNP2157

■ Figure Number: . Rev: .

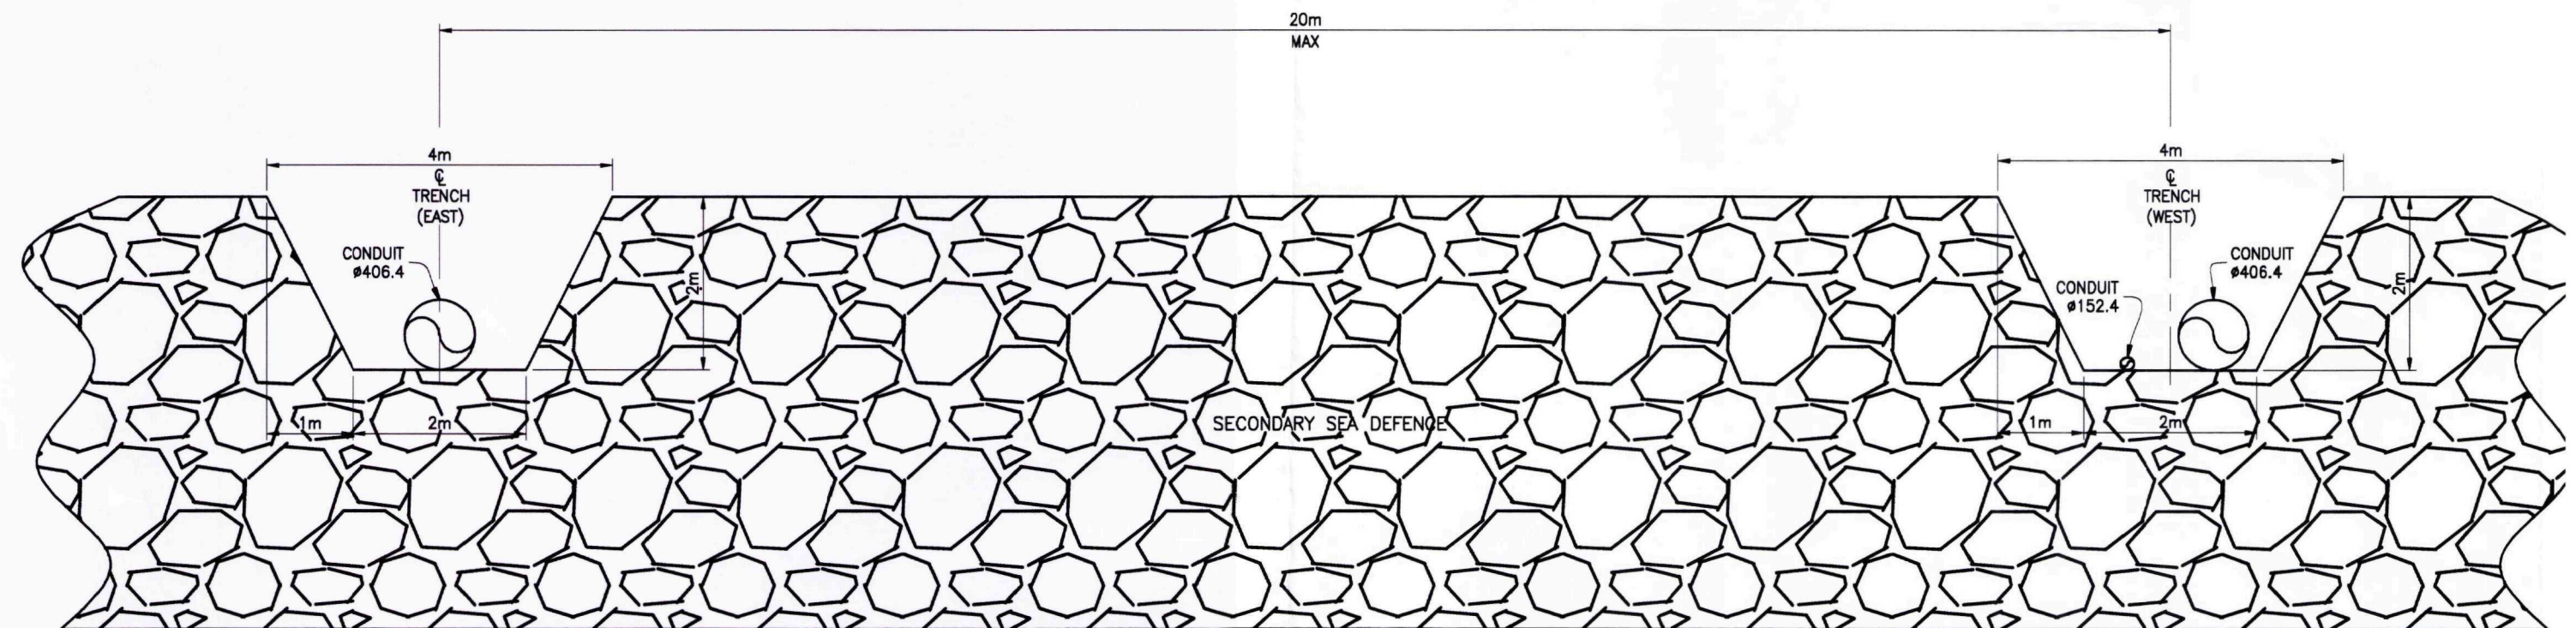

SECTION LOOKING SOUTH

SHDC
Planning & Development

20 APR 2010

Ref: 0322-10

						SUBOCEAN Discovery Drive, Arnhall Business Park, Westhill, Aberdeenshire, Scotland, AB32 6FG Tel: +44 (0)1224 351500 Fax: +44 (0)1224 351501 DRAWN BY D WHITFIELD JOB NO. 0330 DATE 08.04.10 CHECKED D.W. SCALE 1:75 ENGINEER M.K. TITLE CENTRICA Lincs WINDFARM SEA DEFENCE TRENCHES FOR CONDUIT PASSAGE SUB-PRJ-0330-SKT-S-0018 DRAWING NUMBER	 Subocean Drawing units in m
A1	ISSUED FOR INFORMATION ONLY	09.04.10	D.W.	M.K.			
REV	DESCRIPTION	DATE	DRN	CHK	APP		
 COMPANY NUMBER							
						SIZE	