



SITE LOCATION
(Scale 1:50000)

Ordnance Survey map extract
based upon Landranger map series
with the permission of the controller of
Her Majesty's Stationery Office
Licence No. 0100023487
Crown copyright.

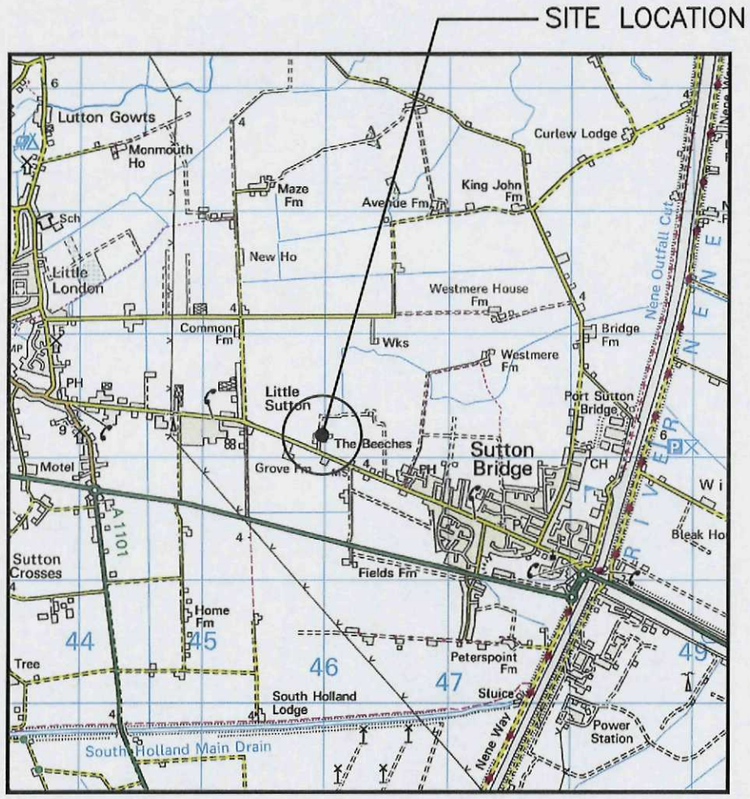

SITE PHOTOGRAPH

The drawings comply with TEF & Vodafone Standard ICNIRP guidelines.
Designed in accordance with CTIL document: SDN0008

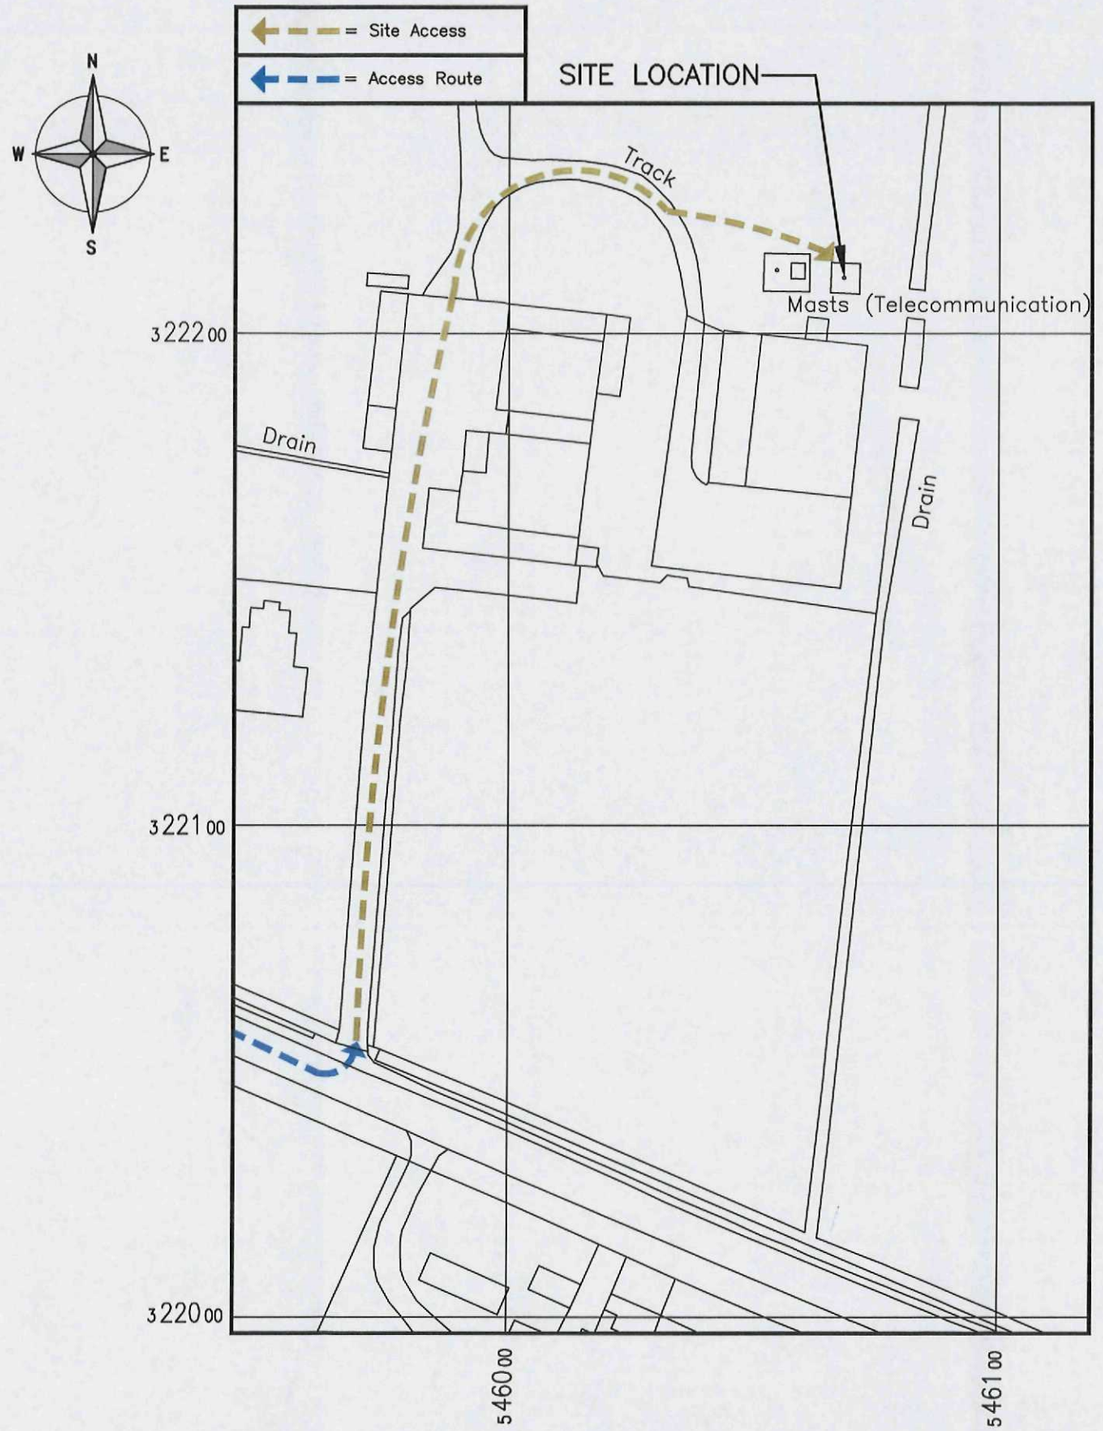

DETAILED SITE LOCATION
(Scale 1:1250)

Based upon Ordnance Survey map extract
with the permission of the Controller of
Her Majesty's Stationery Office.
Crown copyright.
Licence No. 100020449

ALL DIMENSIONS ARE IN mm UNLESS NOTED OTHERWISE

N.G.R	E: 546068 N: 322203
CONCESSION REQUIRED	YES

DIRECTIONS TO SITE: HEAD NORTH FROM PETERBOROUGH ON THE A16 HEADING TOWARDS SPALDING. STAY ON THE A16 FOR APPROX 15Km. AT THE ROUNDABOUT JUNCTION WITH THE A1175 TAKE THE 3rd EXIT TO STAY ON THE A16. AT THE SECOND ROUNDABOUT TAKE THE 3rd EXIT ONTO THE A151. FOLLOW THE ROAD FOR APPROX 6Km TO THE JUNSTION WITH THE A17. AT THE JUNCTION TURN RIGHT ONTO THE A17/WASHWAY ROAD. STAY ON THE ROAD FOR 5Km AND AT THE ROUND ABOUT TAKE THE SECOND EXIT ONTO MAIN ROAD. STAY ON THE ROAD AS IT BECOMES BRIDGE ROAD. FOLLOW THE ROAD FOR 5Km, THE BEECHES IS LOCATED ON THE LEFT HAND SIDE AND THE SITE IS LOCATED AT THE BACK OF THE HOUSE NEXT TO THE FARM BUILDINGS.

NOTES:

REV	MODIFICATION	BY	CH	DATE
A	Issued for Approval	MF	RWB	17.02.15

CLARKE telecom
Unit E, Madison Place, Northampton Road,
Manchester, M40 5AG
Tel: 0161 785 4500
Fax: 0161 785 4501
Web: www.clarke-telecom.com

O2
CTIL - BEACON

Cell Name	Opt.
THE BEECHES	A

Cell ID No

CTIL	TEF	VF
112316	012089	N/A

Site Address / Contact Details

THE BEECHES
BRIDGE ROAD
LONG SUTTON
LINCOLNSHIRE
PE12 9RW

Drawing Title: SITE LOCATION MAPS

Purpose of issue:	Dwg Rev:
PLANNING	A

Drawing Number:	Pack Issue:
100	A

Surveyed By:	Original Sheet Size:			
AG	A3			
Drawn:	Date:	Checked:	Date:	
MF	17.02.15	RWB	17.02.15	