

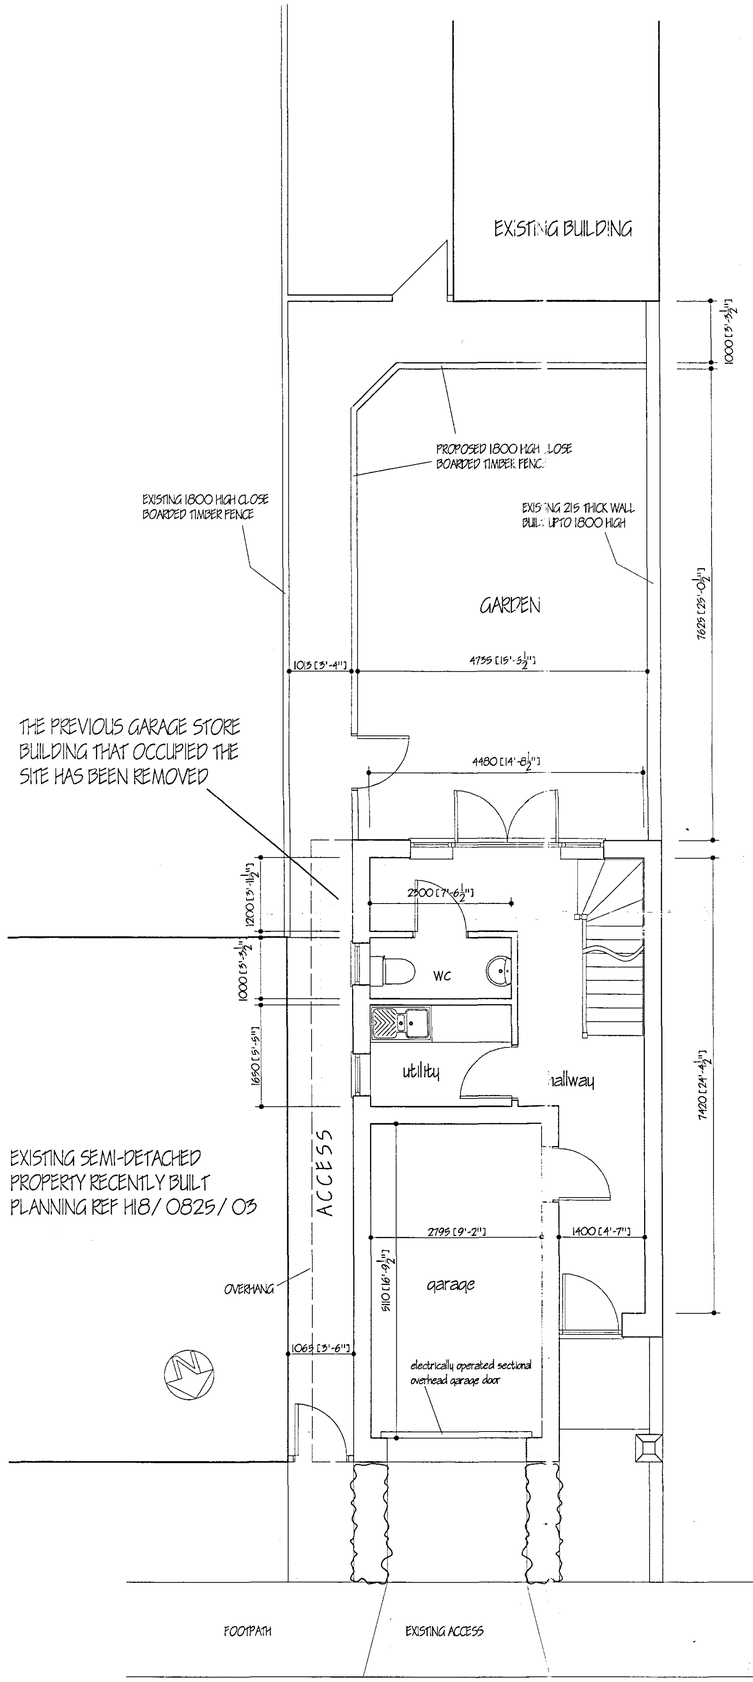



GROUND FLOOR PLAN

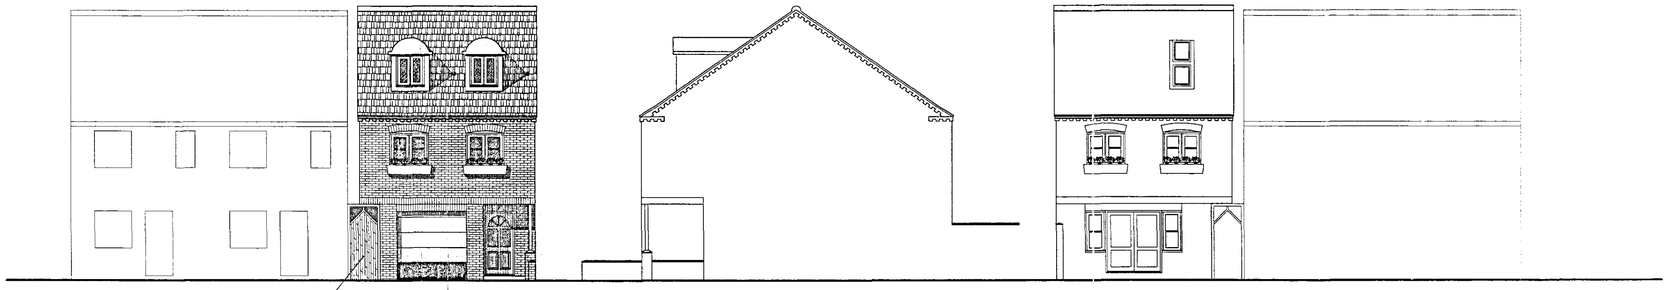


FRONT SIDE REAR

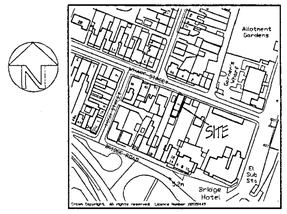


LOCATION PLAN

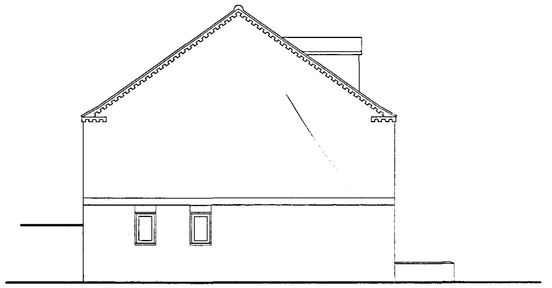

SIDE

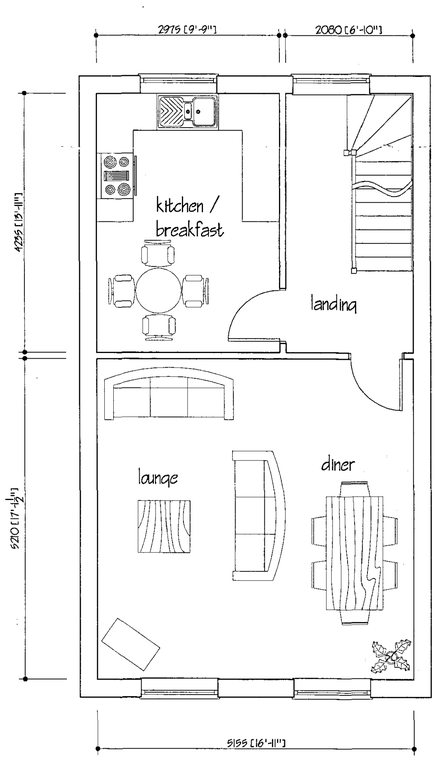

FIRST FLOOR PLAN

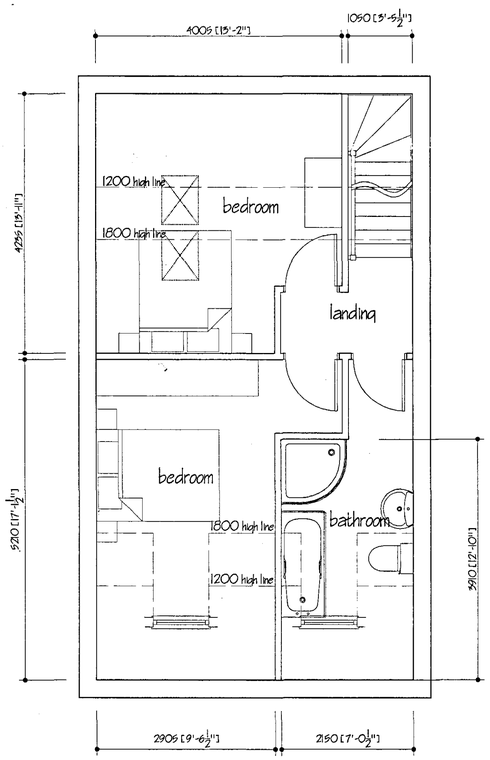

SECOND FLOOR PLAN

SHDC
Planning & Development
19 MAY 2005
Ref: 0339/05

AMENDED PLAN
Ref. A1

B	RIDGE HEIGHT REDUCED AND FEATURE GATEWAY INSTALLED	
	TO LESSEN IMPACT OF OVERHANG (PLAN RED)	MAY 2005
A	LOCATION PLAN ADDED	MAY 2005
ref:	revision	date

G. R. MERCHANT I.ENG AMICE FIWO

ARCHITECTURAL, STRUCTURAL AND LAND DRAINAGE CONSULTANTS

Unit 4, Wrights Mews
12A Park Road, Holbeach,
Spalding, Lincs. PE12 7EE
Tel: 01406 490800
Fax 01406 425744
E-Mail: G. R. Merchant @ Merchant. FS. Co. UK

Project
PROPOSED 2 BEDROOM TOWN HOUSE
WITH INTEGRAL GARAGE
REAR OF 16 BRIDGE ROAD / WHARF STREET
SUTTON BRIDGE LINCS

Client
MR. S. PORTASS

Drawing
PLANS AND ELEVATIONS
AS PROPOSED

DETERMINED PLAN

Job Ref. 1046/04 — Drawing No.

Date FEB 2005 — Drawn JPW

Scales 1/50 1/100 1/2500

DO NOT SCALE FROM THIS DRAWING

This drawing is copyright and may not be altered, traced, photographed or used for any other purposes other than that for which it is issued. The General Contractor is to check all dimensions on site and report any discrepancies to the Architect. All details shown on this drawing including foundations are based upon typical site conditions existed to the area. No responsibility can be accepted for abnormal conditions which may be discovered during construction unless reported to the Architect so that design amendments may be considered. Site soil surveys are recommended in respect of foundations to establish specific site conditions before foundation work is undertaken. This drawing is limited in the amount of information contained and does not purport to contain a full specification of the works. It is solely for the purpose of obtaining Planning / Building Regulation approval. This drawing must not be used as a contract document alone. The works will not be supervised or inspected on site by G R Merchant or any representative thereof. It is the client or their appointed agents responsibility to control workmanship, substitution of materials, adherence to specification, variations to contract etc.

All materials to be new unless otherwise stated and all components and materials etc. to be used fitted and installed etc. in strict accordance with manufacturers instruction and relevant code of practice. Materials shall conform to appropriate British standard specification or BSA certificate or European code equivalent. The Employer / Client shall ensure that the selected contractor is competent with and adopts all measures necessary to sustains compliance with Health and Safety legislation for Building sites and Work places. The Employer / Client is advised that should the works need to comply with the Construction Design and Management Regulations an Independent Planning Supervisor will be required. The works shall comprise of all that is shown on the drawing and details. Work that may not specifically shown but may be reasonably inferred as necessary to carry out the works shall be deemed to be included.