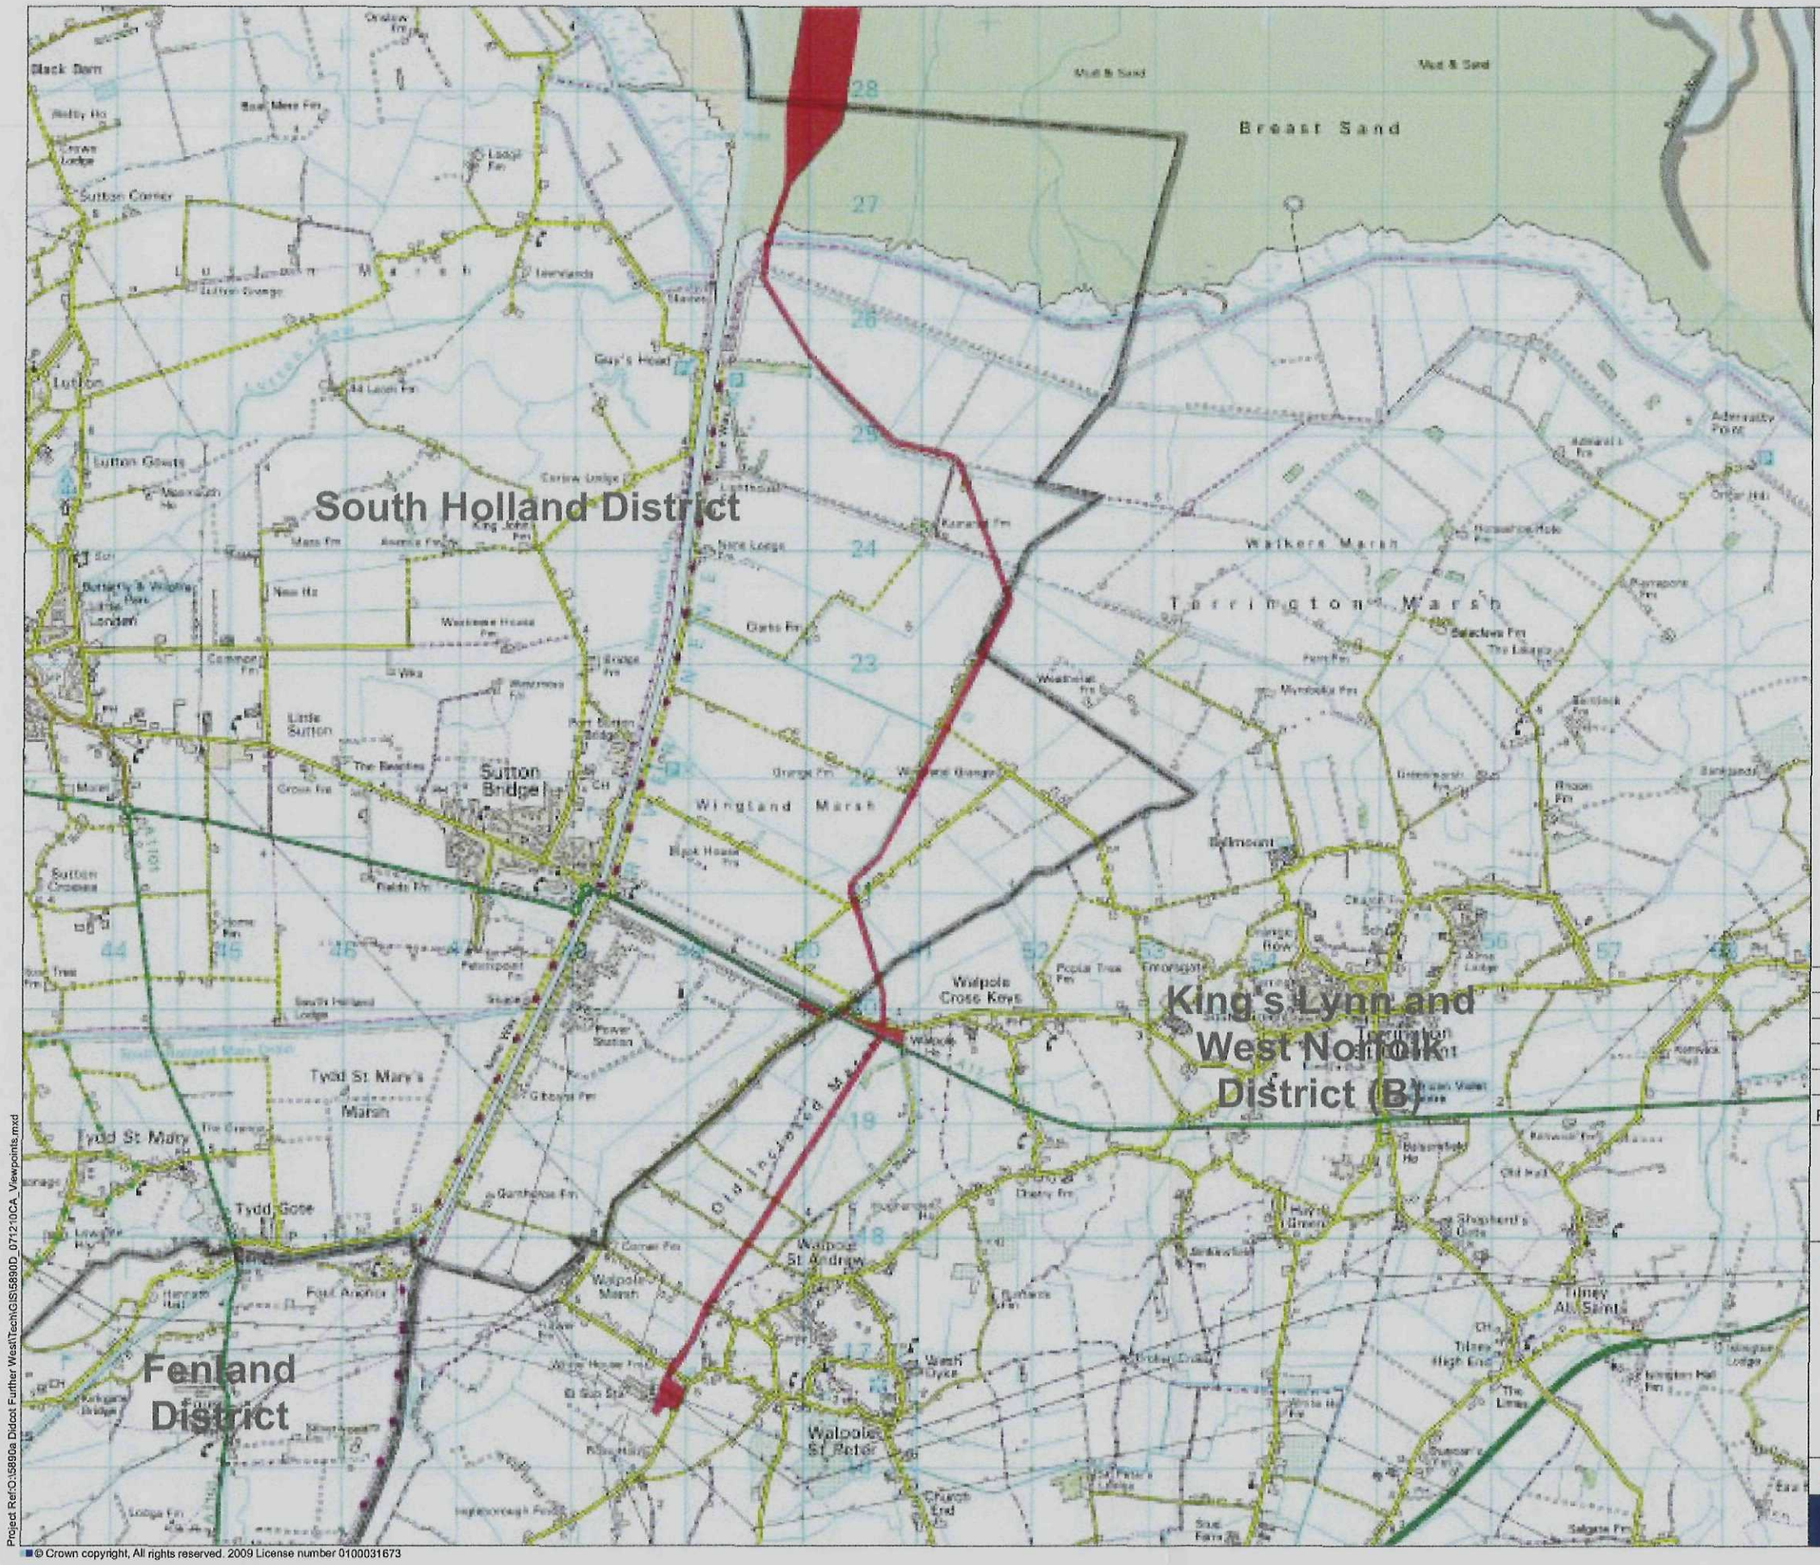


Key

- Cable Route
- District Borough

SHDC
Planning & Development
2 9 APR 2010
Ref: 0341-10.

Rev:	Date:	Amendment:	Name:	Checked:

RPS

Mallams Court 18 Milton Park Abingdon Oxon OX14 4RP
T 01235 821888 F 01235 820351 E rpsox@rpsplc.co.uk W www.rpsgroup.com

- Client: Centrica
- Project: Lincs Offshore Windfarm
- Title: Race Bank Offshore Wind Farm
- Date: 04/10 Scale: 1:50,000 Original paper size: A3
- Drawn: CA Checked: - Job Ref: JNP2157
- Figure No: - Rev: .

Project Ref:O:\5890a Didcot Further West\Tech\GIS\5890D_071210CA_Viewpoints.mxd

© Crown copyright, All rights reserved. 2009 License number 0100031673