




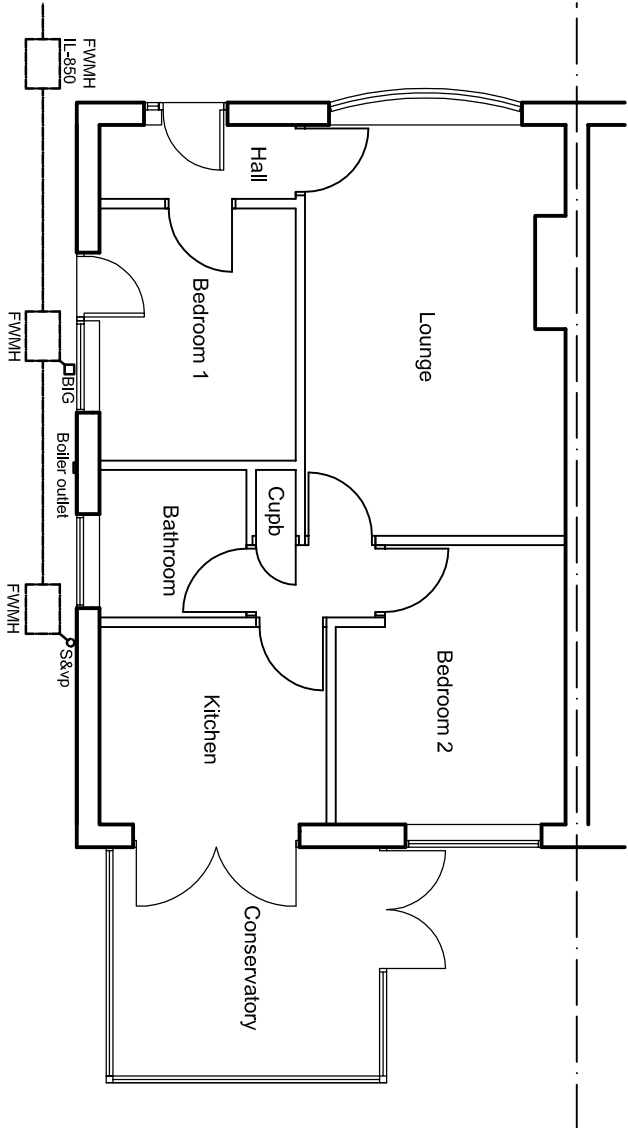

Existing Ground Floor Plan 1:100

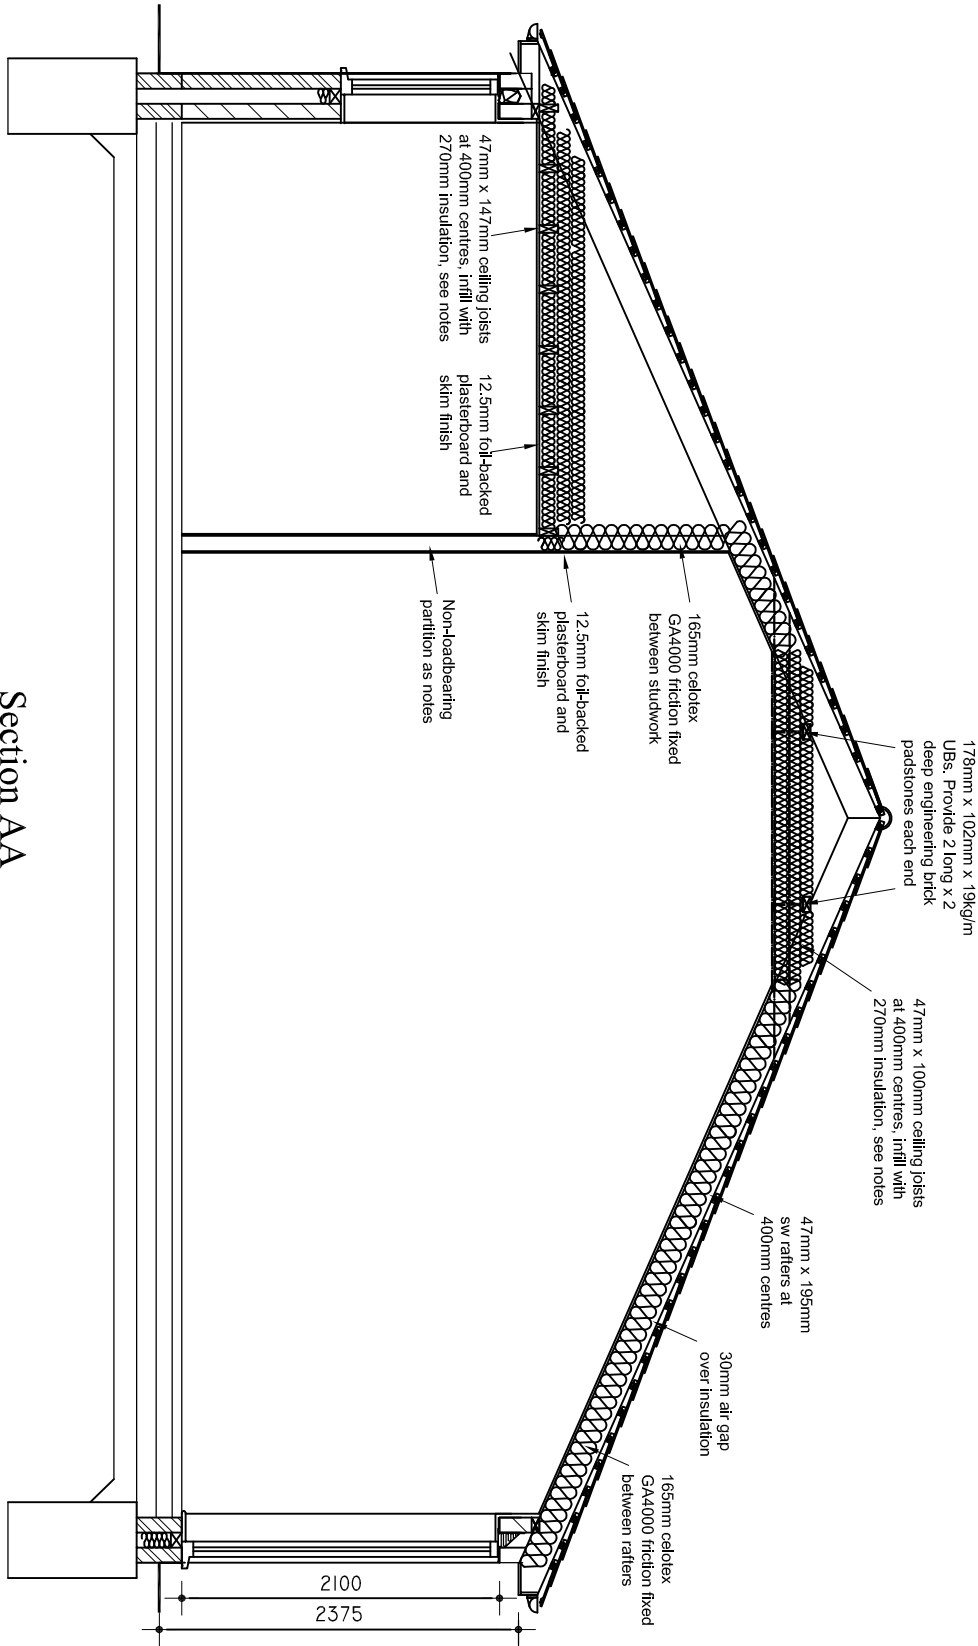

Section AA

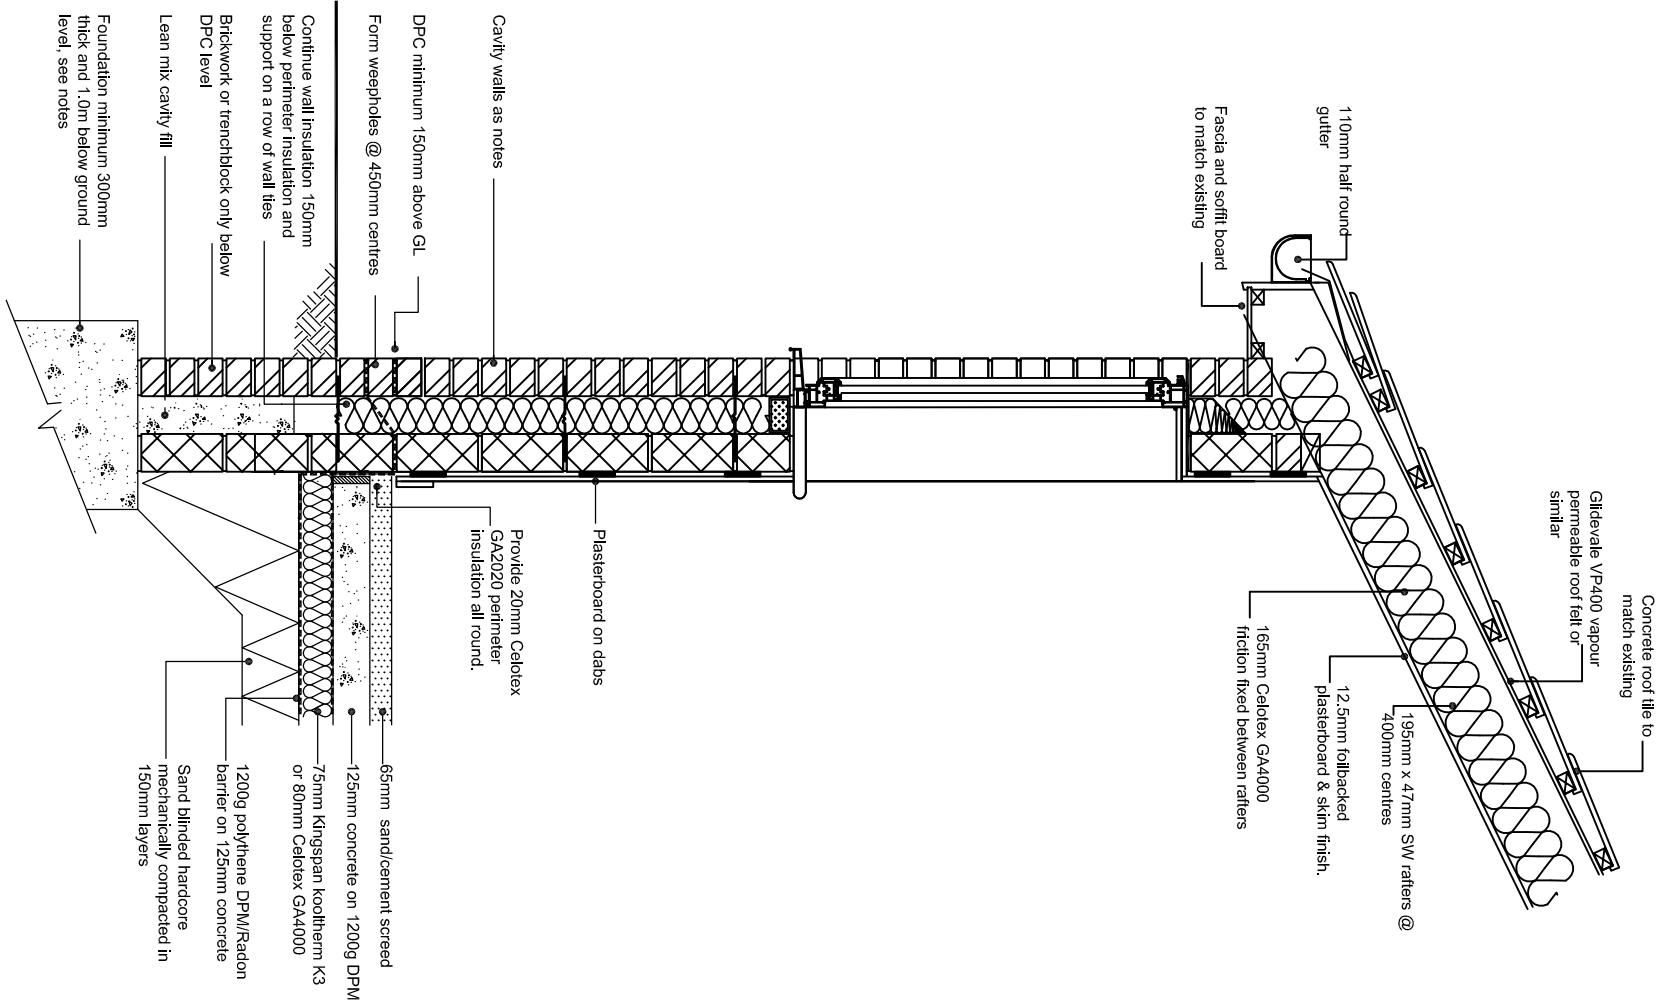

Section