




ELEVATION
A

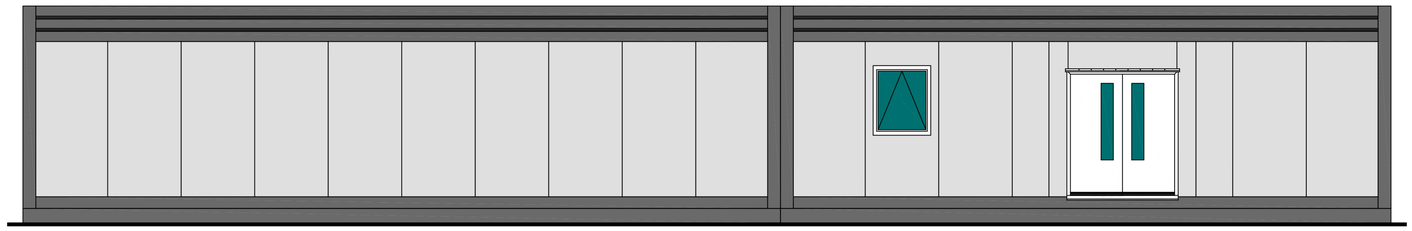

ELEVATION
B

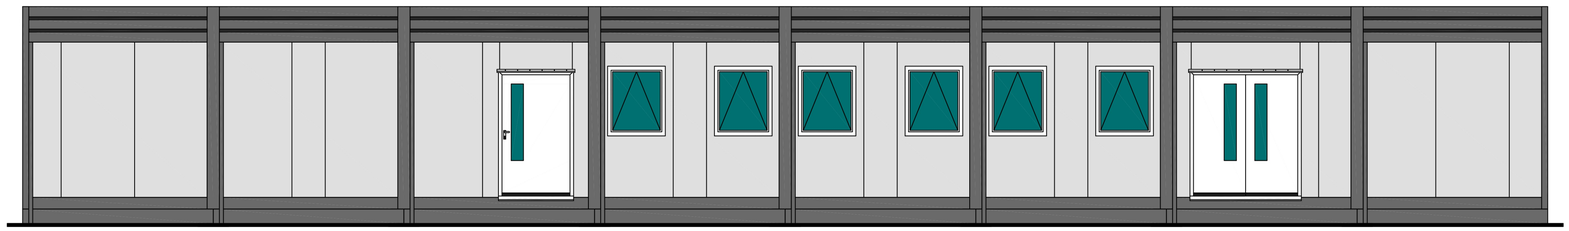

ELEVATION
C

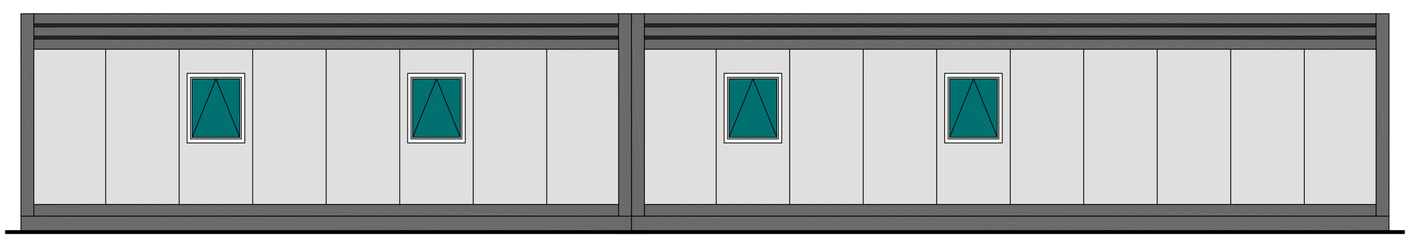

ELEVATION
D

C
B D
A

REFERENCE FOR EXTERNAL VIEWS OF THE BUILDING

Elliott are members of

MPBA

Rev	Description	By	Date	Chk	Date
A	First Issue	-	-	-	-

Revision History

General Notes:
- This drawing and any information or descriptive matter set hereon is the confidential property of Elliott, and must not be disclosed, loaned, copied or used for manufacturing, tendering or any other purpose without the prior consent in writing of Elliott.
- Do not scale from this drawing, work to figured dimensions only.
- All dimensions are in millimetres

elliott

www.elliottuk.com

Elliott - Modular Buildings, Manor Drive, Peterborough, PE4 7AP
Tel: 01733 298700 - Fax: 01733 298749

Client:
C.RO PORTS SUTTON BRIDGE LTD

Project:
Elliott Steelplan Multi
8 No. 12.0mx3.112m & 8 No. 9.6mx3.112m
2.5m Ceiling Height

Drawn By:	Drawn Date:	Checked By:	Checked Date:
CNM	09.03.11	GH	09.03.11

Scale:	Sheet Size:	Sheet Number:
1:50	A1	1 of 1

Drawing Title:
CREL Sutton Bridge
Windfarm Base
Elevations

Drawing Number:	Rev:
EG11325-311	A